

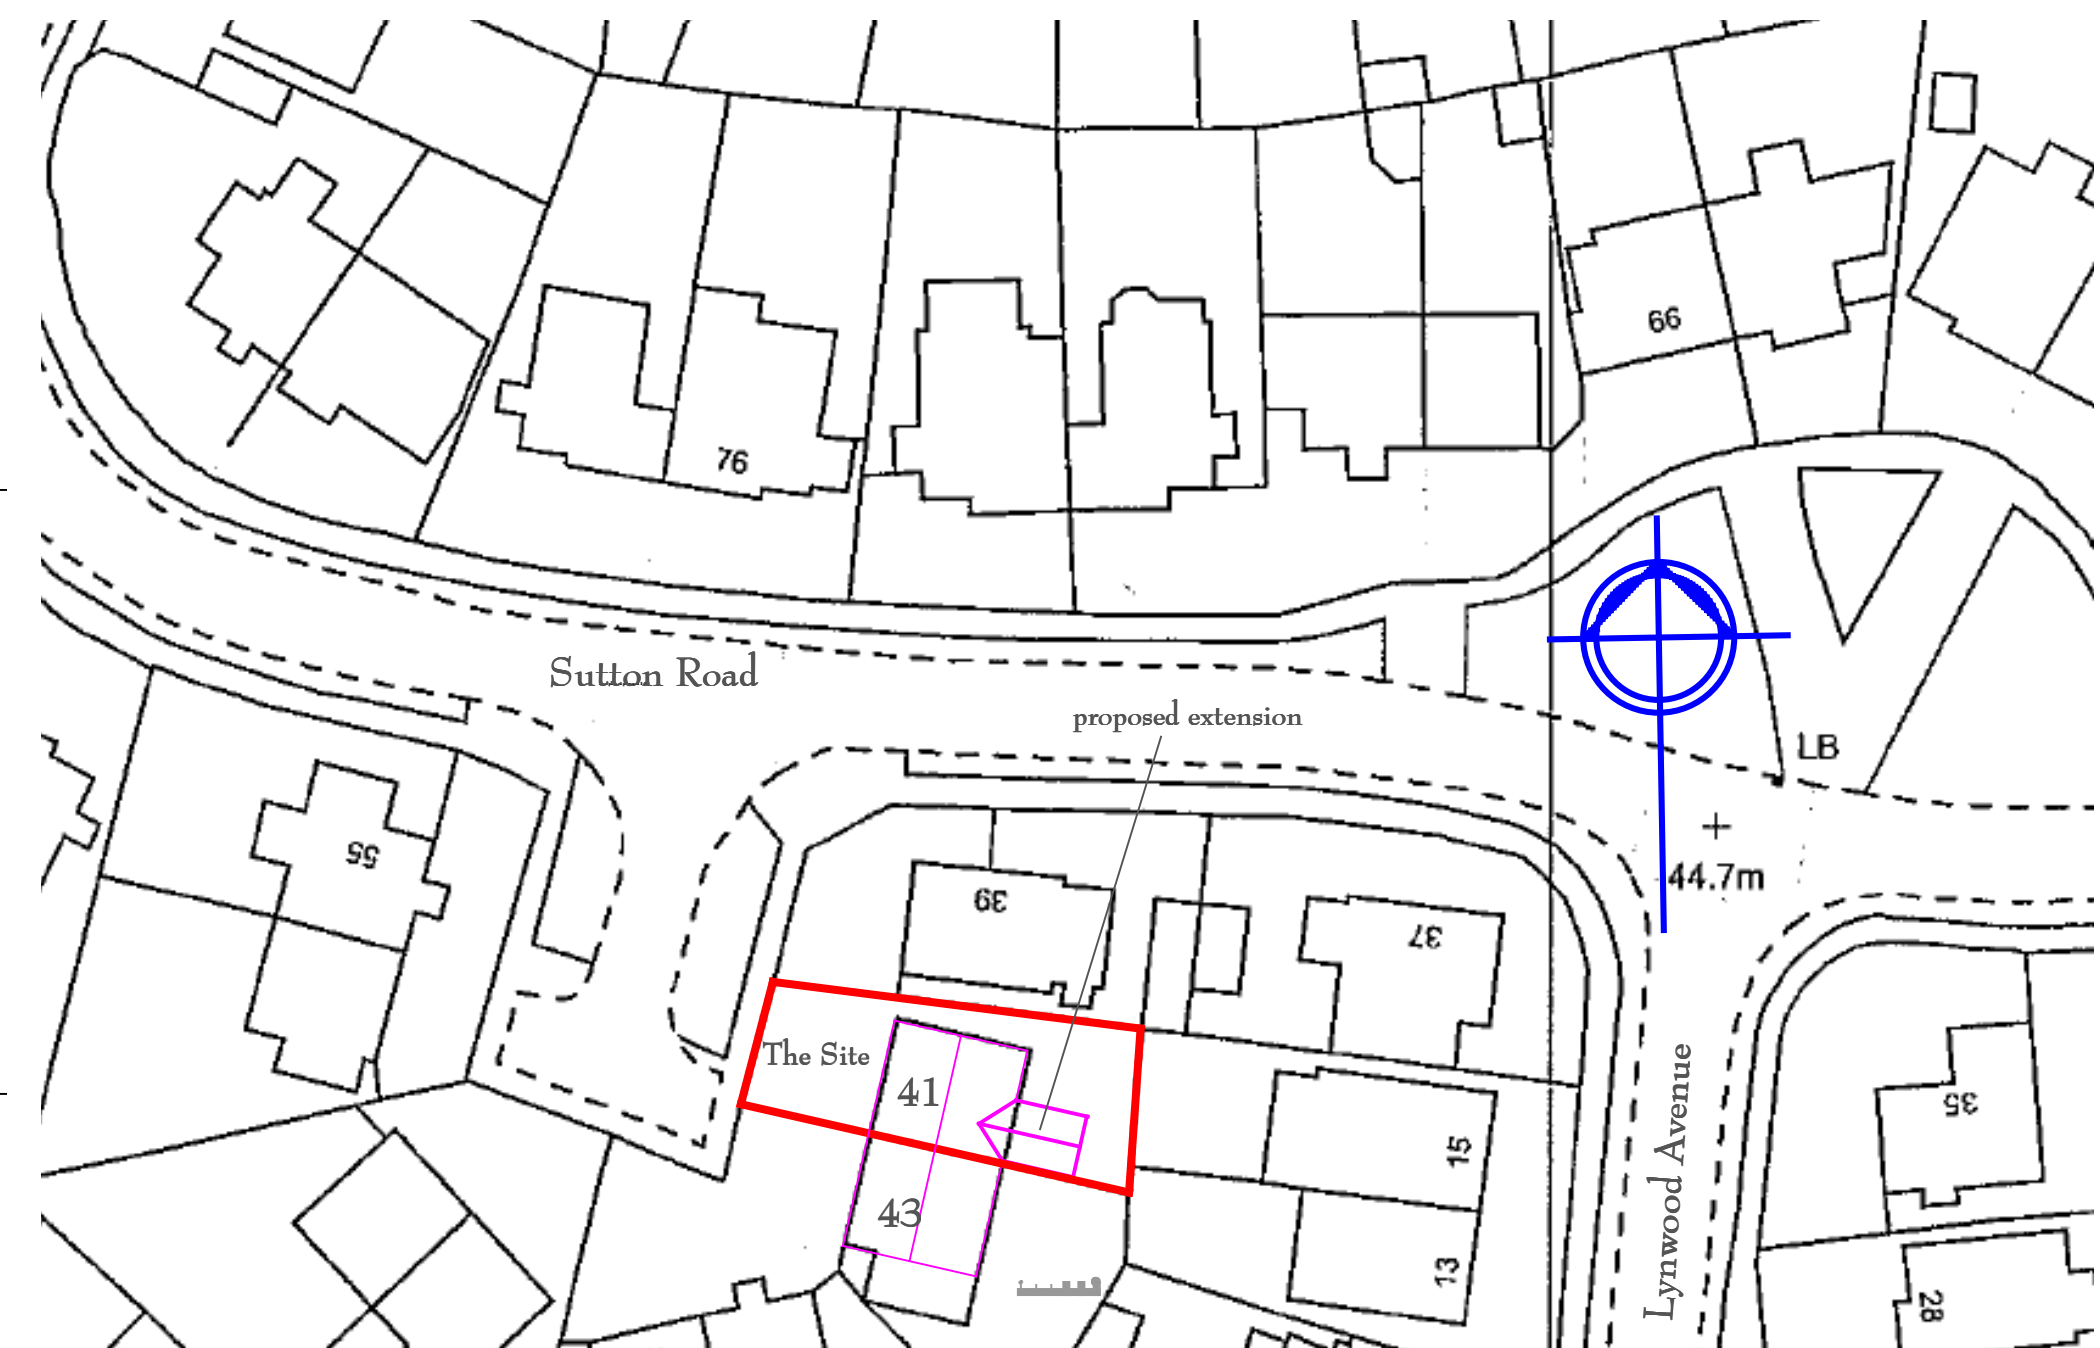


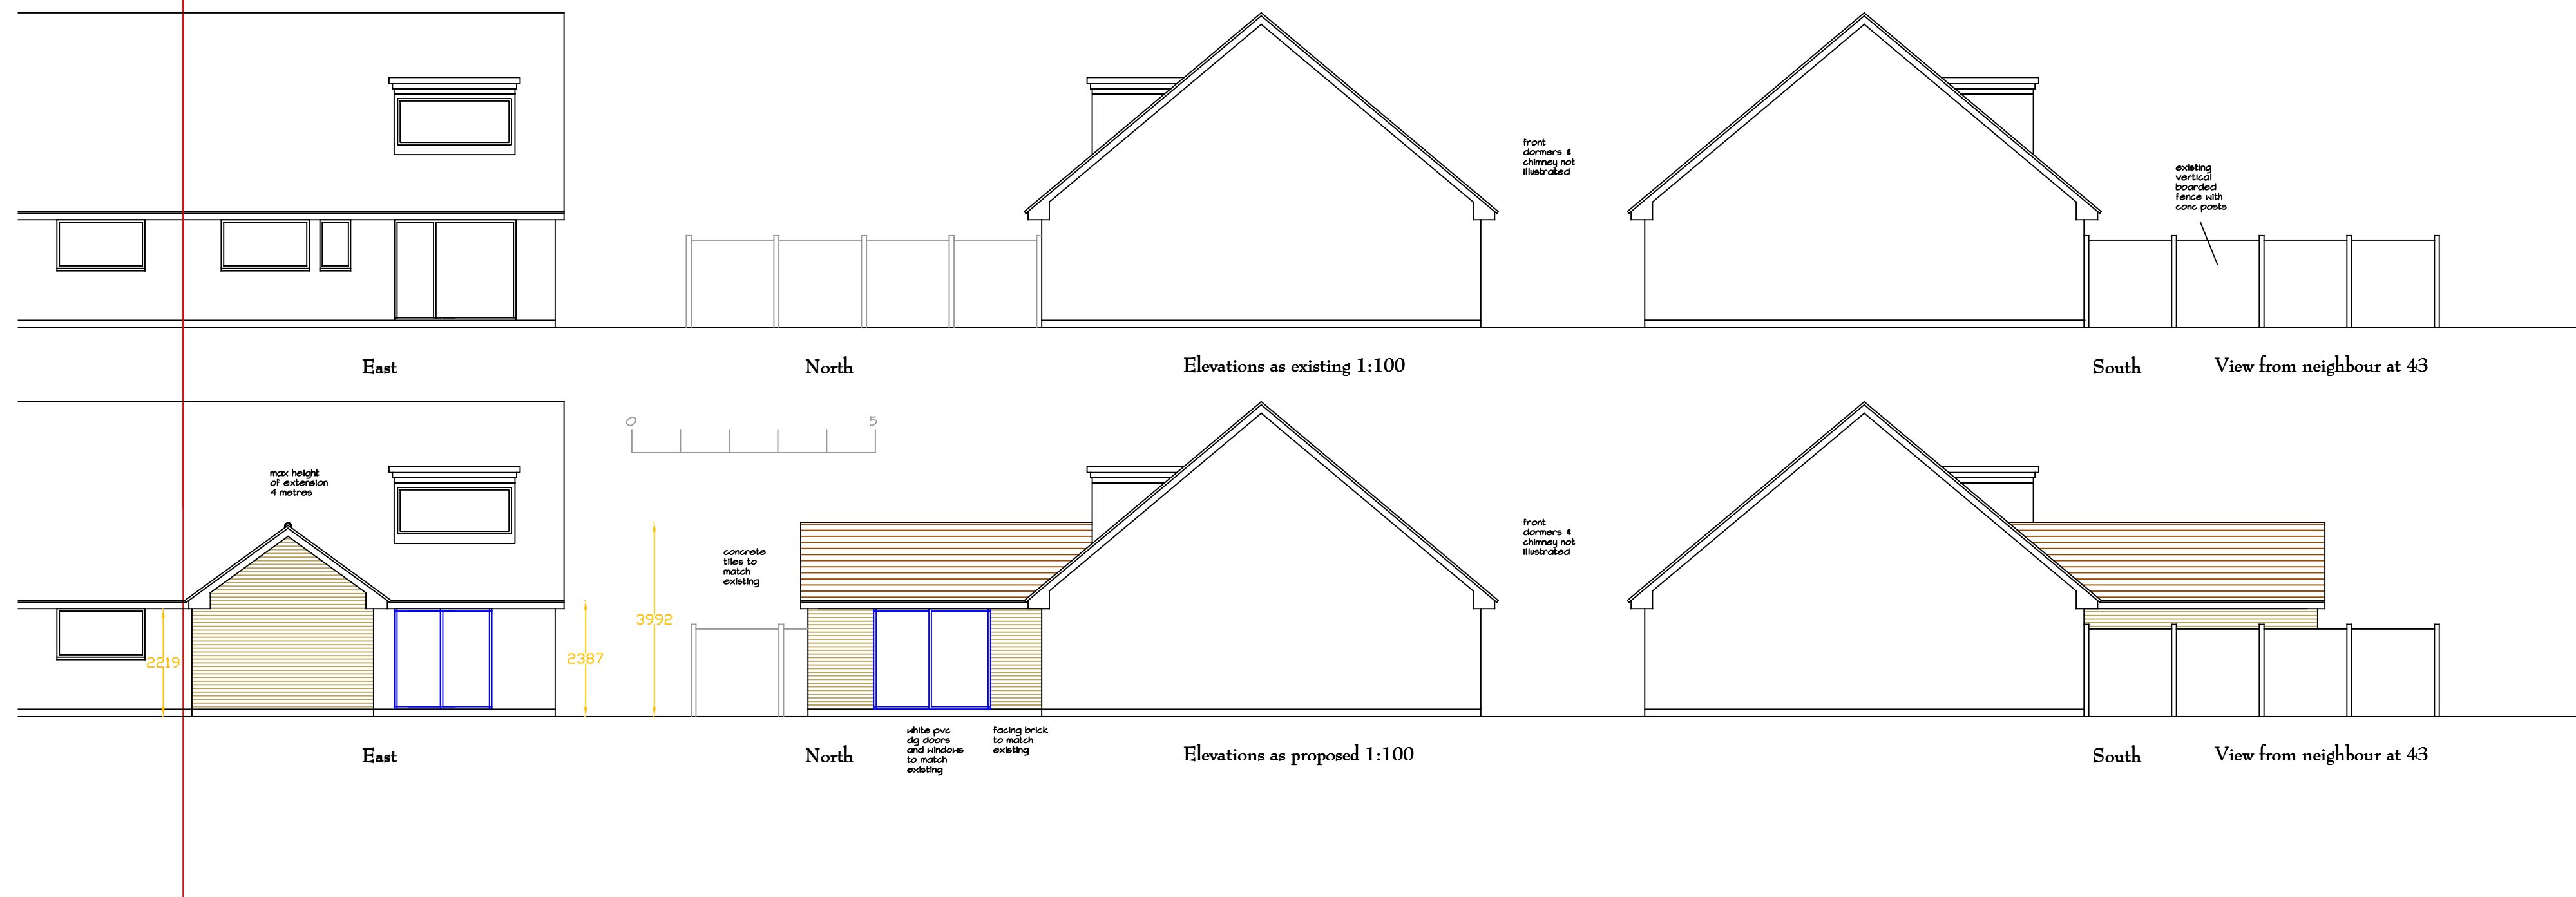


SITE PLAN 1:500

Ken Ross RIBA & Associates
OS copyright licence: 10001360
Ordnance Survey: Crown copyright reserved

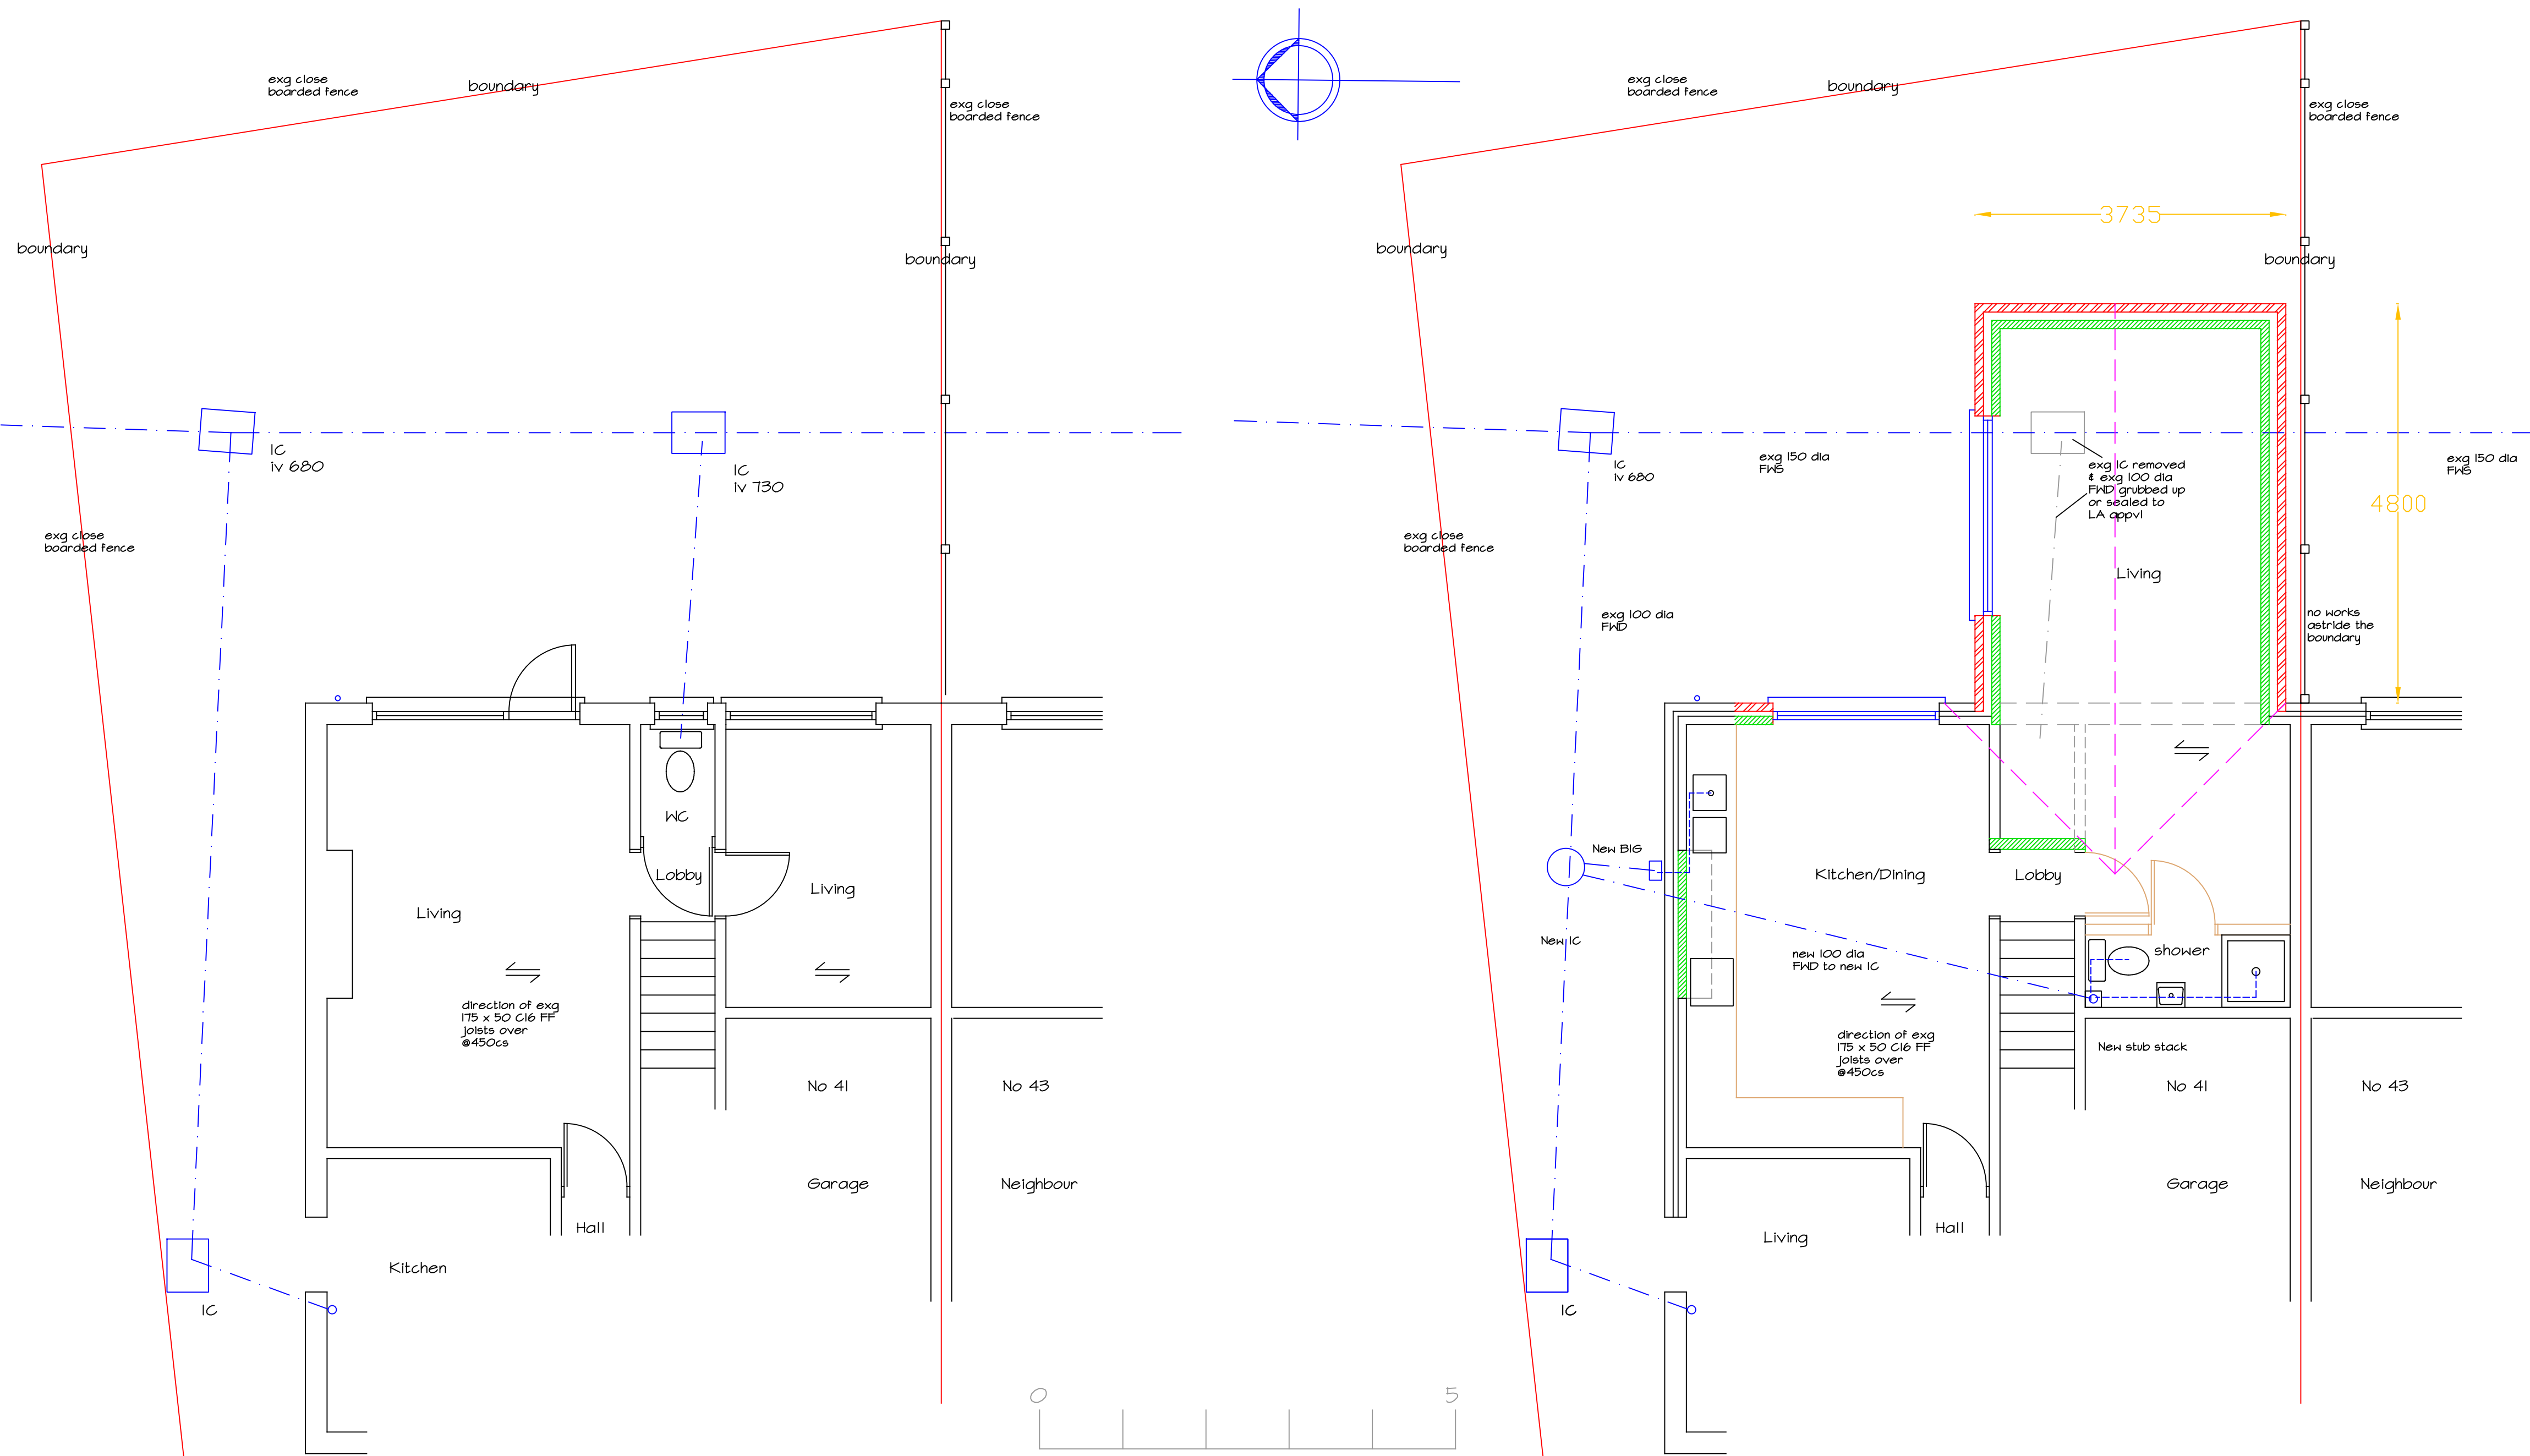


Part Ground Floor plan as existing 1:50

Part Ground Floor plan as proposed 1:50

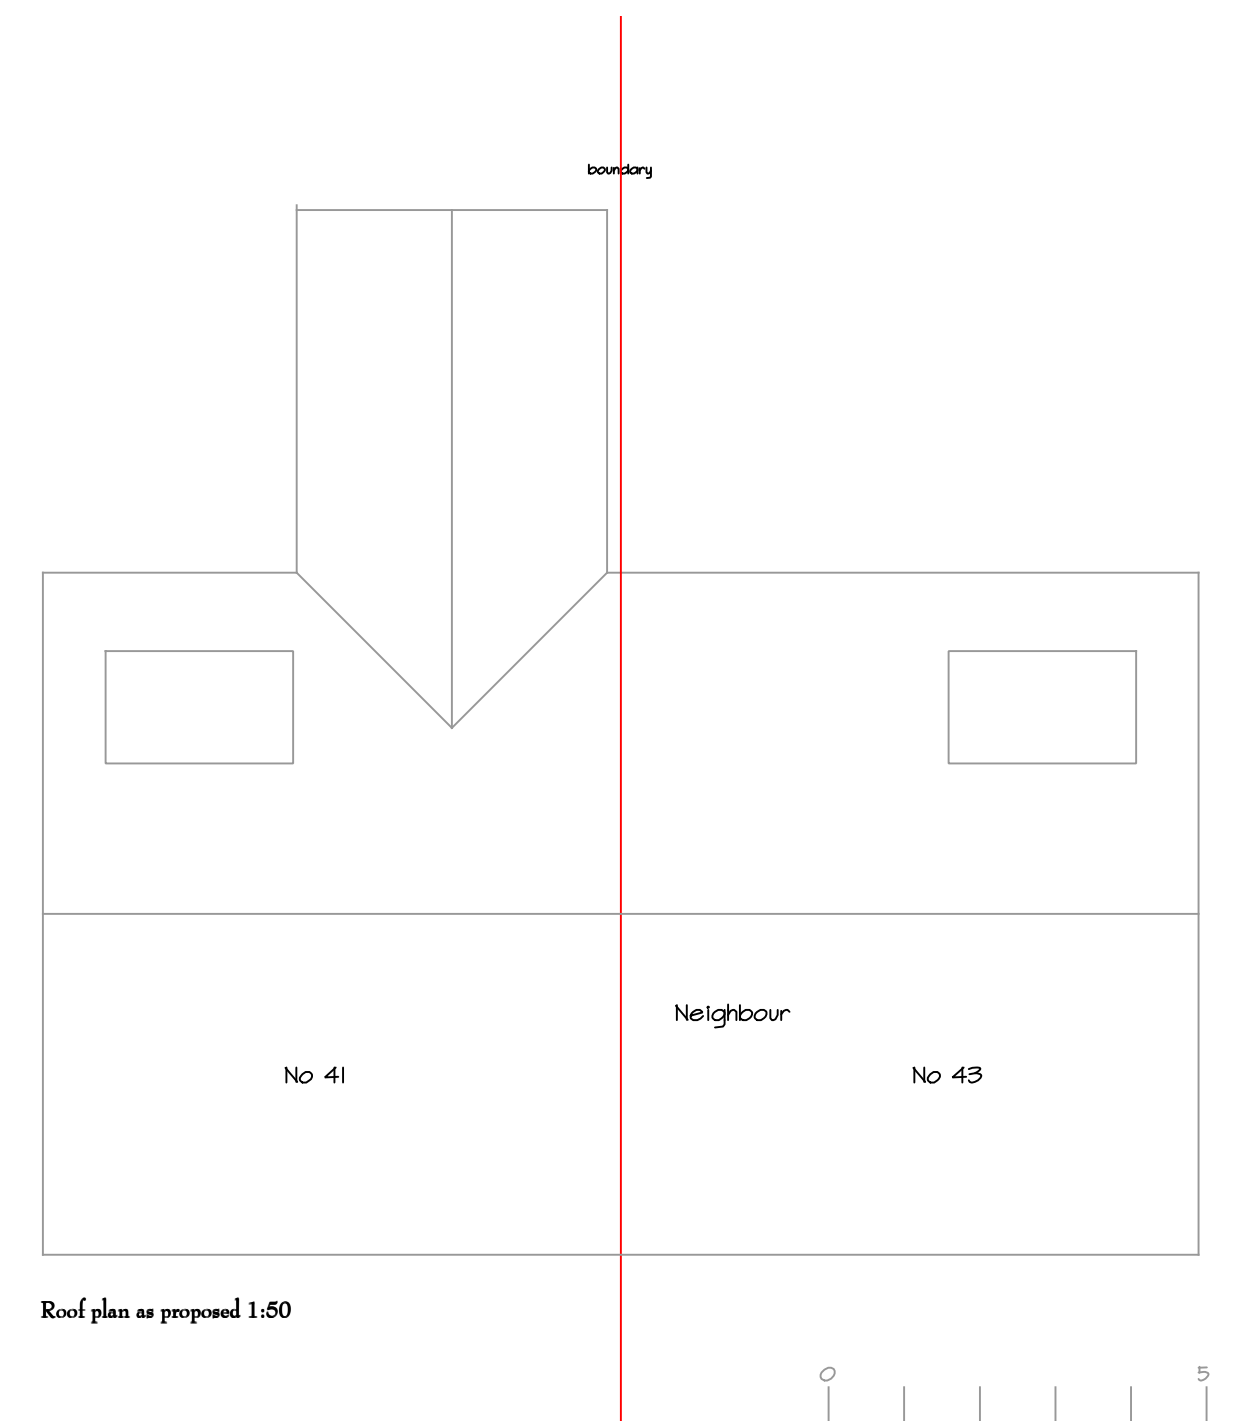

Roof plan as proposed 1:50

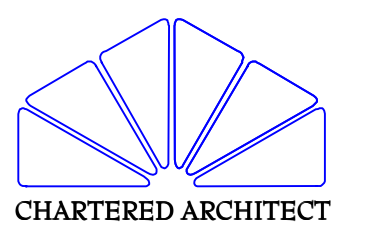

CHARTERED ARCHITECT

KEN ROSS RIBA
& ASSOCIATES

11 The Fairway, Portsmouth
Hampshire, PO16 8NR
Telephone 023 92321600
Mobile 07767 693889
E-mail kenrossRIBA@ntlworld.com

Proposed single storey rear extension at
227 Sutton Road Cowplain Waterlooville PO8 8QA
for Mr Matthew Shucksmith February 2020

Drawing Number: Shucksmith/Cowplain/2020/01

Drawing prepared for a Planning application only
Drawing copyright Ken Ross RIBA & Associates