

Houghton, Michelle

From: Brackley, Steven
Sent: 07 November 2019 13:15
To: HBC Environmental Health; Day, Jayne; LandCharges; Hakin, Lavinia; 'Berry, Louise (LGS)'; Havant Planning and Development Mailbox New; Bateman, Richard; Foster, Sally; Nixon, Sally; Tech Support Team
Subject: SNN - Conversion of 10A, 12, & 12A East Street, Havant, Hampshire. PO9 1AQ into five flats.
Attachments: Site Location Plan.pdf; Plot & Postal Plan - Flats 1-5.pdf; Plan - Flat 6.pdf

Hi,

I have been advised that Flat 6 at the above development is now ready for occupation.

Would you be able to make sure you have the below addresses added:

Building Name: **Bradwell House.**

Ground Floor Flats:

Plot 1:

**Flat 1, Bradwell House, 12 East Street, Havant, Hampshire. PO9 1AQ.
(UPRN: 10013683911).**

Plot 2:

**Flat 2, Bradwell House, 12 East Street, Havant, Hampshire. PO9 1AQ.
(UPRN: 10013683912).**

Plot 3:

**Flat 3, Bradwell House, 12 East Street, Havant, Hampshire. PO9 1AQ.
(UPRN: 10013683913).**

First Floor Flats:

Plot 4:

**Flat 4, Bradwell House, 12 East Street, Havant, Hampshire. PO9 1AQ.
(UPRN: 10013683914).**

Plot 5:

**Flat 5, Bradwell House, 12 East Street, Havant, Hampshire. PO9 1AQ.
(UPRN: 10013683915).**

Second Floor Flat:

Plot 6

**Flat 6, Bradwell House, 12 East Street, Havant, Hampshire. PO9 1AQ.
(UPRN: 10013683916).**

Notes:

- Flat 1-3 have separate entrances.
- Flats 4-6 have a shared entrance.

- **Could you remove 10A, 12 (shop unit) and 12A (first floor flat) East Street, Havant, Hampshire. PO9 1AQ from your records.**

Planning Application Numbers: **APP/15/01408; APP/17/00197 & APP/17/00527.**

Site LPI's: **37699; 37050; 37494 & 71414.**

Relevant plans are attached.

The Occupier/Agent has been asked to ensure the prominent display of this naming and numbering.
If you have any queries on this matter, please contact the Address Management Team on 02392 446278.

Regards,

Steven.

Steven Brackley - Address and Gazetteer Officer.




Havant Borough Council,
Public Service Plaza,
Civic Centre Road,
Havant,
Hampshire.
PO9 2AX.

Telephone Customer Services: 023 9244 6019 (contactable on a Tuesday & Thursday)

E-mail: steven.brackley@havant.gov.uk

For further information about Street Naming & Numbering and fees go to our web page at:
<https://www.havant.gov.uk/street-names-and-numbers>

If you are requesting information under the Freedom of Information Act 2000, Environmental Information Regulations 2000 or Data Protection Act 1998, please re-direct your e-mail to customer.services@havant.gov.uk. Any statutory time frame for a response will not commence until the request is received by the above alternative contact.

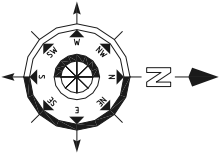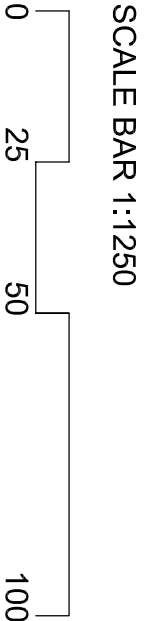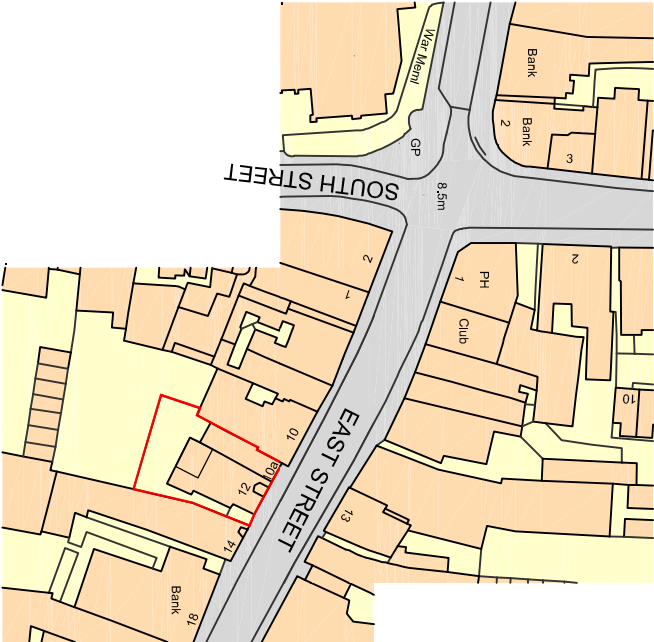

PROJECT

*Proposed Development at 10a & 12
East Street, Havant*

CLIENT

East Pallant Developments

DRG. TITLE

Site/ Location Plan

PROJECT NO.



16036

DRAWING NO.

101

SCALE

1:500@ A3^{REV} B

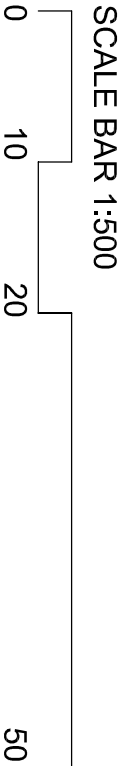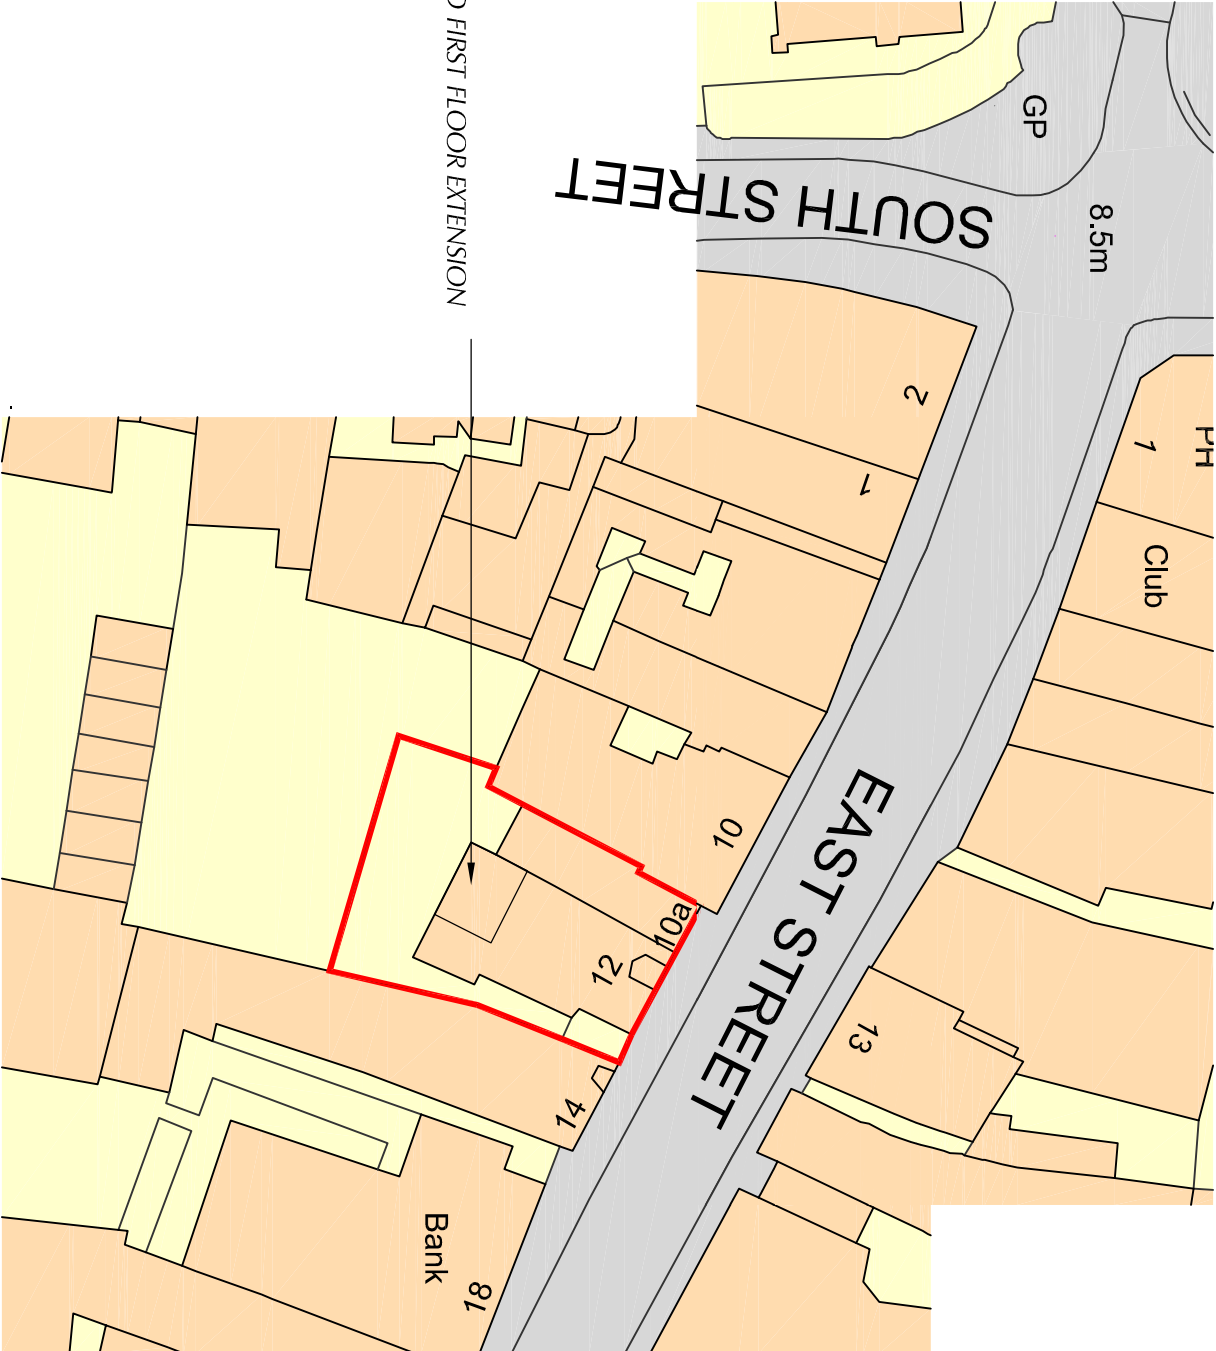


Crown Copyright. All rights reserved. License no. 100045736

**4 Queensgate
Queens Road
Fareham
Hampshire
PO16 0NW**

**Tel: 01329 288911
Fax: 01329 221913
E-mail: admin@m2architecture.com**

m2
architecture
architectural technologist

Rev	DESCRIPTION	Dwn / Date	Chk / Date
8	LOCATION PLAN ADDED	MW 27.02.17	-
This drawing is copyright and must not be disclosed to third parties without permission Scaled dimensions are not to be used for construction			

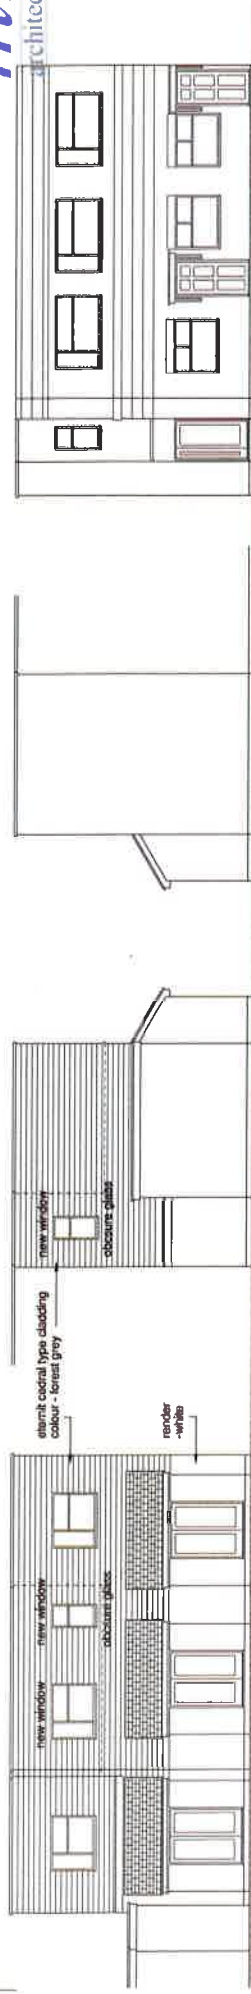

Rear

Side

Side

Front

SCALE BAR 1:100



Plot 2
Postay
are the
same



Ground Floor Plan



First Floor Plan

4	Existing user added						
5	Original User						
6							

The above is a sample of what you will see on the end of the paper when you print.

4 Queensgate
Queens Road
Fareham
Hampshire
PO16 0NW

Tel: 01329 221111
Fax: 01329 221113
E-mail: admin@im2.co.uk

PRODUCT

**Proposed Development at
10a & 12 East Street
Havant**

QUESTIONS

East Pallant Developments

DEBATING THE FUTURE


First Floor Plans

Proposed

ON LINE

16036

SCALE
1:100@A2

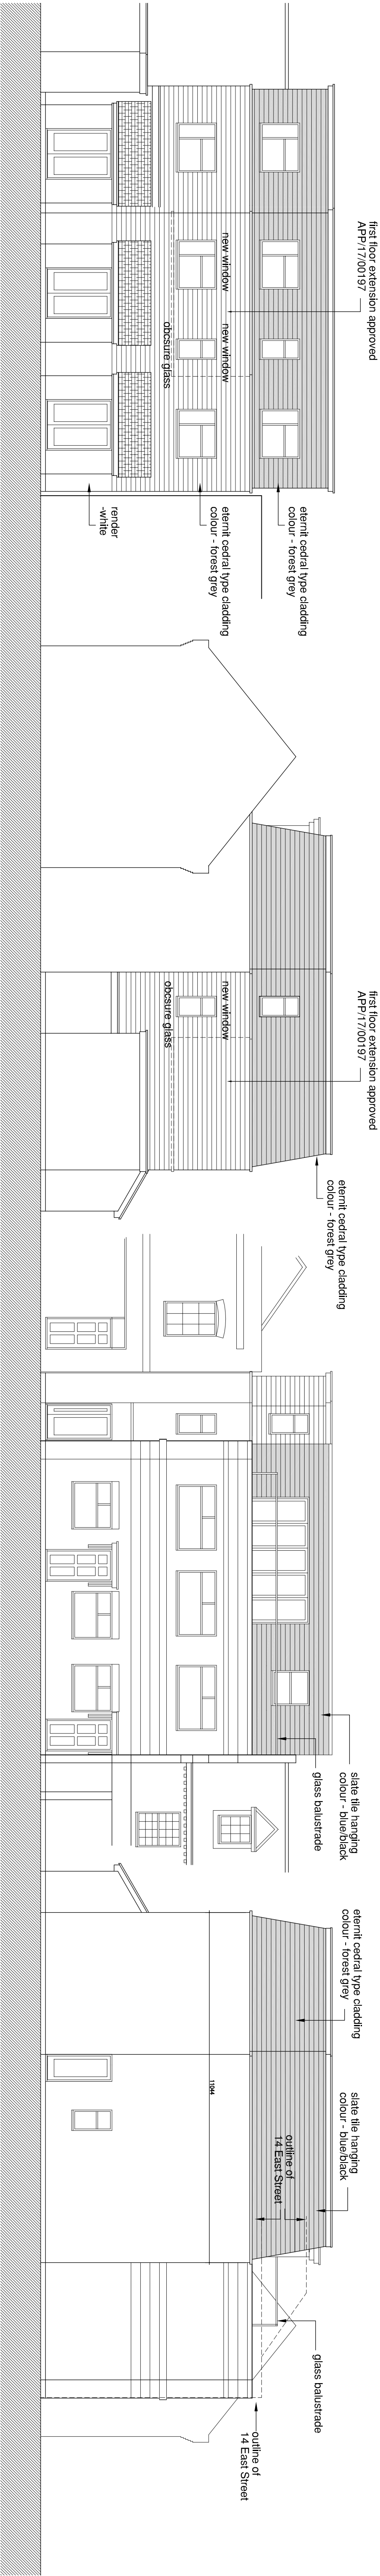


Rear


Side

Front


Side

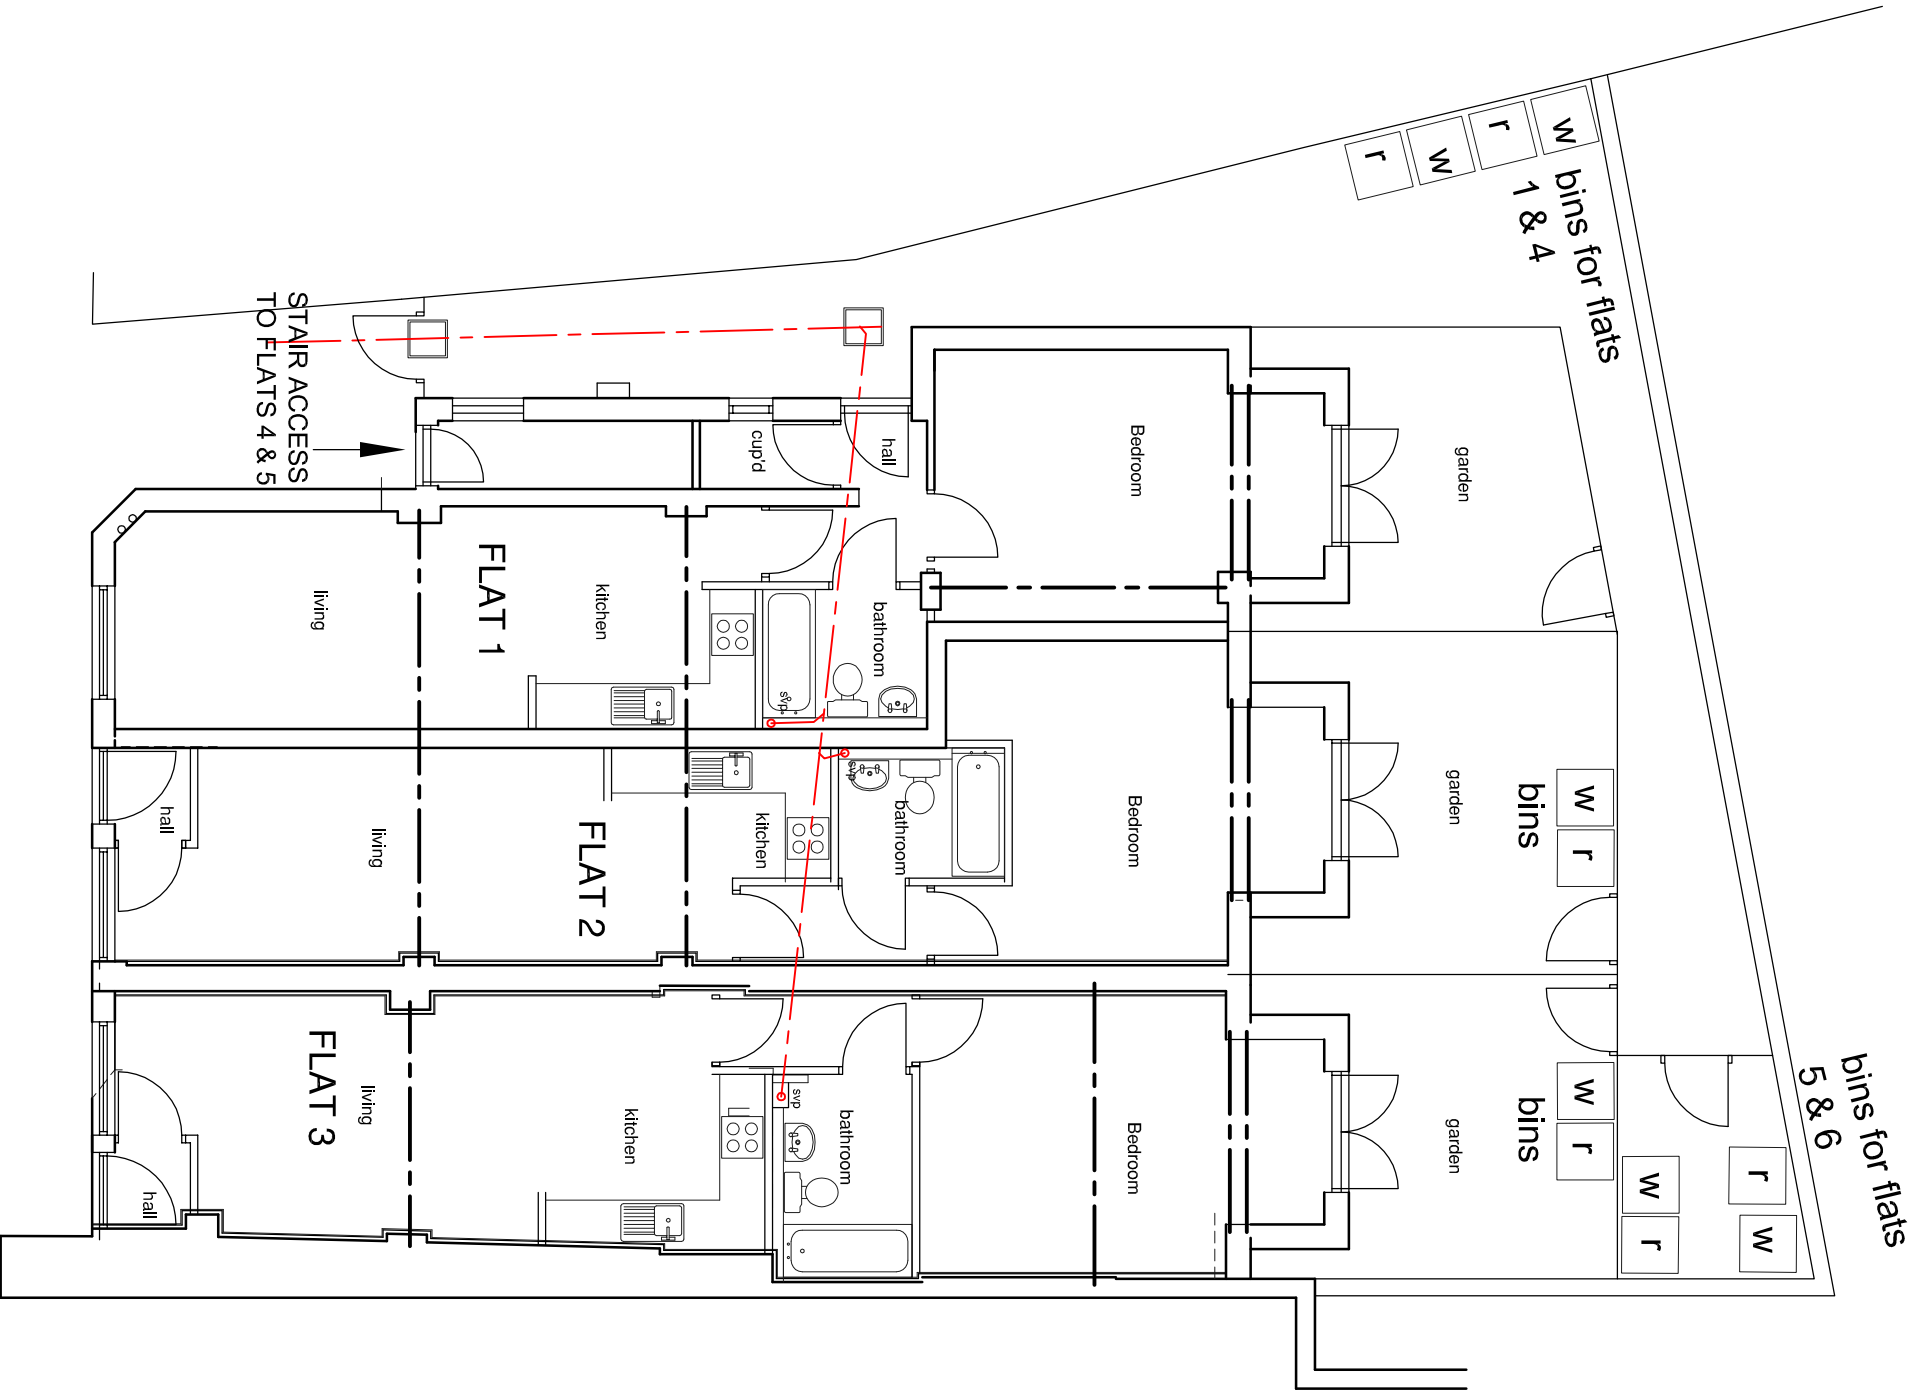

Ground Floor Plan

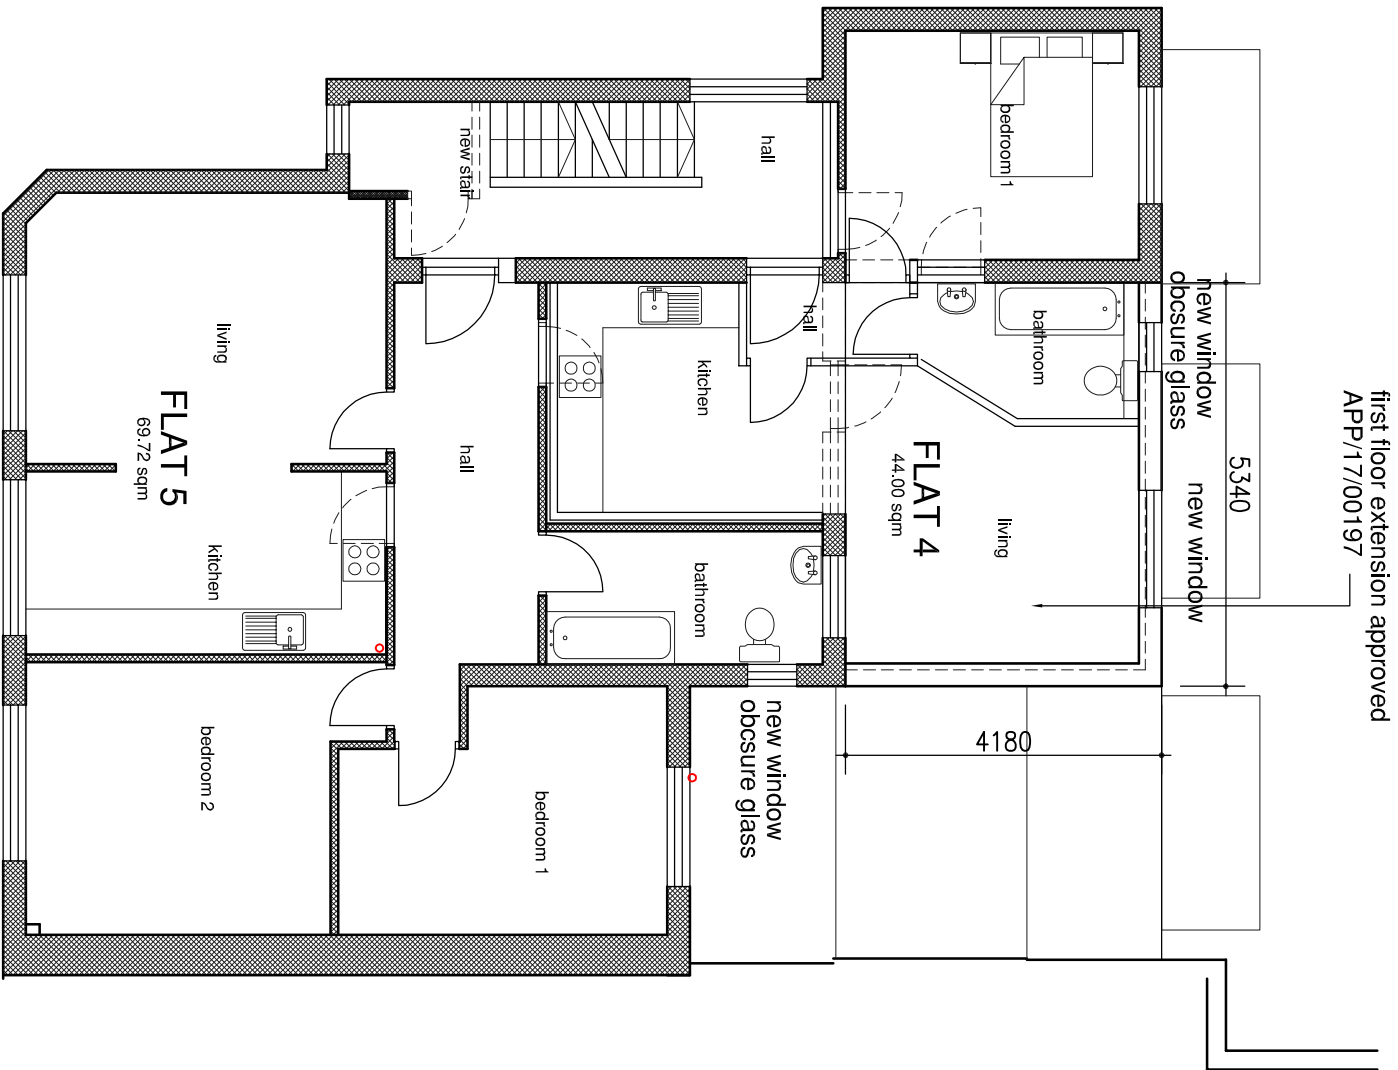

First Floor Plan

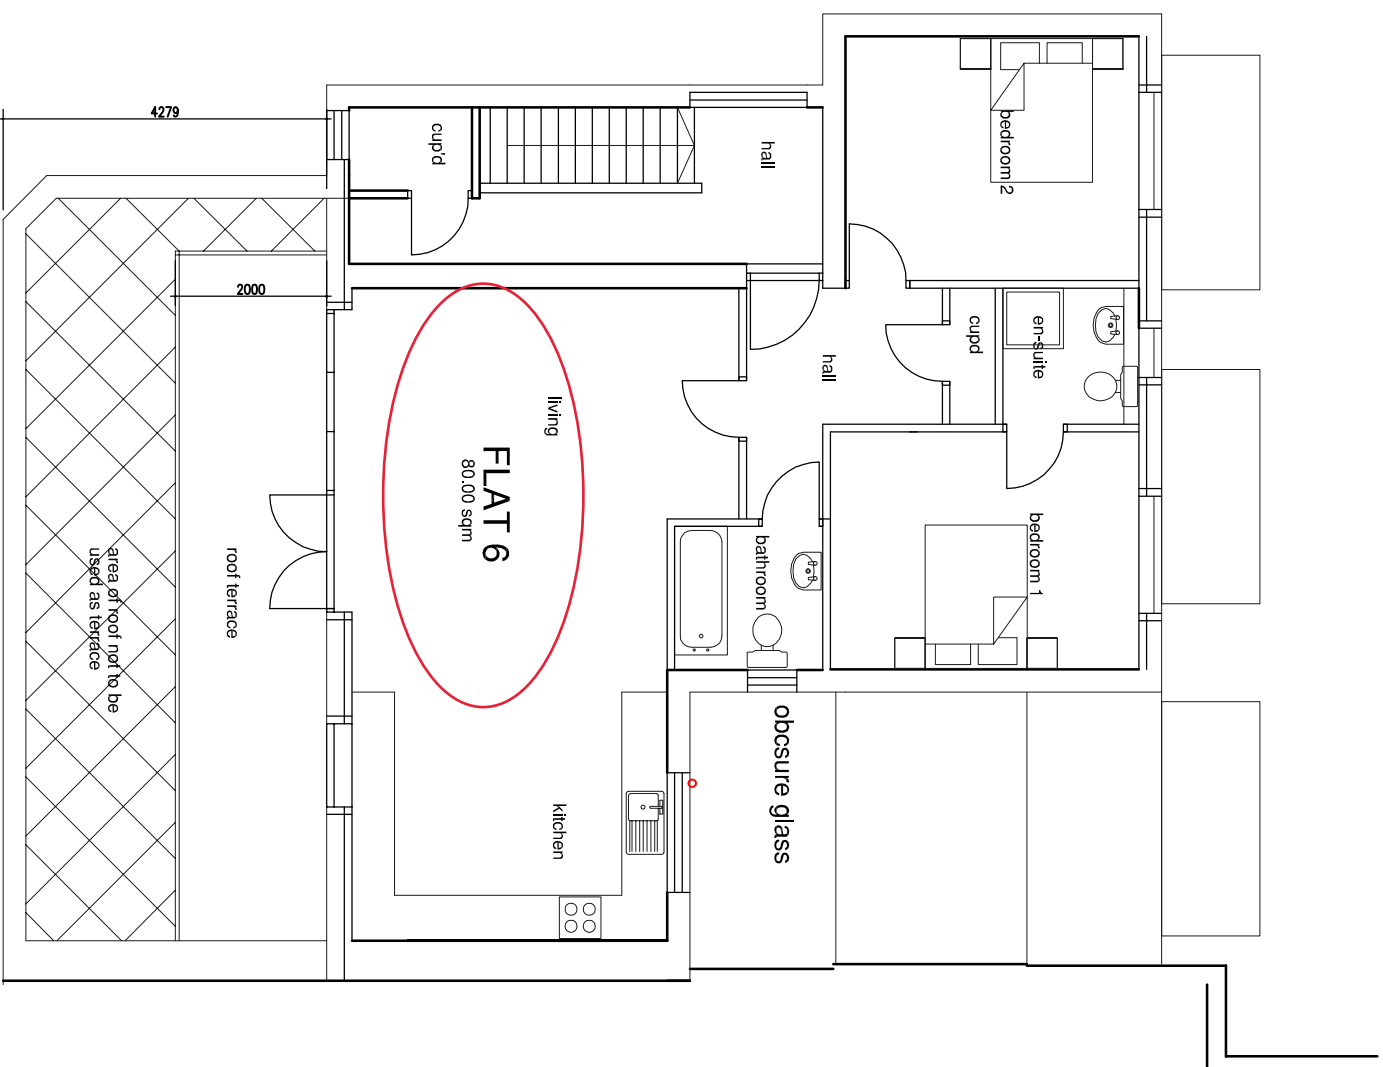

Second Floor Plan

C	Material not suitable to earth & earth deviations, minor reduced	rev. 07.2017	
F	Second floor arrangement revised	rev. 17.08.17	
E	Second floor arrangement revised	rev. 01.08.17	
D	First floor arrangement revised	rev. 28.07.17	
C	First floor arrangement revised	rev. 19.07.17	
B	Cladding changed to slate tile hanging	rev. 26.06.17	
A	Slate hanging & roof window added	rev. 07.06.17	
-	Original Issue		
Rev		Dwn / Date	Chk / Date

This drawing is copyright and must not be disclosed to third parties without permission

Scaled dimensions are not to be used for construction

4 Queensgate
Queens Road
Fareham
Hampshire
PO16 0NW

m2
architecture
architectural technologist

Tel: 01329 288911
Fax: 01329 221913
E-mail: admin@m2architecture.com

PROJECT
Proposed Development at
10a & 12 East Street
Havant
CLIENT
East Pallent Developments

DRAWING TITLE
Plans, Elevations
Proposed

PROJECT NO. 404
DRAWING NO. C
REV. 16036

SCALE
1:100