

notes

this drawing is the copyright of the **pdp architecture llp** and must not be reproduced in whole or part or used for the creation of works without their permission.

all dimensions to be checked on site prior to commencement of construction works and the architect notified of any discrepancy.

figured dimensions are to be used in preference to scaled dimensions.

no deviation from this drawing will be permitted without prior consent of the architect.

all drawings are prepared subject to a full measured and structural survey of the buildings and site.

all structural work is subject to the appointment of a structural engineer to confirm and agree the structural proposals.

os prompt licence no. 100020449.

health & safety:
exceptional risks involving specific methods of construction or exceptional maintenance issues can be found within the designers risk assessment.


Scale within 50 mm @ a1 - 25 mm @ a3		
--------------------------------------	--	--

revision	notes	date	drawn	checked
----------	-------	------	-------	---------

client



PLANNING

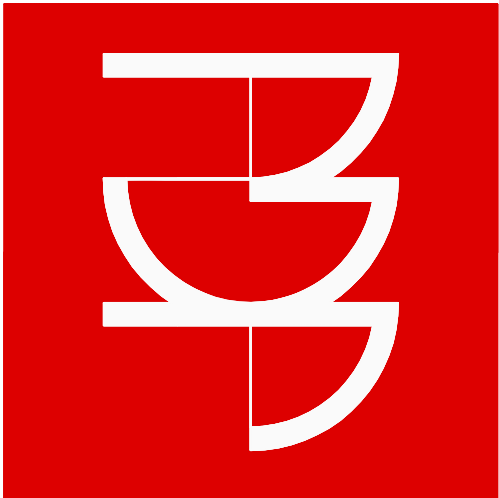


pdp architecture llp

chartered architects town planning
interior design consultants
2 beechworth road havant
hampshire po9 1ax
tel 023 9248 1100
fax 023 9247 5050
email pdp@pdp-architects.co.uk
www.pdp-architects.co.uk

project
Proposed Development
Weacock Community Centre
Weacock

detail
Existing Floor plan

drawn	checked	status	rev
PC	MW	Planning	1
date	July 19	at scale	a3 scale
1:100	1:200	28084-PD102	

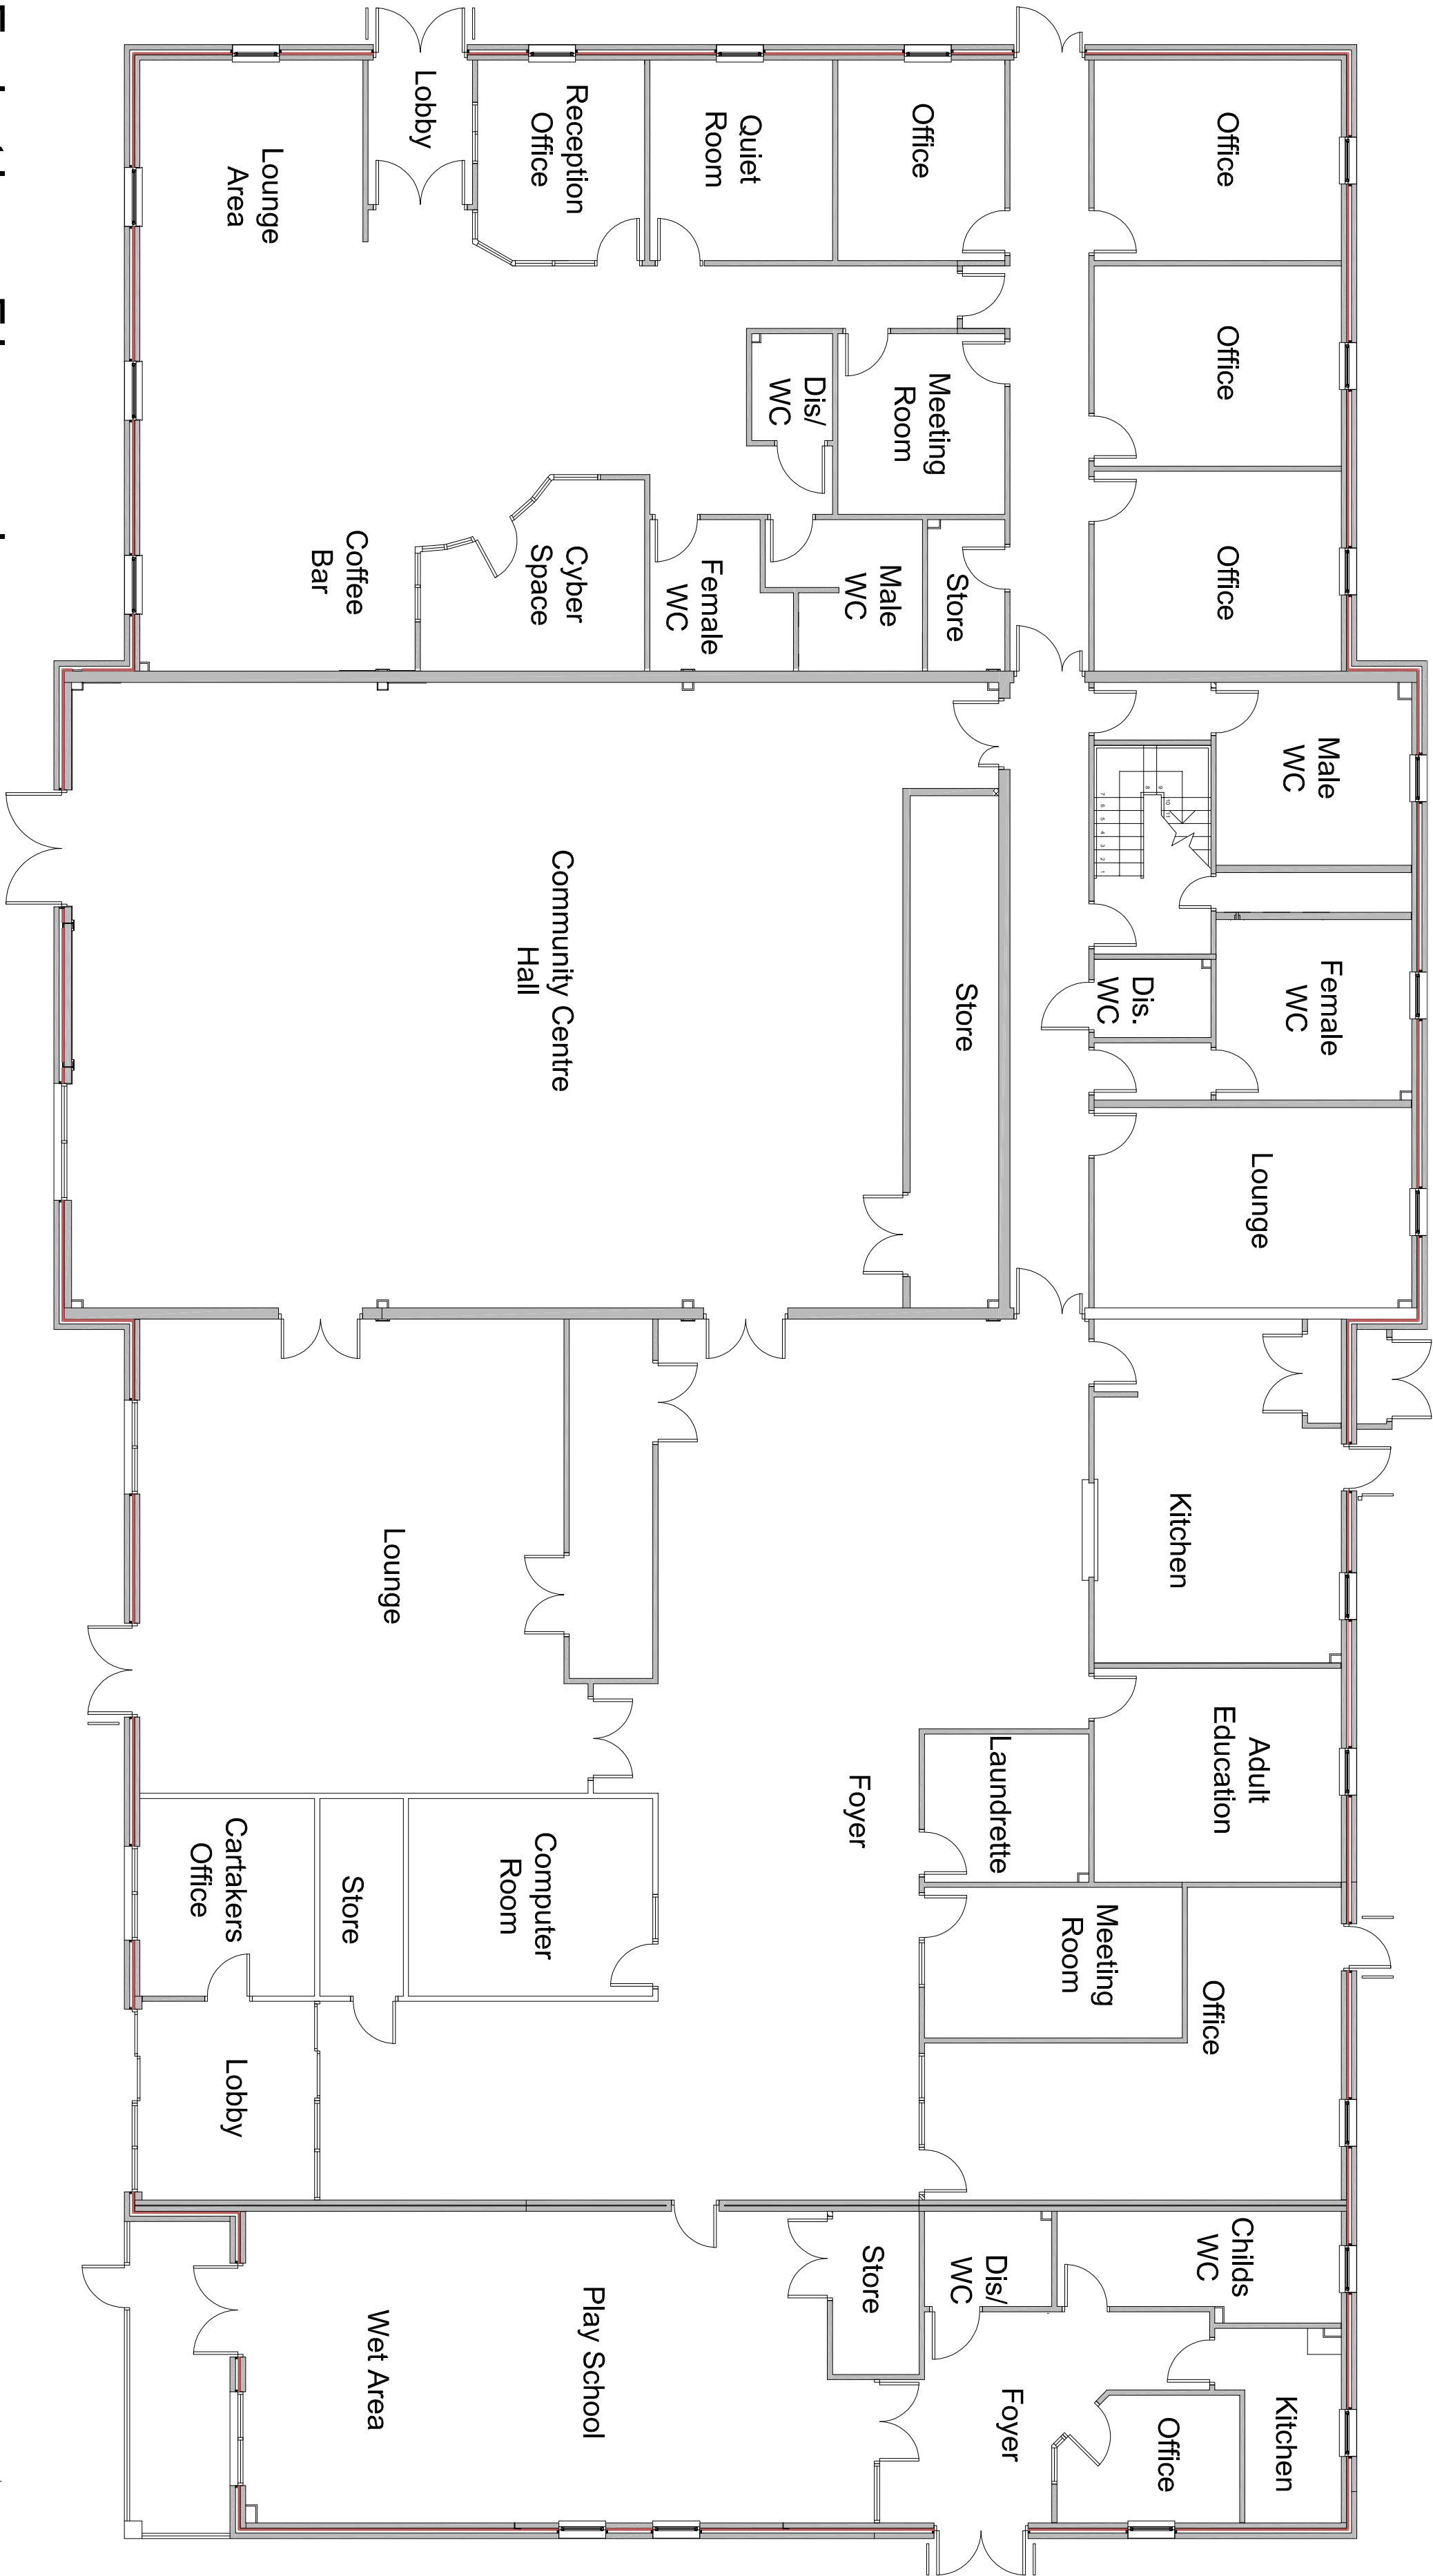

Existing Floor plan