
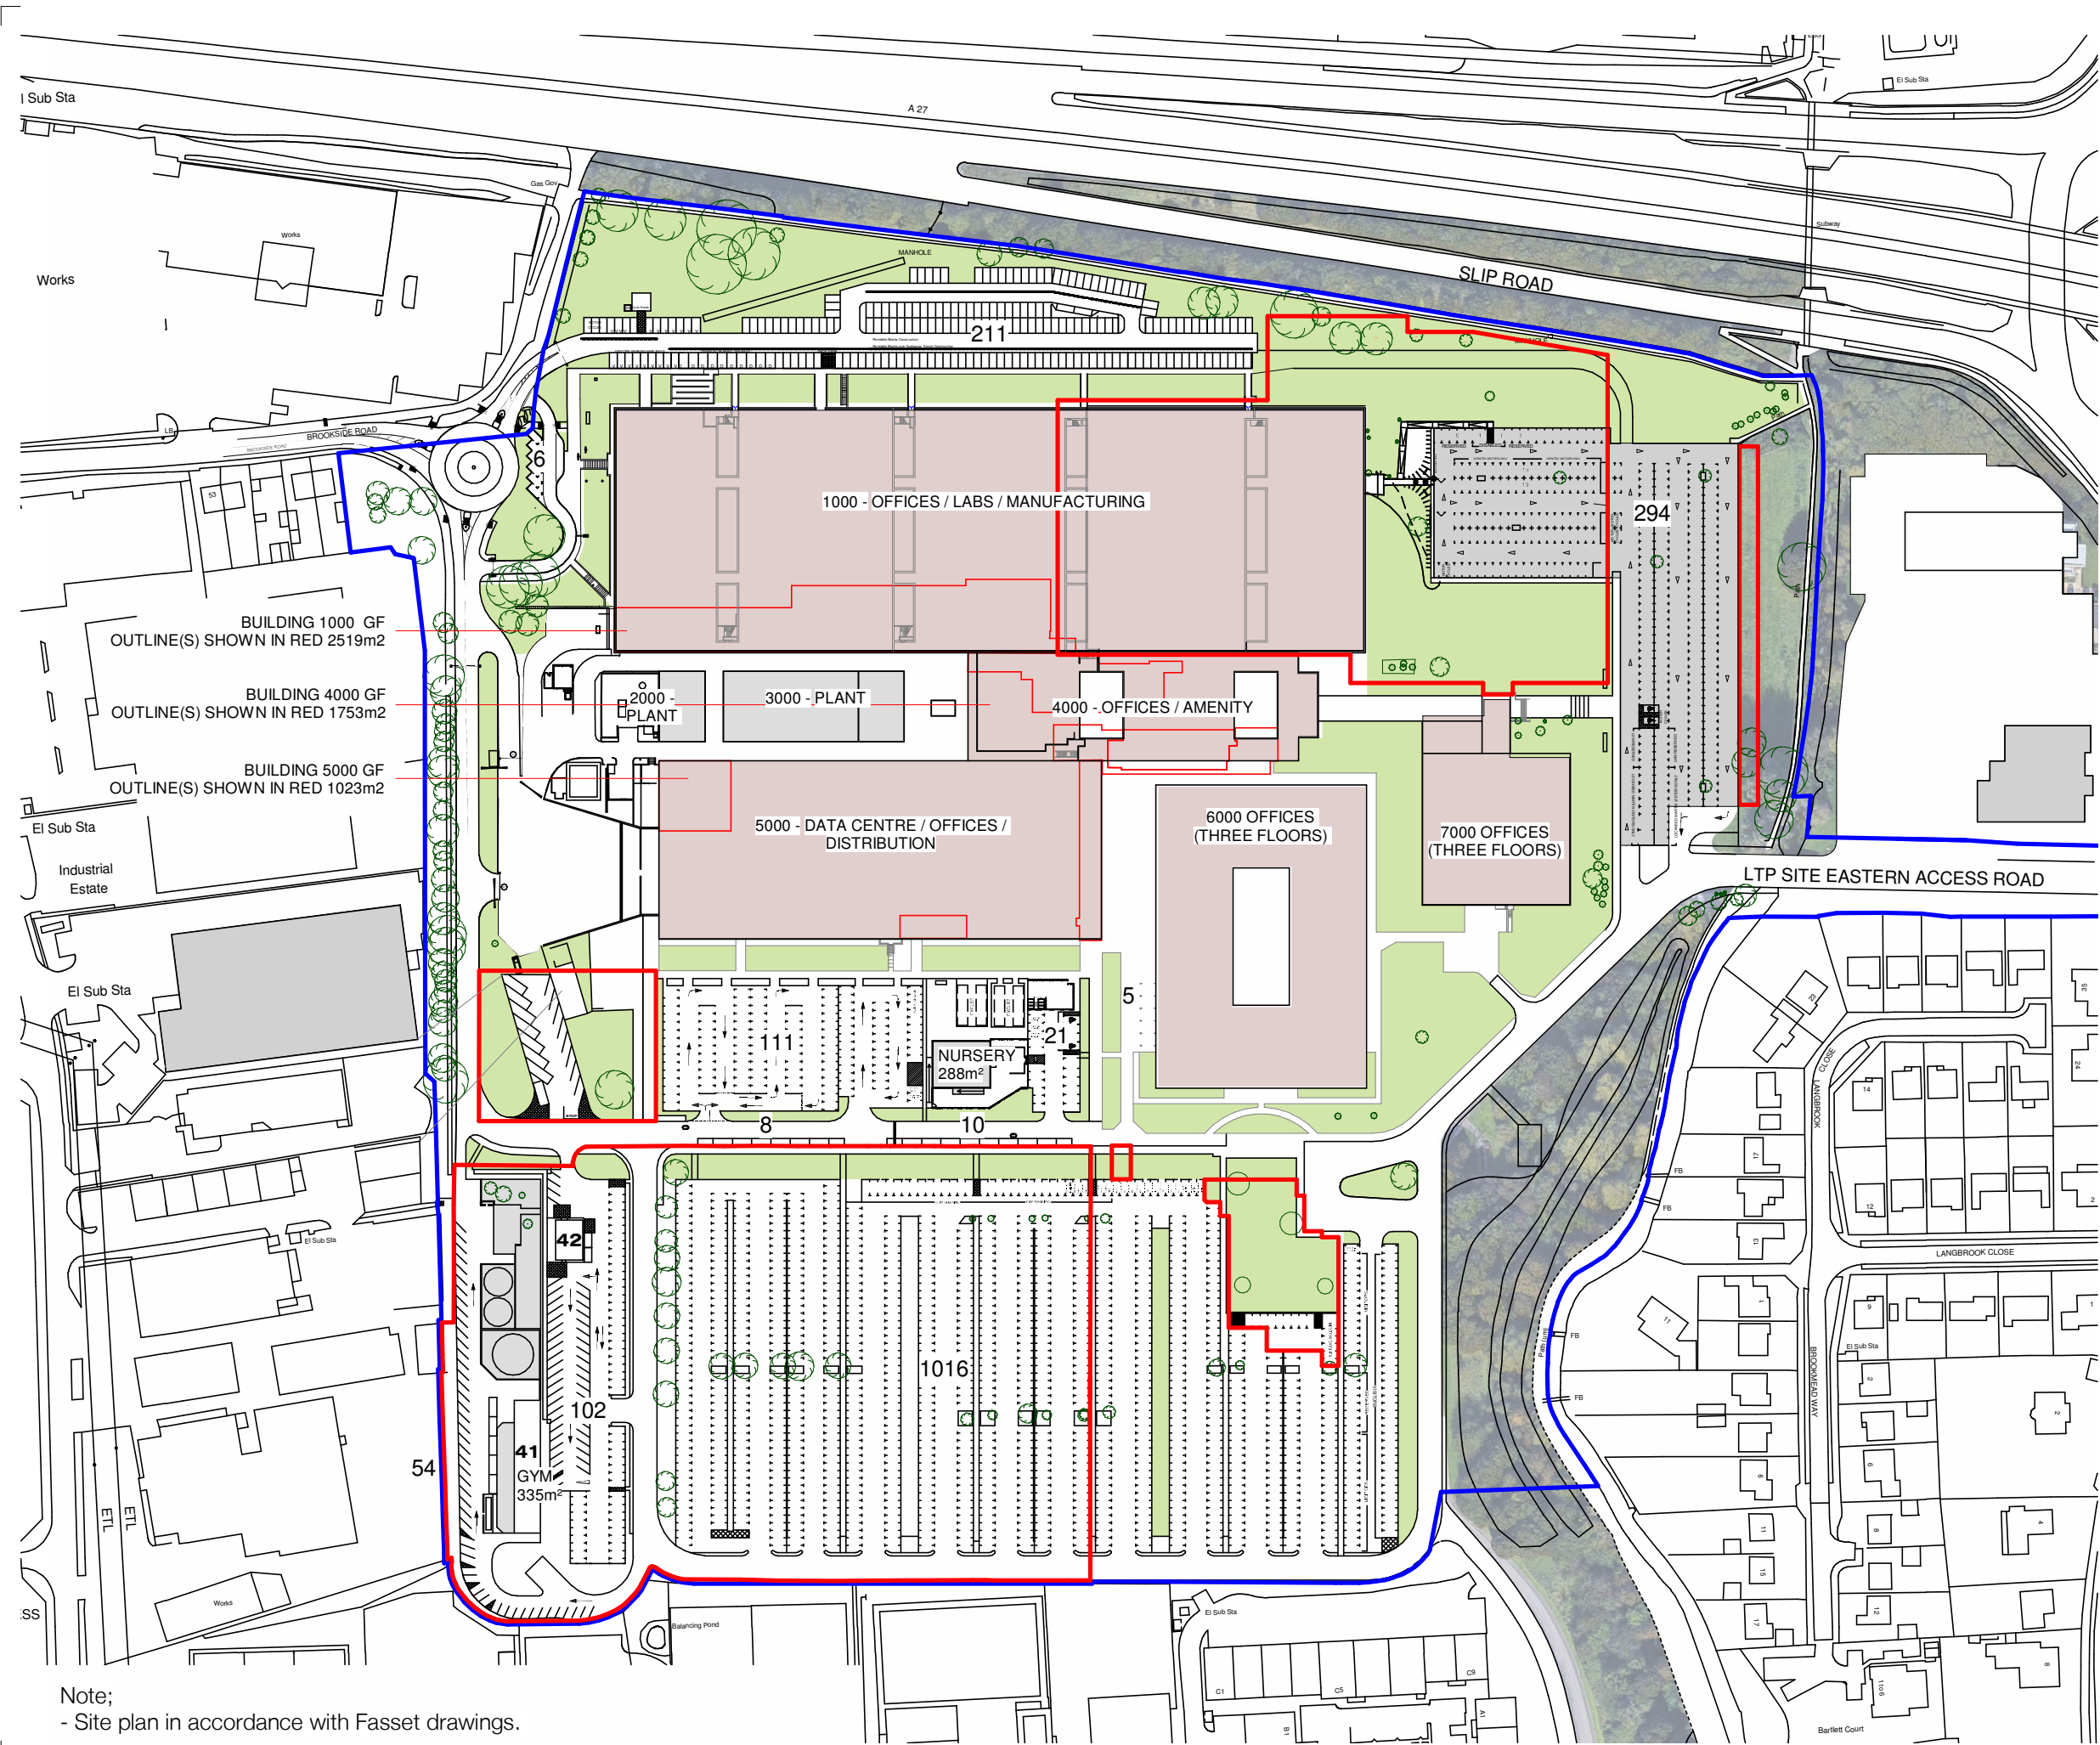


 

Note;
- Site plan in accordance with Fasset drawings.

Notes
This drawing may be scaled for the purposes of Planning Applications, Land Registry and for Legal plans where the scale bar is used, and where it verifies that the drawing is an original or an accurate copy. It may not be scaled for construction purposes.
Always refer to figured dimensions. All dimensions are to be checked on site. Discrepancies and/or ambiguities between this drawing and information given elsewhere must be reported immediately to this office for clarification before proceeding. All drawings are to be read in conjunction with the specification and all works to be carried out in accordance with latest British Standards / Codes of Practice.

F	27.06.19	CJ	Redline updated to coordinate with topo
E	14.05.19	CJ	Application Area Updated

Rev	Date	Init	Notes	Chkd
				
				
SCALE 1:2000				
Client				

Drawing Originator

AWW inspired environments

London - 106 Weston Street London SE1 3QB 020 7160 6000
Bristol - Rivergate House, Bristol, BS1 6LS 0117 923 2535
Plymouth - East Quay House, Plymouth, PL4 0HX 01752 261 282

RIBA Chartered Practice www.aww-uk.com

Project Title
Langstone Technology Park

Drawing Title
Existing Site Plan

Scale 1 : 2000	Sheet A3	Drawn CJ	Checked IJ	Date 10.12.19
Status PLANNING	Project No. 4046			
Drawing Reference	Drawing No. 0105	Revision F		