



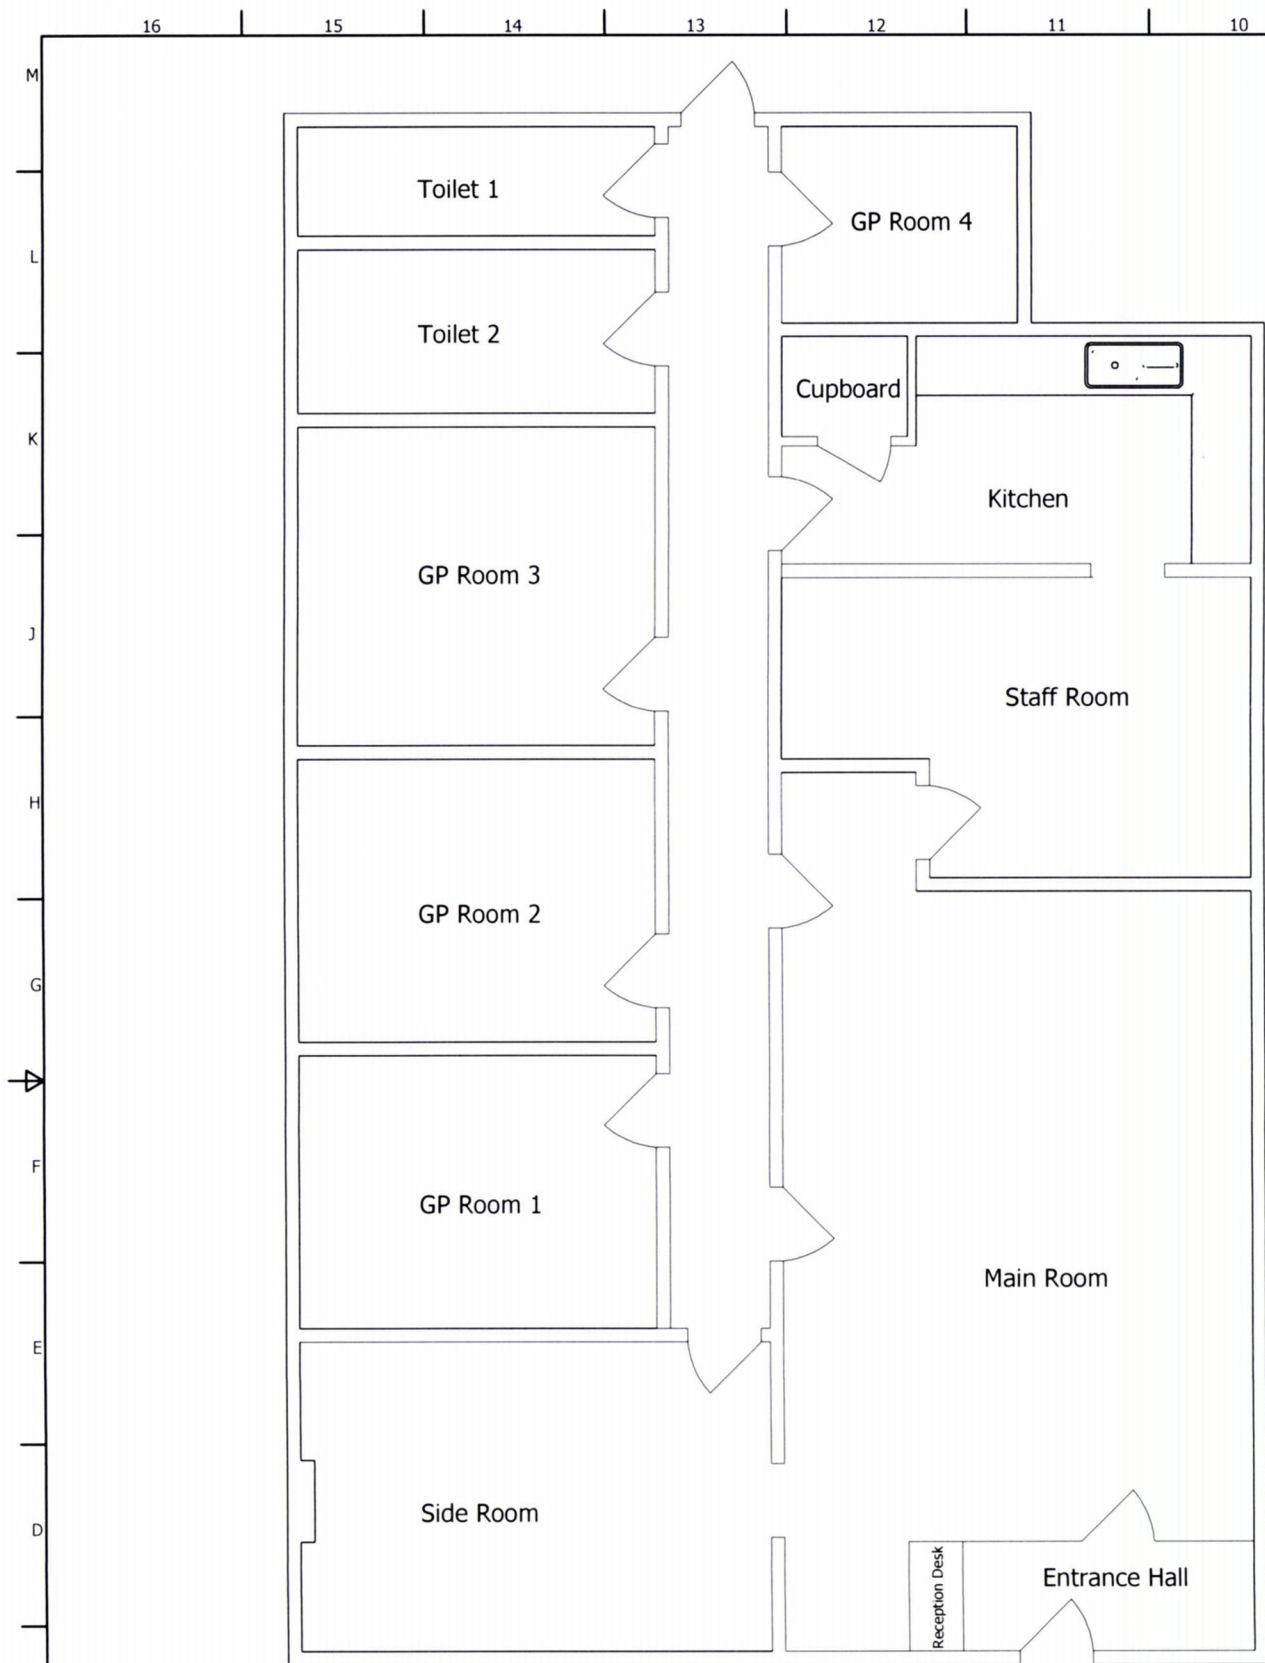


Current Layout

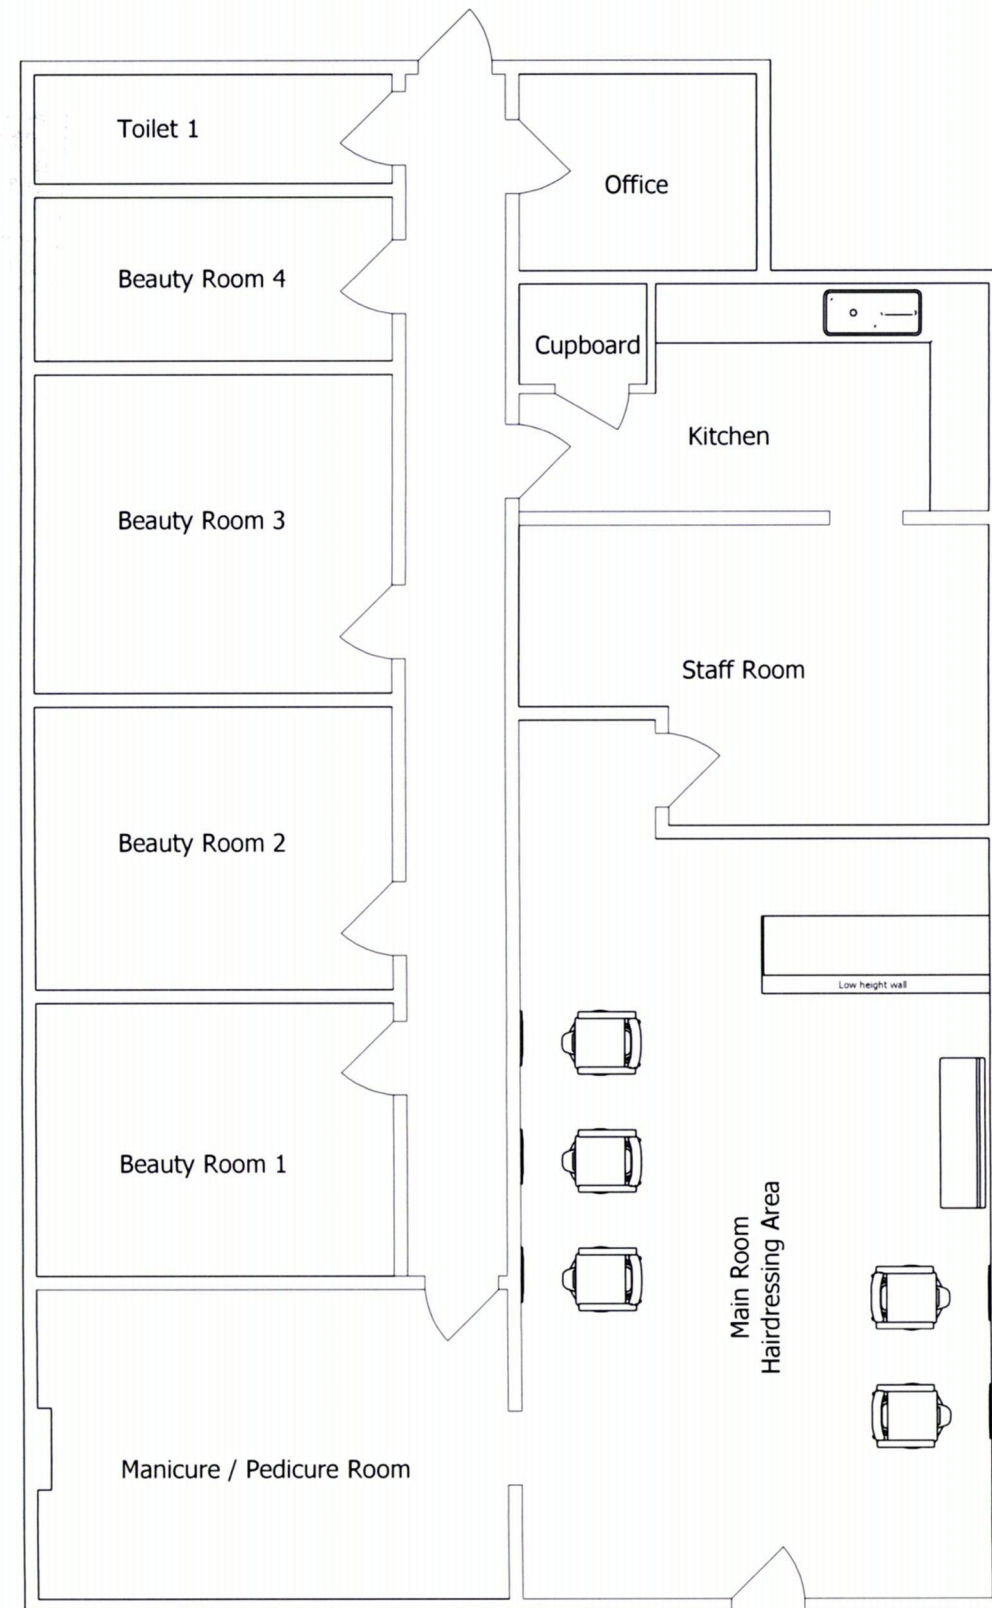

Proposed Layout

Proposed Changes

- 1. Entrance Hall - Remove stud partition walls and reception desk to open room.
- 2. Toilet 2 - Remove toilet - Will be carried out by qualified professional
- 3. Main Room Hairdressing Area -
 - 3.1 Block off 2 x un-required doors to allow space for additional hairdressing stations.
 - 3.2 Install low height partition wall

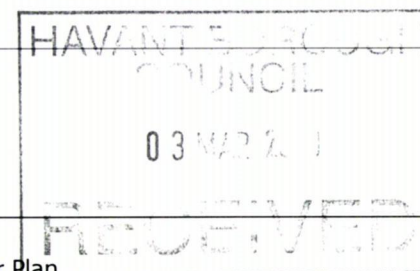

REV	DATE	DRAWN	APPROVED	REVISION
0	24th Feb 20	GC	KC	Original

DO NOT SCALE DRAWING
DIMENSIONS IN MILLIMETRES [INCHES]

SIGNATURES		DA-MO-YR
DRAWN BY	Gary Clark	DATE 24th Feb 20
CHECKED BY	Kimberly Clark	DATE 24th Feb 20
THIRD ANGLE PROJECTION		



Floor Plan
Eternal Beauty Salon

SIZE	SHT	DRAWING NO.	REV
A1	1 of 1	SALON 001	0