




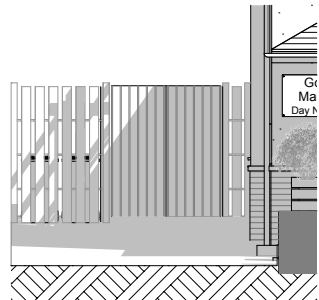


Proposed Front Elevation of the bin store
Scale 1:100

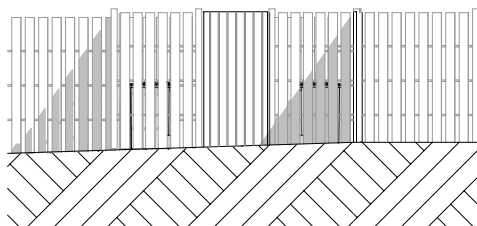

Proposed Side Elevation of the bin store
Scale 1:100

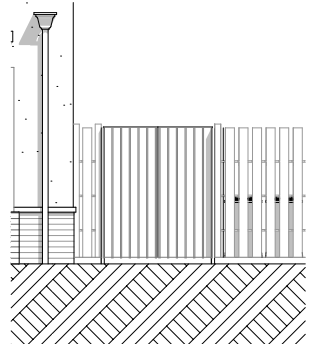

Proposed Rear Elevation of the bin store
Scale 1:100

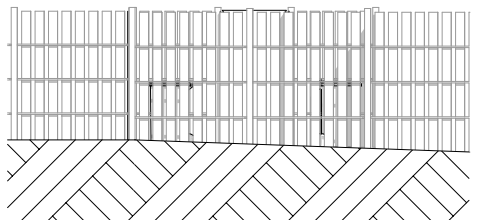

Proposed Side Elevation of the bin store
Scale 1:100



Proposed Front Elevation
Scale 1:100




Proposed Rear Elevation
Scale 1:100


Key	
①	Proposed fixed canopy
②	Proposed pergola
③	Existing handrail replaced
④	Parapet wall proposed to existing single storey
⑤	Existing doors replaced and centered
⑥	Existing doors replaced and with a window
⑦	Proposed bin store



Proposed Fascia sign
Scale 1:20

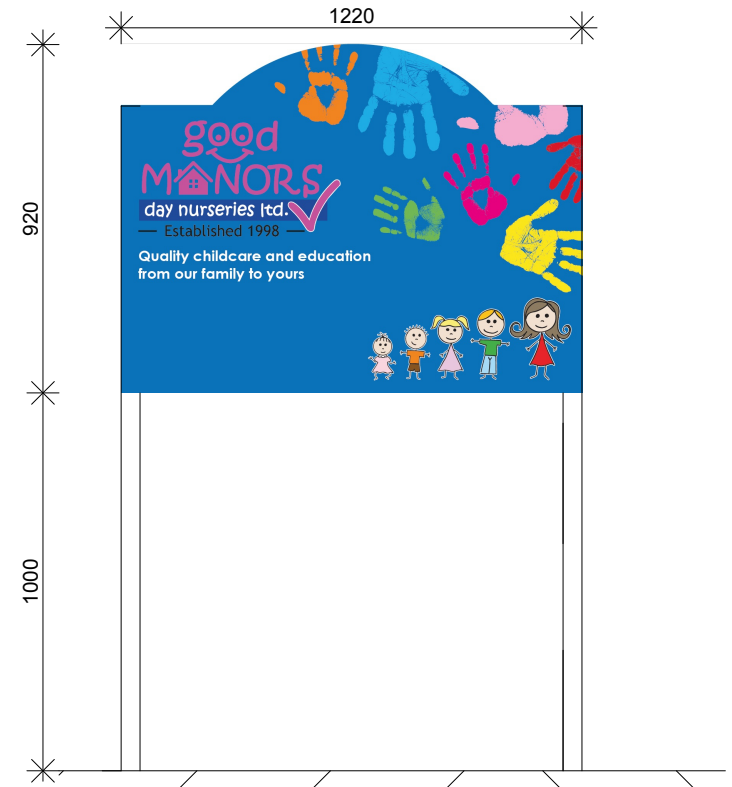

Proposed Elevation for Freestanding V Sign - both sides are the same
Scale 1:20

 

A 13.05.20 Title of proposed sign changed

Client
223 London Road, Waterlooville
External works to existing building

Architect
Innovate 4 Limited
72 Catisfield Lane, Catisfield
Hampshire
PO15 5NS
www.innovate4.com

Drawing
Scale
As shown @ A3
Proposed Elevations page 2

Drawing No.	Status	Revision
P211	Planning	A