



EXISTING SOUTH ELEVATION 1:100



EXISTING NORTH ELEVATION 1:100

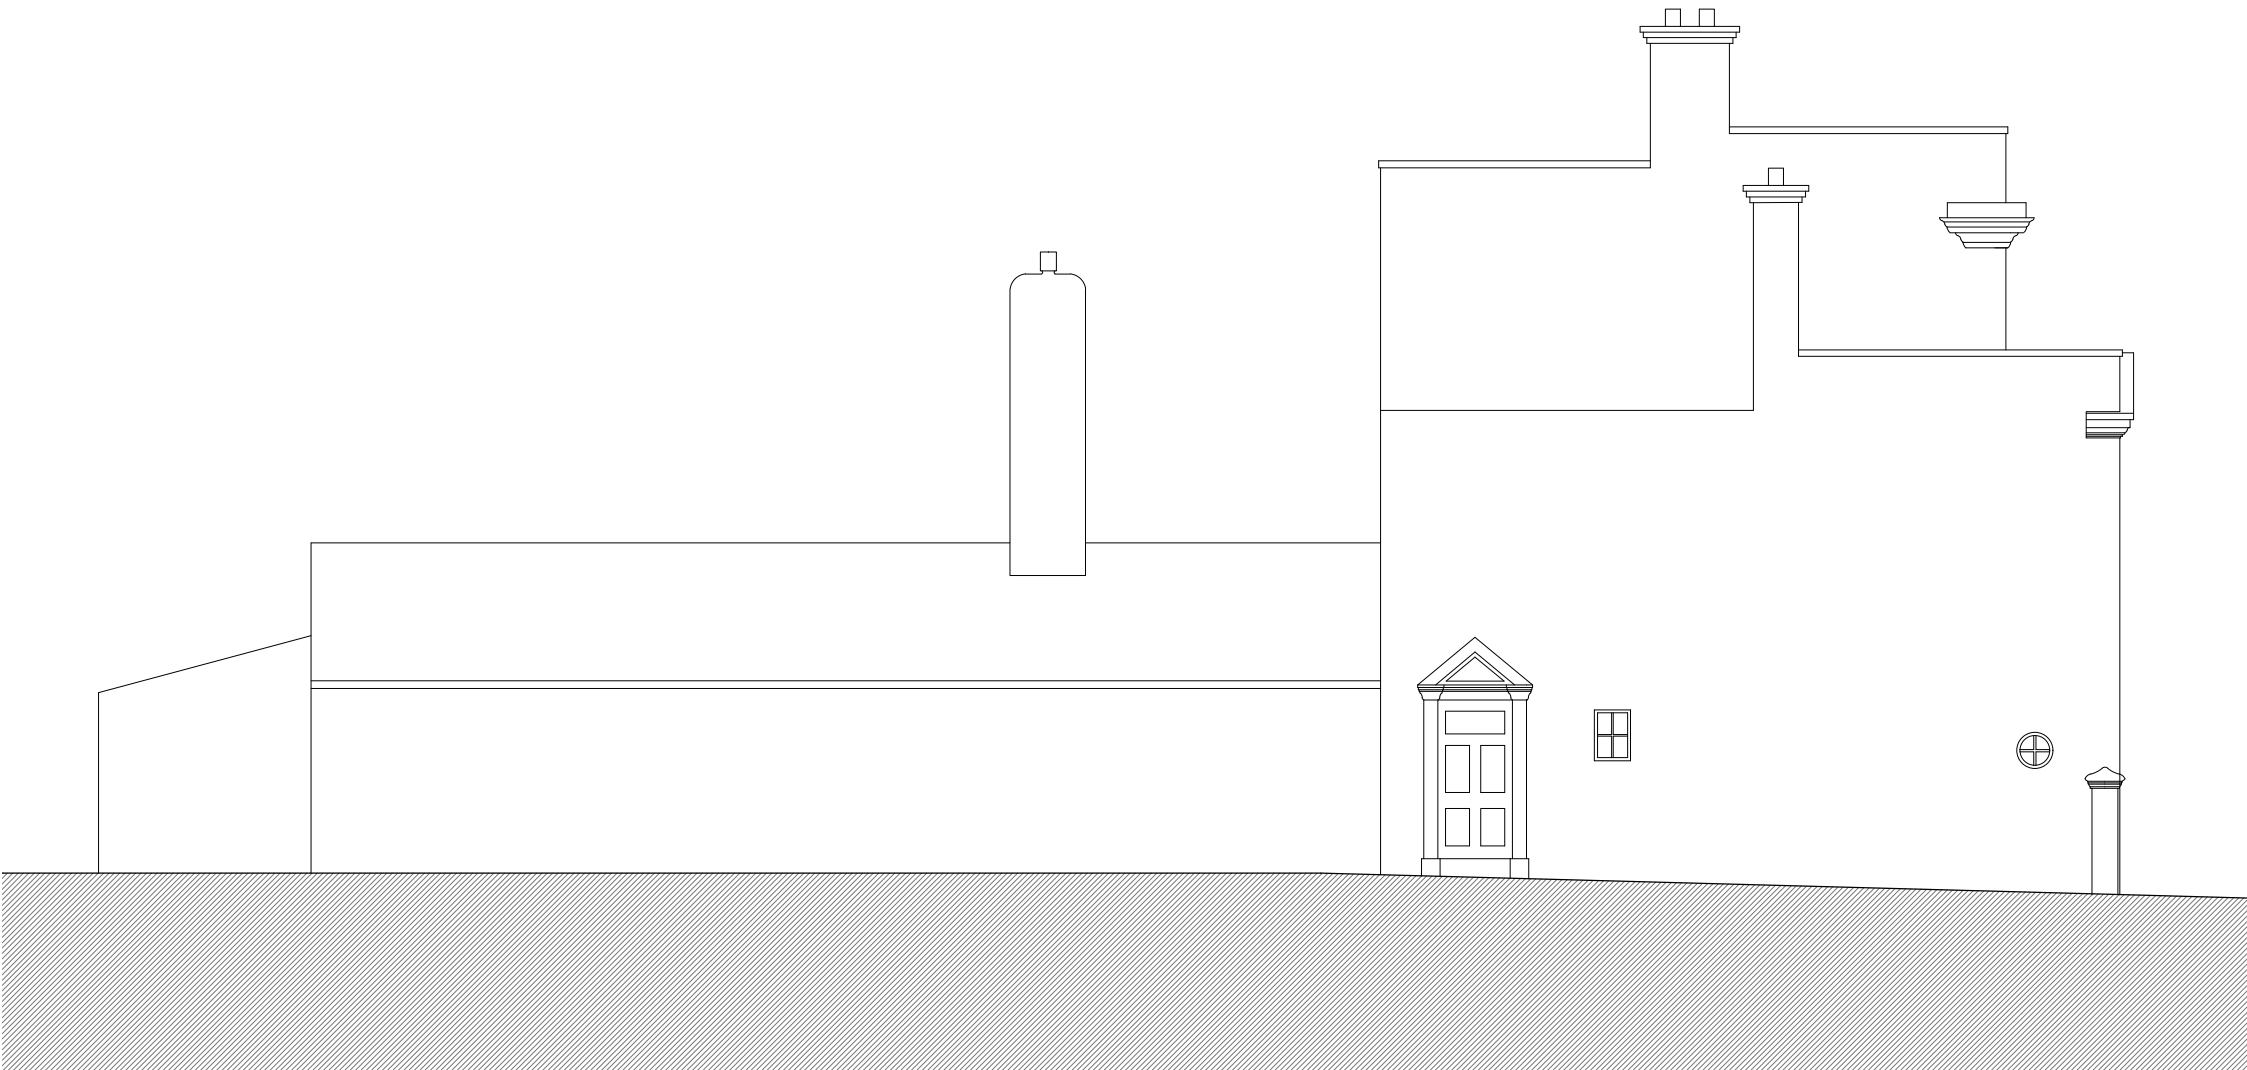

EXISTING WEST ELEVATION 1:100

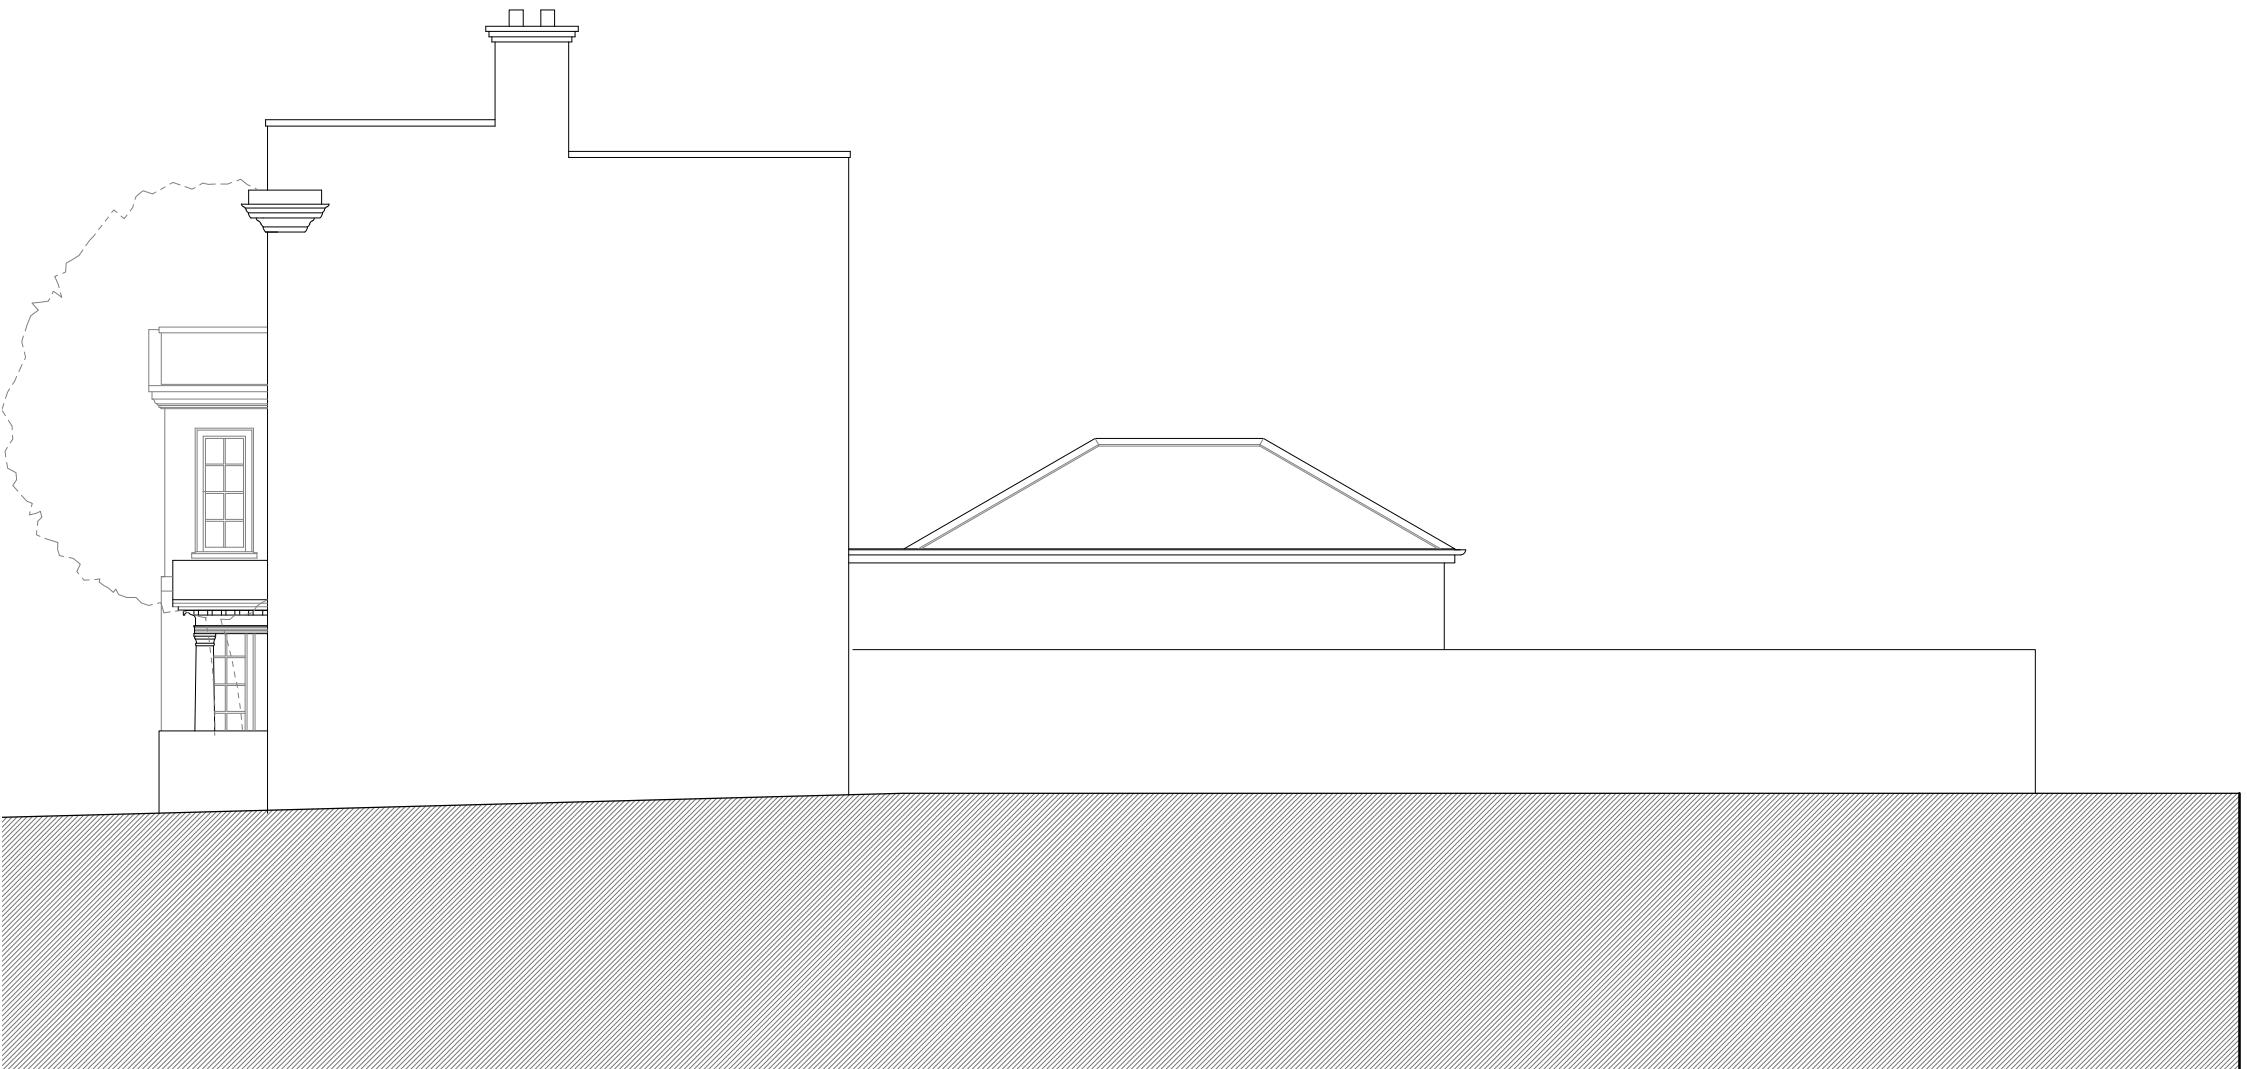

EXISTING EAST ELEVATION 1:100

Check all dimensions on site prior to commencement of work.
Do not scale from this drawing except for planning purposes.

This drawing is the © copyright of
JANE JONES-WARNER ASSOCIATES

This drawing has been produced for [Client Name] for the project [Project Name] and is submitted as part of the [Project Workstage] and is not intended for use by any other person or for any other purpose.

Notes -

JANE JONES-WARNER
ASSOCIATES

Unit 78
Chichester Enterprise Centre
Terminus Road
Chichester
West Sussex
PO19 8TX

RIBA

Chartered Practice

T : 01243 767151
E : mail@janejoneswarner.com
W : www.janejoneswarner.com

Revisions			
Rev	Description	Date	Drawn

Project:

Magnolia House, Havant

Drawing Title:

Existing External Elevations

Scale:	Issue Date:	
1:50 @ A2	18/12/2019	
Drawing No:	Revision:	Drawn By:
692/PL 200	-	MJ