


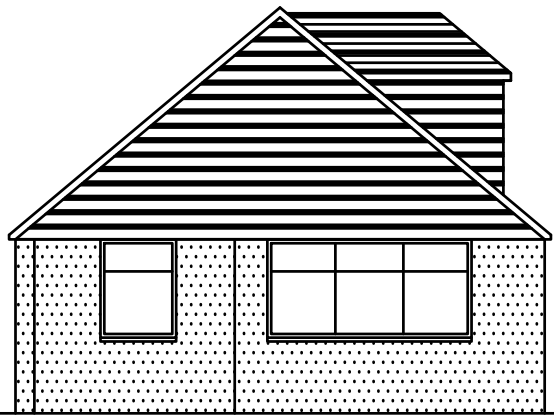


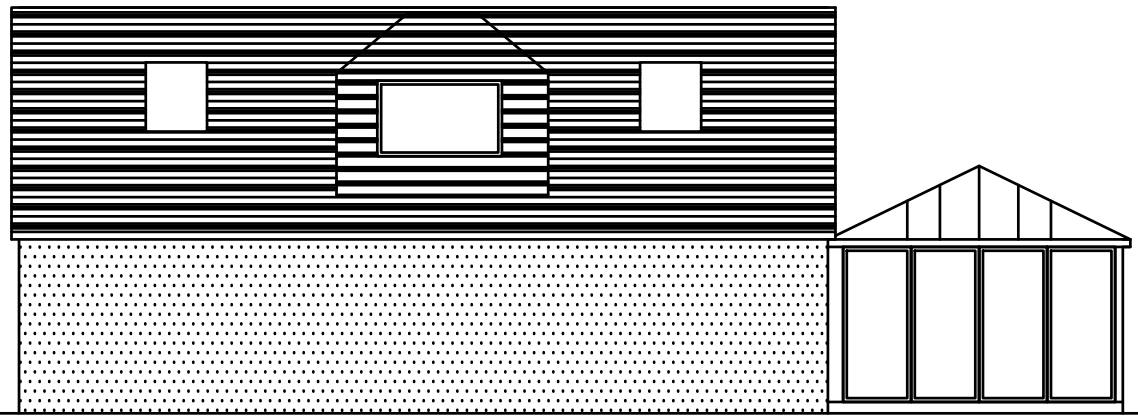


Existing front elevation

 

Existing side elevation

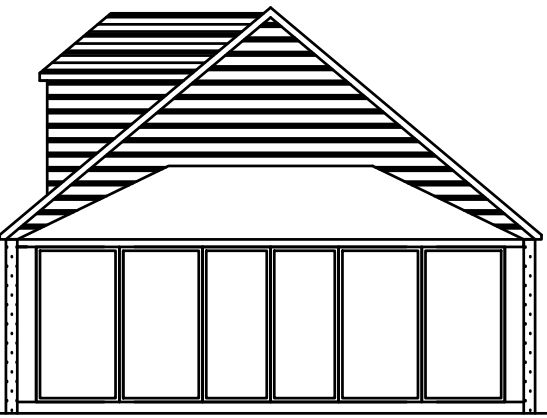


Existing rear elevation

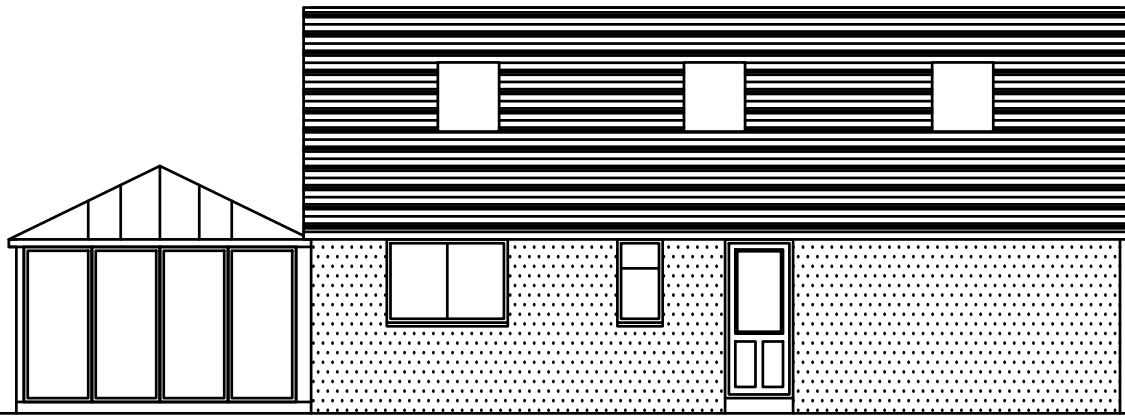


Existing side elevation




Proposed front elevation

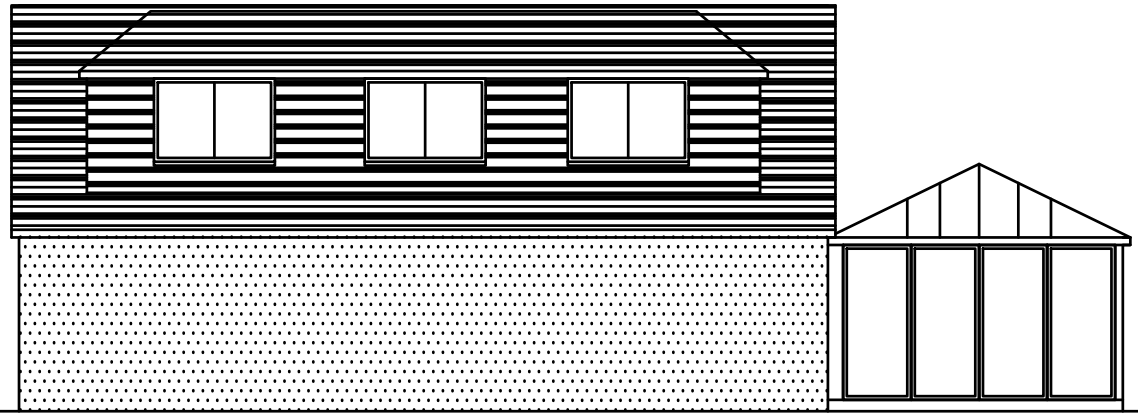


Proposed side elevation

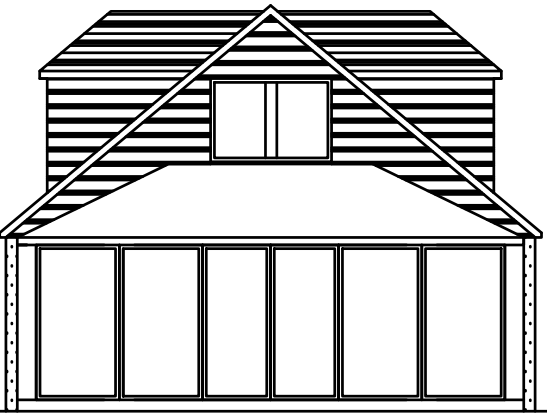


Proposed rear elevation

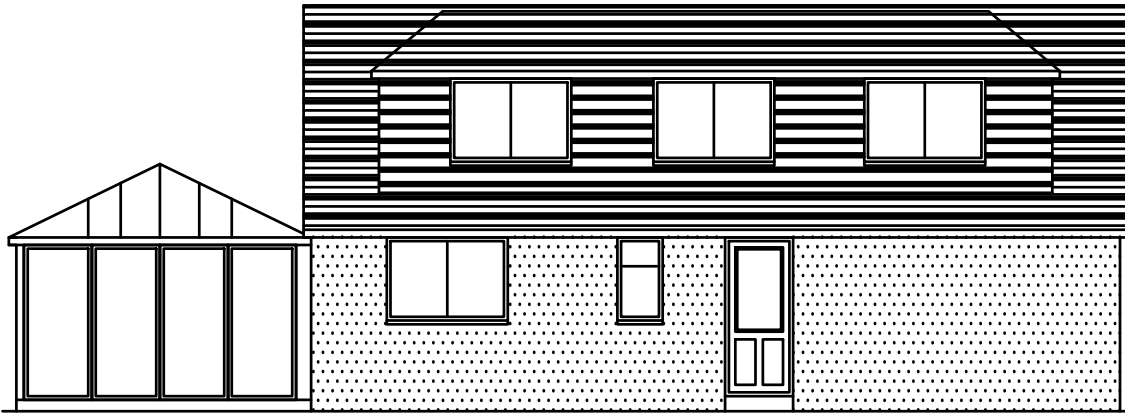


Proposed side elevation

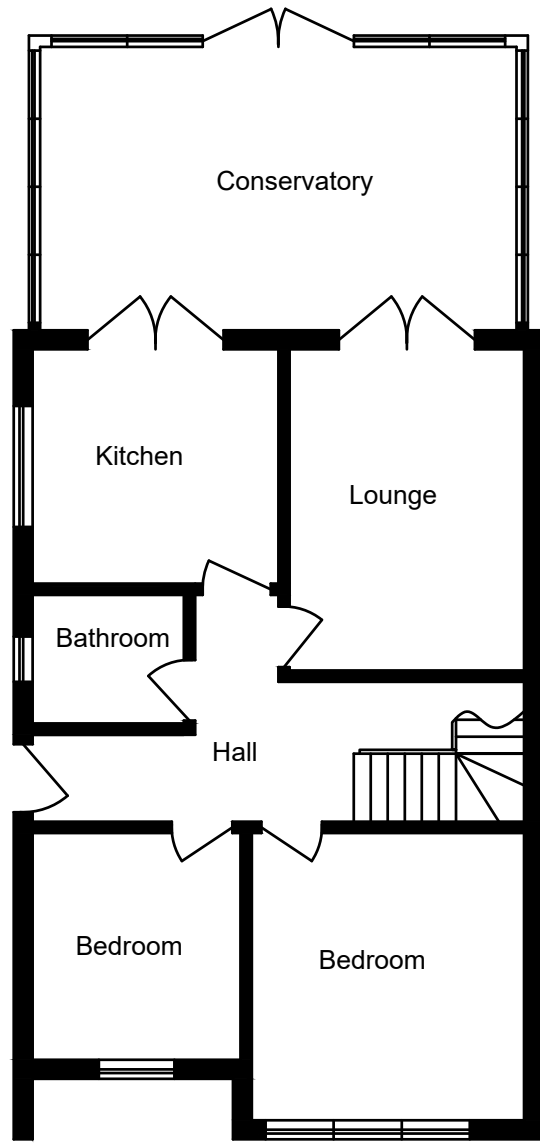



Existing Ground Floor
(Remains unchanged)

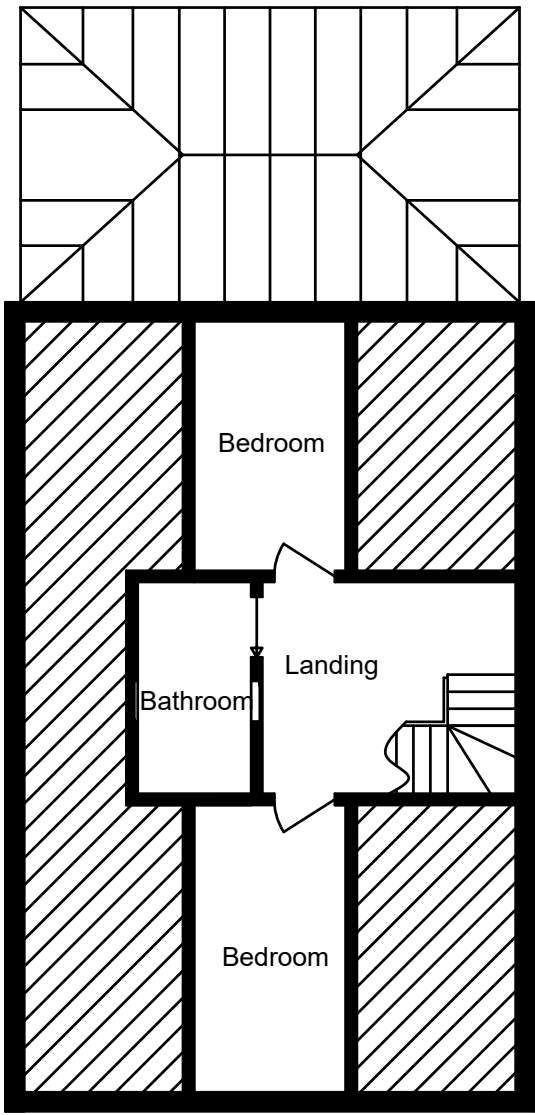


Existing First Floor

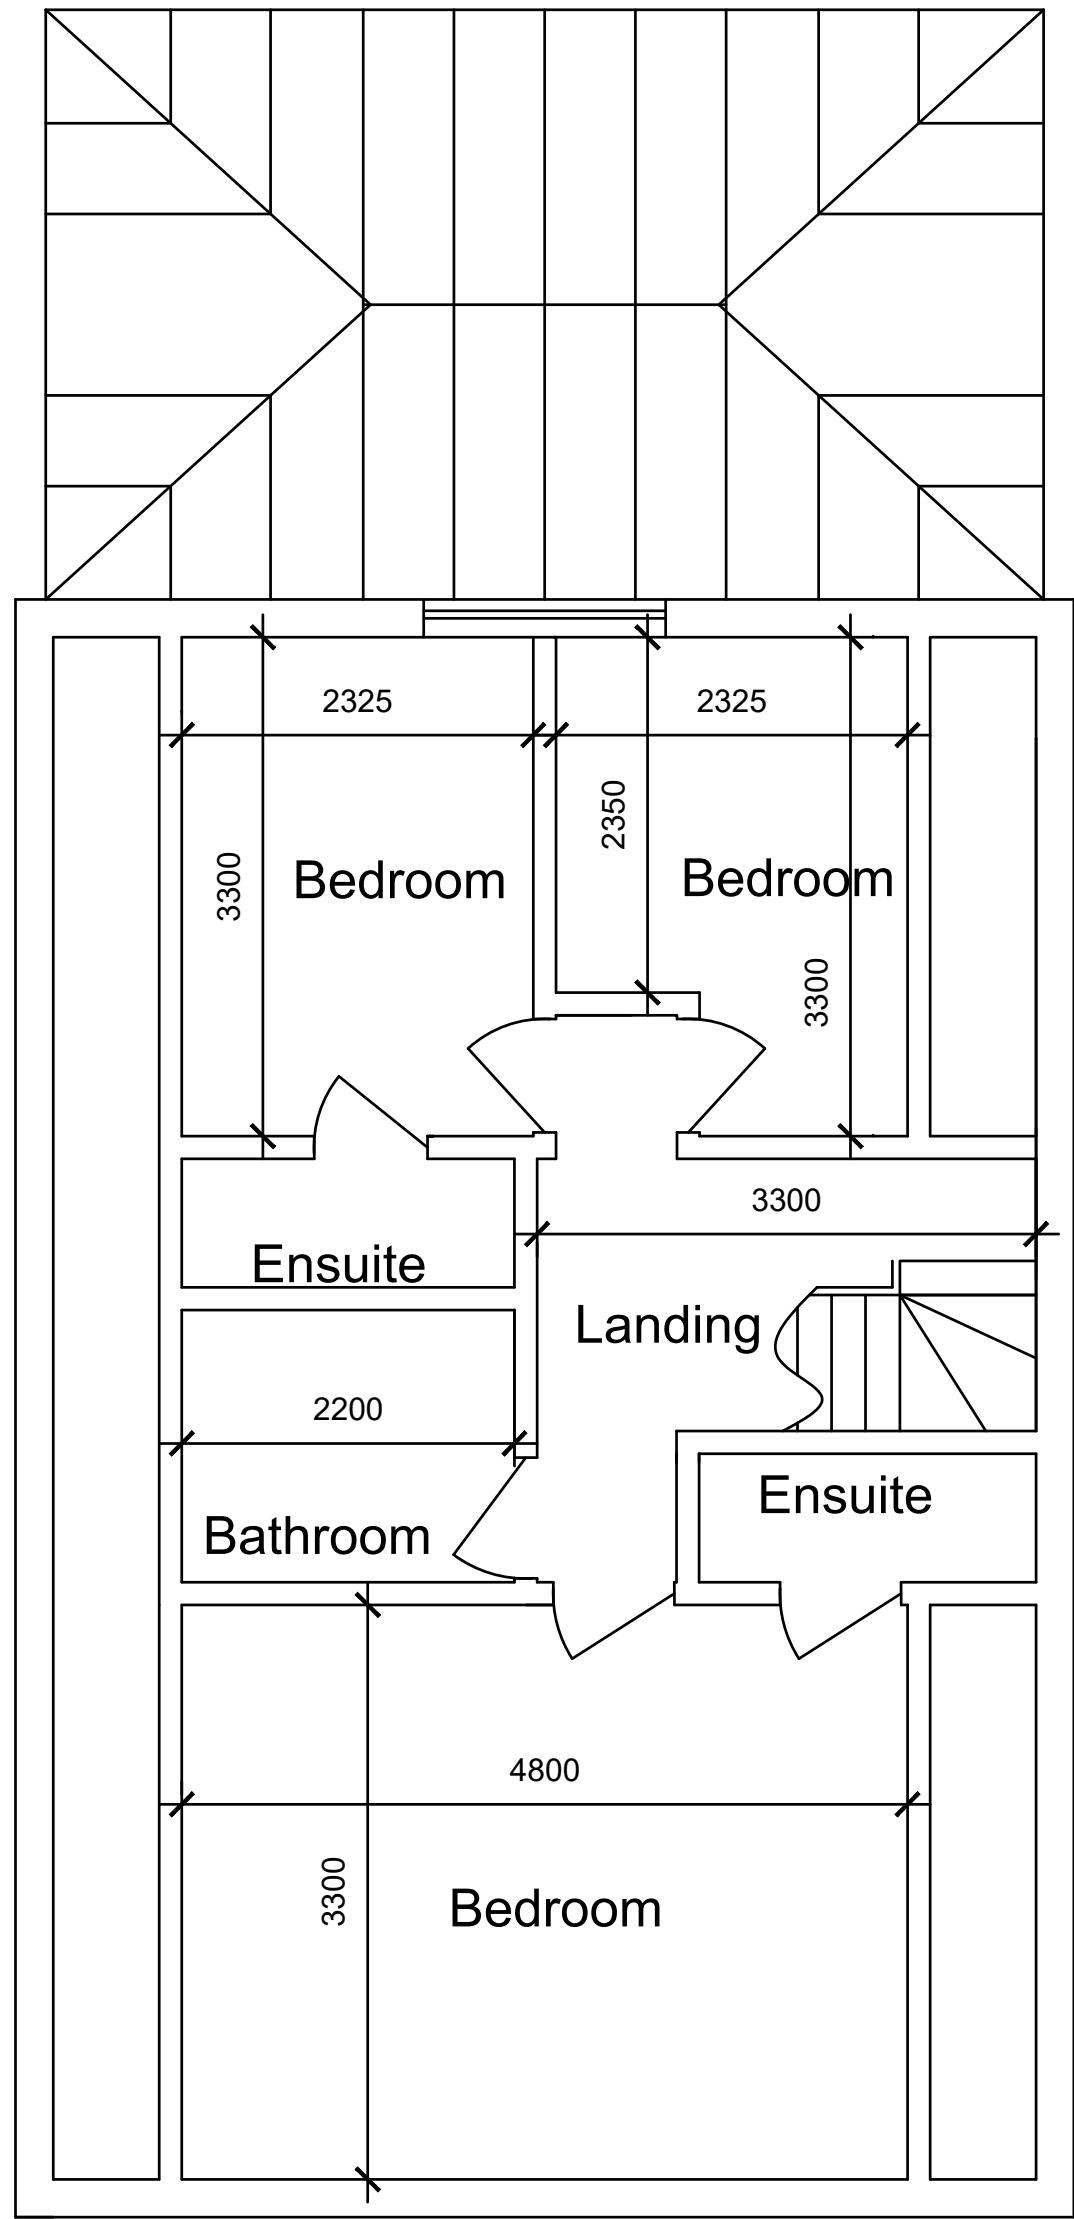

Proposed First Floor

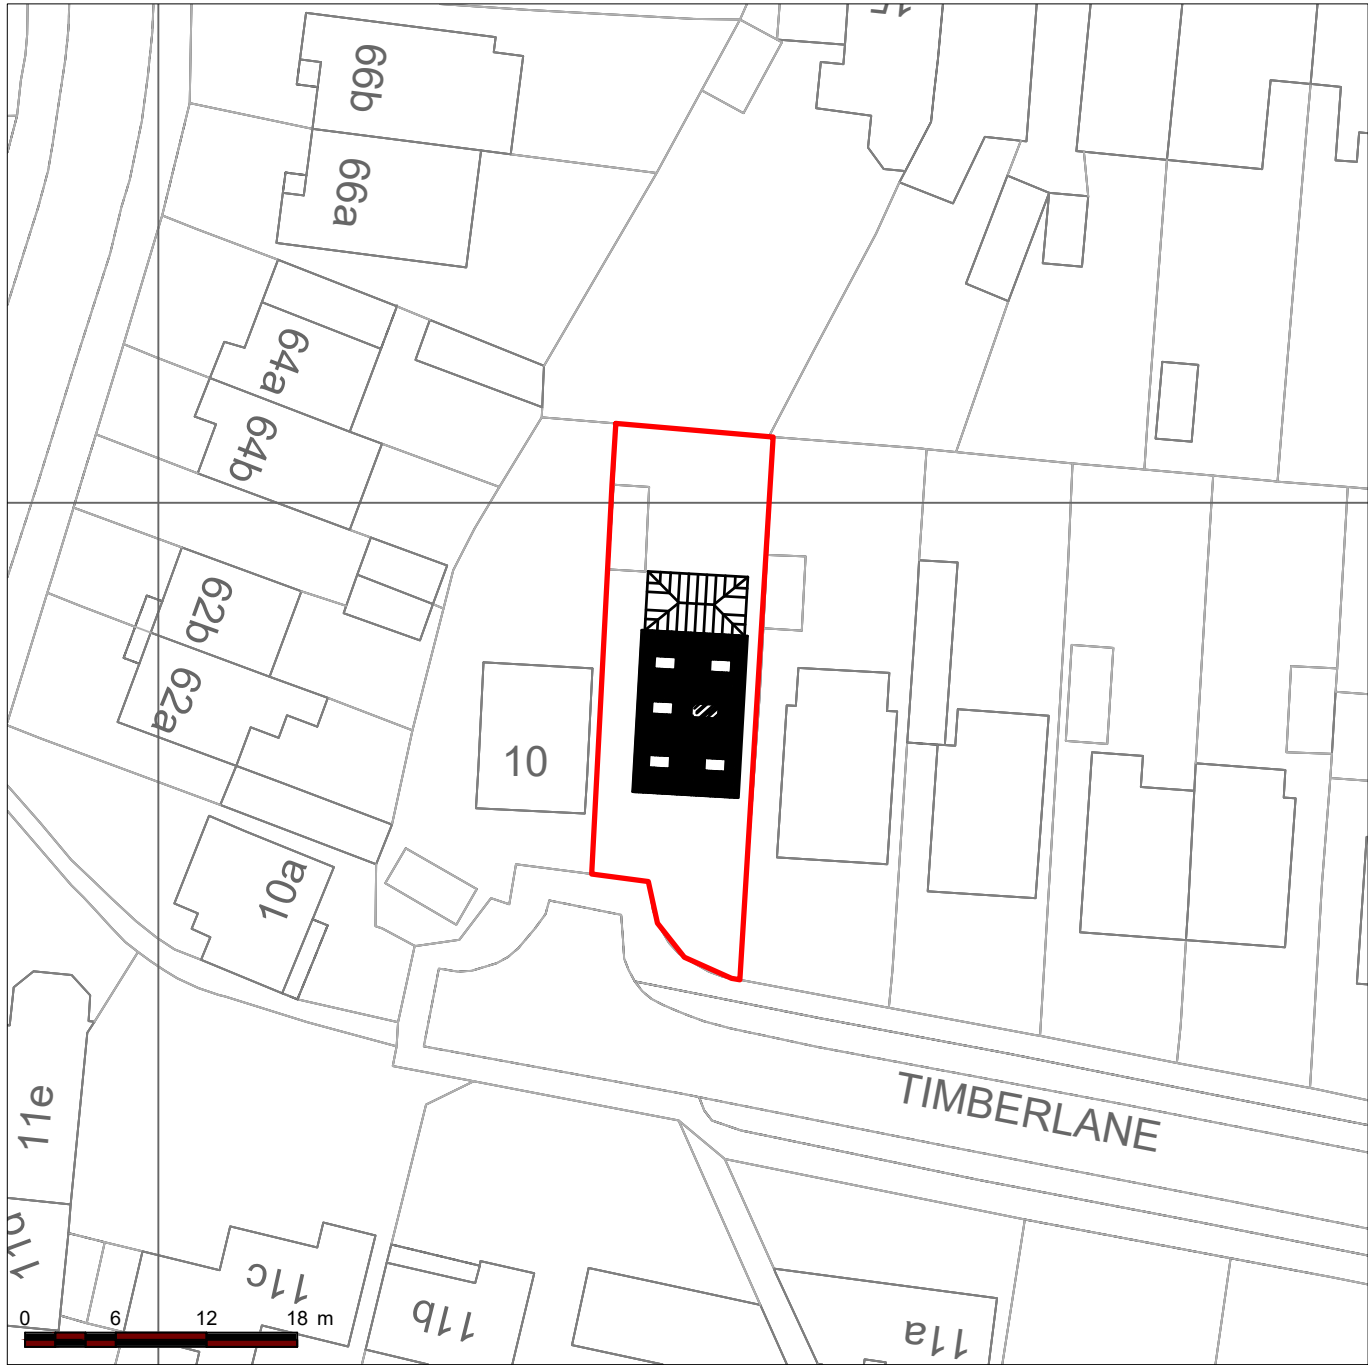 


EXISTING SITE PLAN - 1 : 500

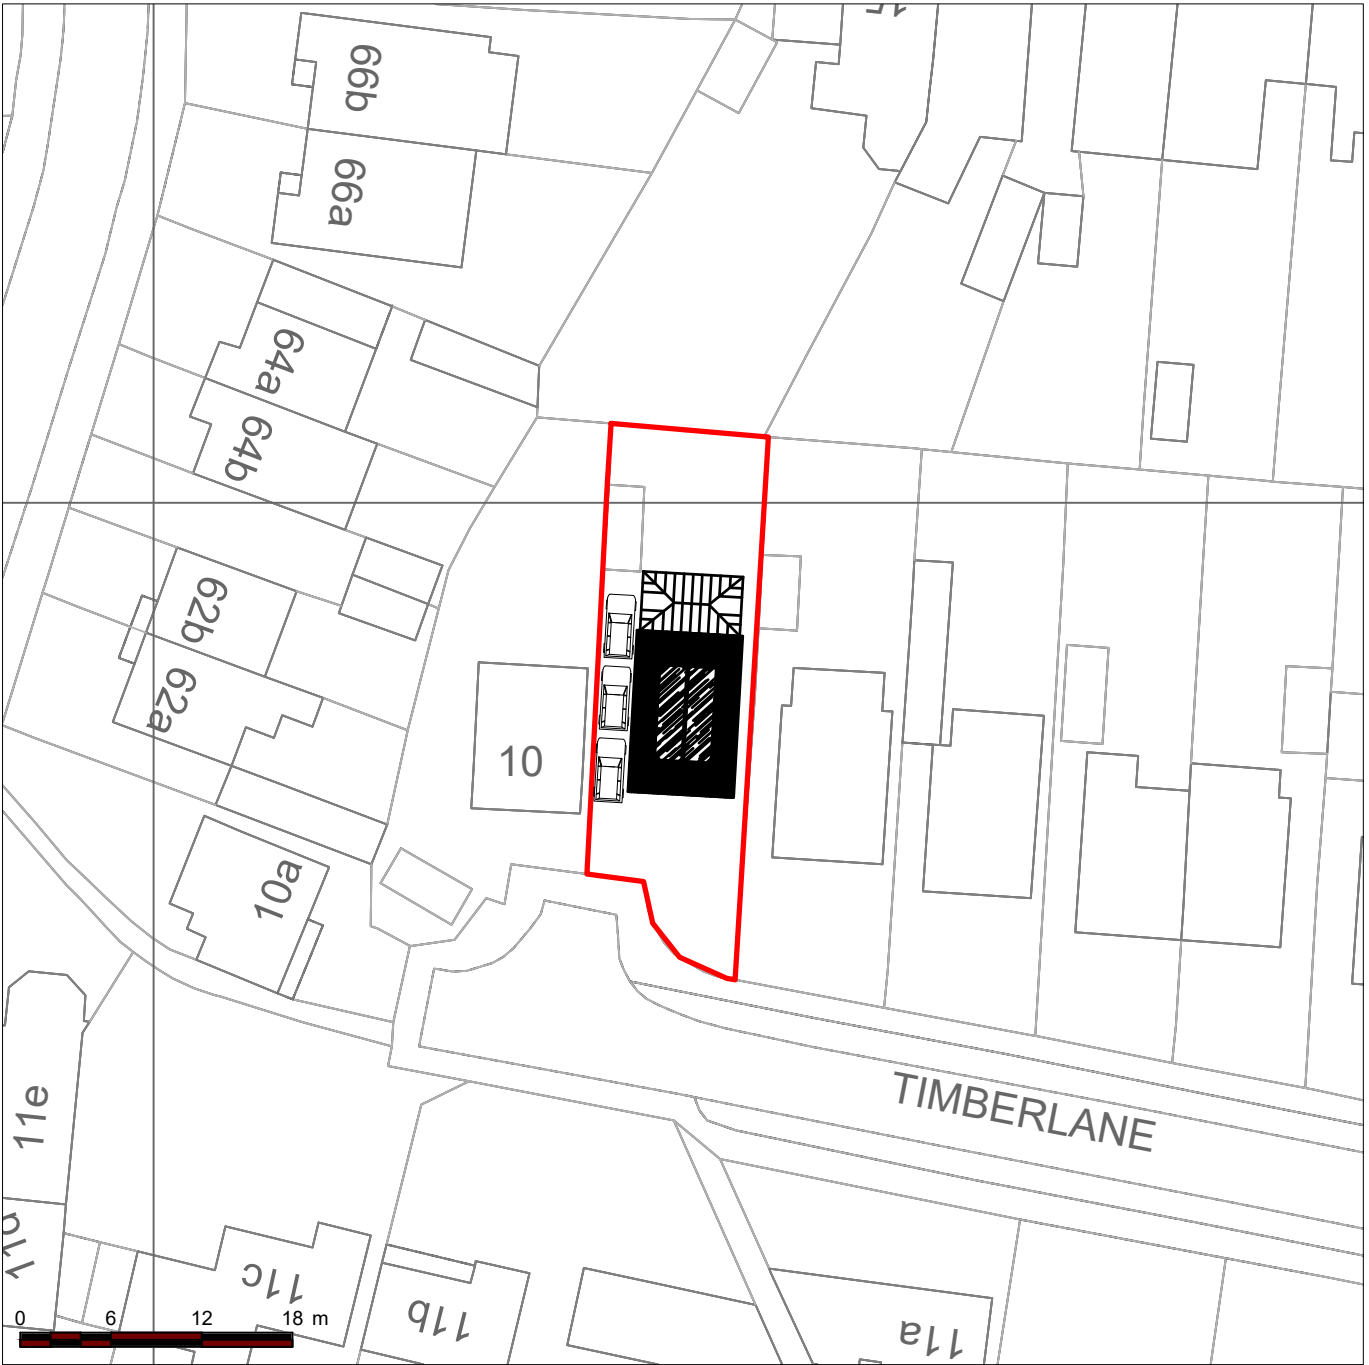


EXISTING SITE PLAN - 1 : 500



PROPOSED SITE PLAN - 1 : 1250

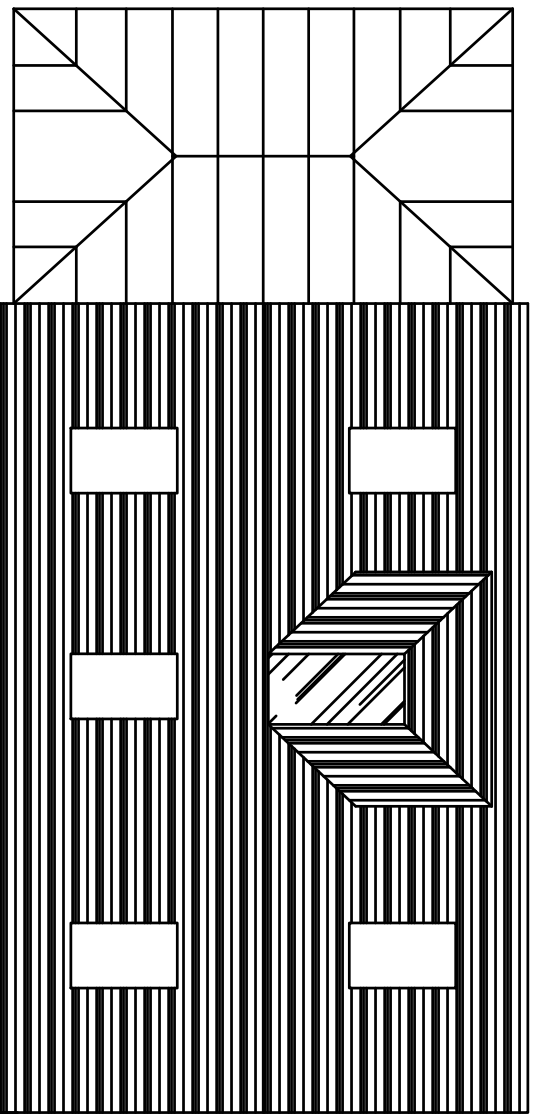

Existing Roof Plan

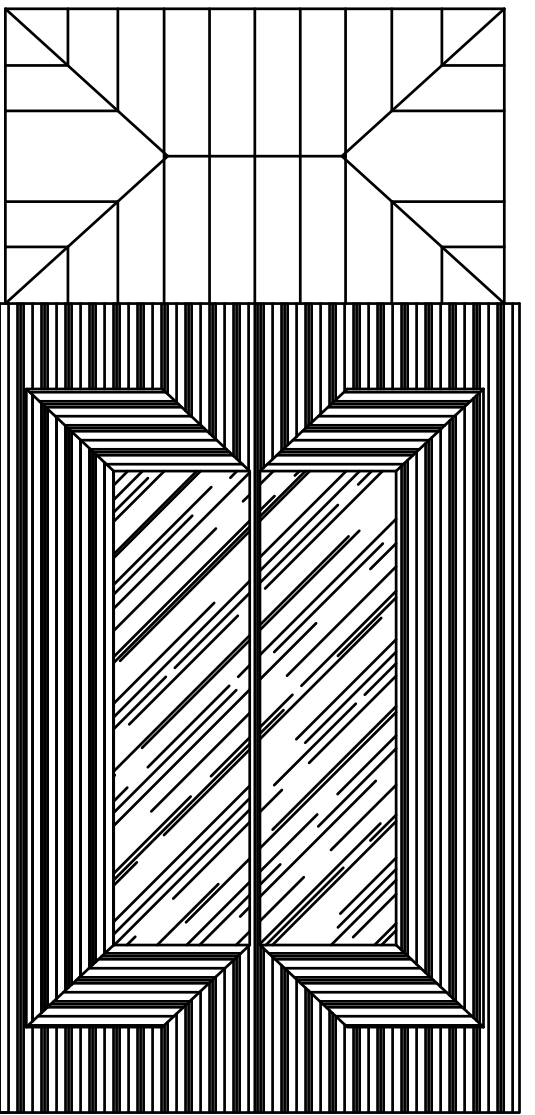

Proposed Roof Plan

NOTE!
ALL MAPS REPRODUCED UNDER
LICENCE No 100047474.

NOTE
ALL MATERIALS USED ON THE PROPOSED
STRUCTURE WILL BE IN KEEPING WITH THE
ADJOINING AND SURROUNDING DWELLINGS.

COPYRIGHT NOTICE
DRAWING REMAINS THE PROPERTY
OF MT PLANNING AND MAY NOT BE
REPRODUCED OR ALTERED
WITHOUT THE PRIOR CONSENT OF
MARK TUSON.

Date April 2020	Approved by
Drawn by Mark Tuson	Scale - 1 : 100
Notes	
Client Mr G Wright	Site 9 Timberlane Waterlooville Hants PO7 5PH
MT Planning & design For all your planning needs	
07950 887579 mtplanning@hotmail.co.uk	
REVISION:- A	DRAWING NO:- MT / 1547 / 3