


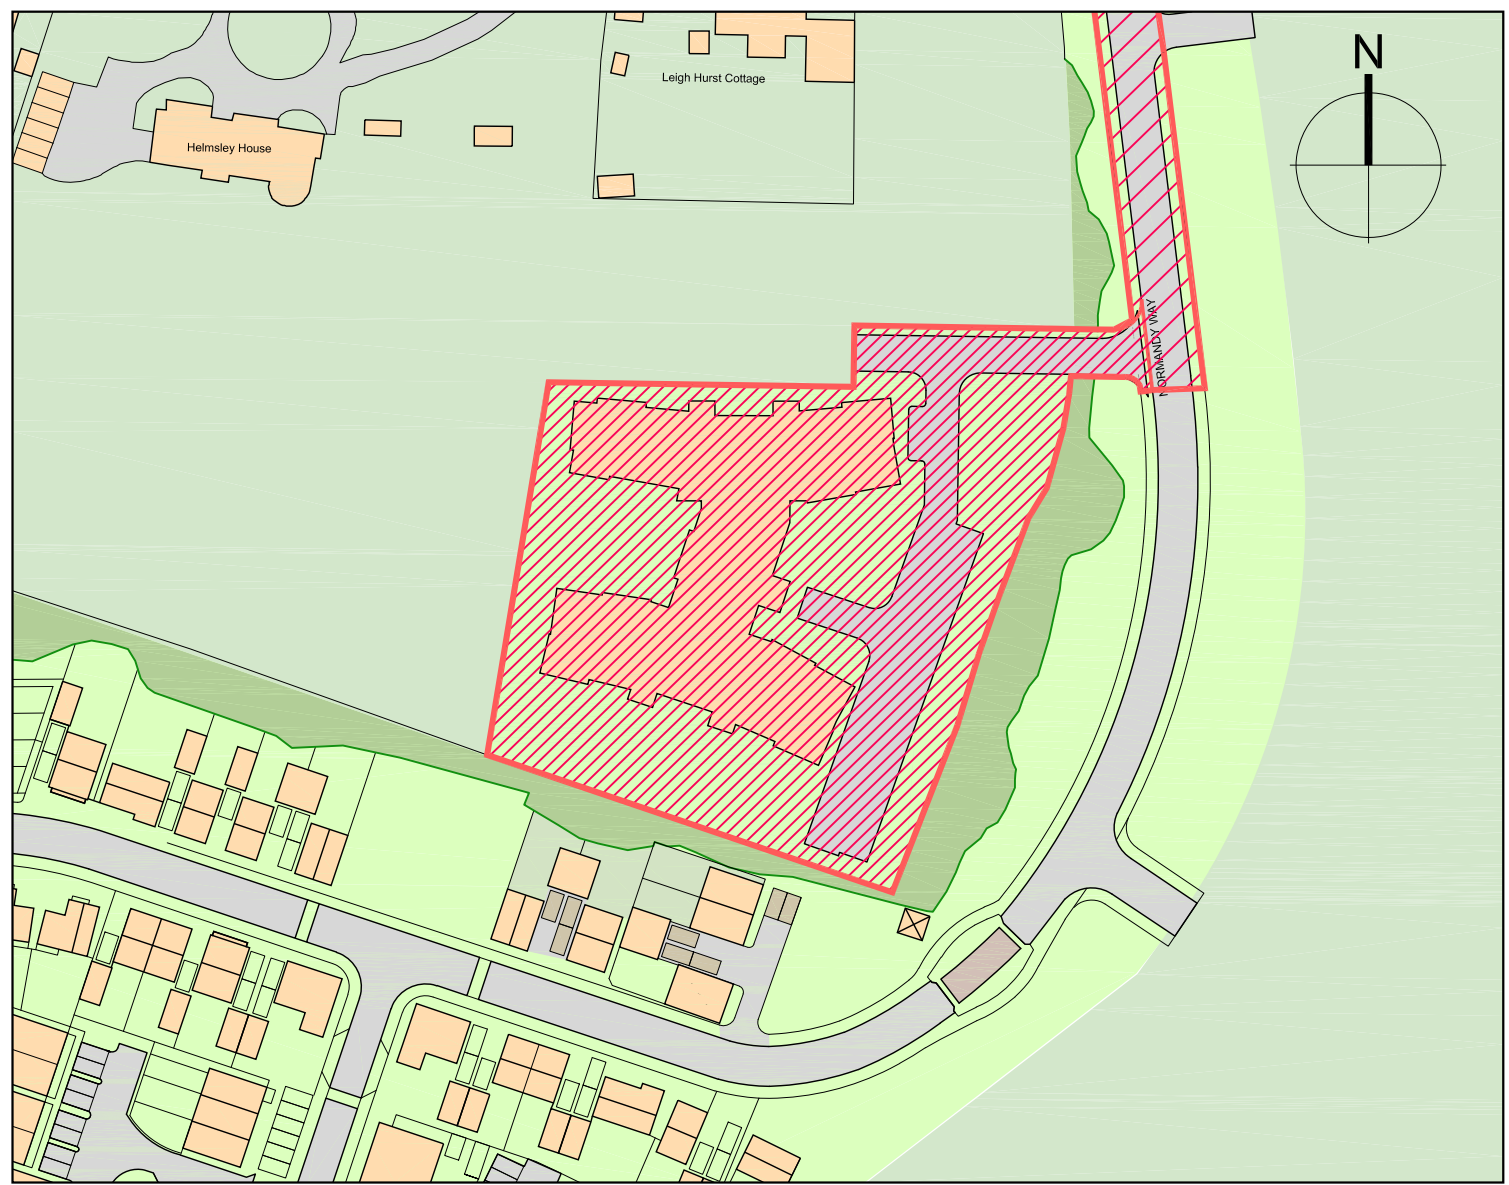

SITE LOCATION PLAN 1:1250@A1

SITE AREA - 5298sqm / 1.3 Acres

SCHEDULE

Floor	Bedrooms	GIA
Ground Floor:	32 Beds	1,717 sqm
First Floor:	32 Beds	1,637 sqm
TOTAL:	64 Beds	3,354 sqm

64 Bed Care Home with ~52 sqm floor space per resident

0 1m 5m 10m

Scale 1:100@A0

hunters

project name: HELMSLEY HOUSE, BARTONS ROAD, HAVANT
drawing reference: 64 BED RESIDENTIAL CARE HOME
PROPOSED ROOF PLAN
sheet: AUG 2020
drawn: LRS
checked: JZF
scale: 1:100@A0
job number: M9437
drawing number: APL008
revision: C
use: Approved for planning only. All beds and dimensions to be checked on site. The drawing is to be used in conjunction with all other relevant drawings and specifications.
© Hunter & Partners Limited. All rights reserved.
M9437_APL008_C_Proposed Roof Plan_Bartons Road_1:100@A0.dwg

Revised:
A - 16.07.2020 LG ISSUED - Draft Planning
B - 20.08.2020 JH Planning Issue
C - 25.08.2020 JW Planning Issue, Application Boundary Updated.