



Proposed Floor Plans

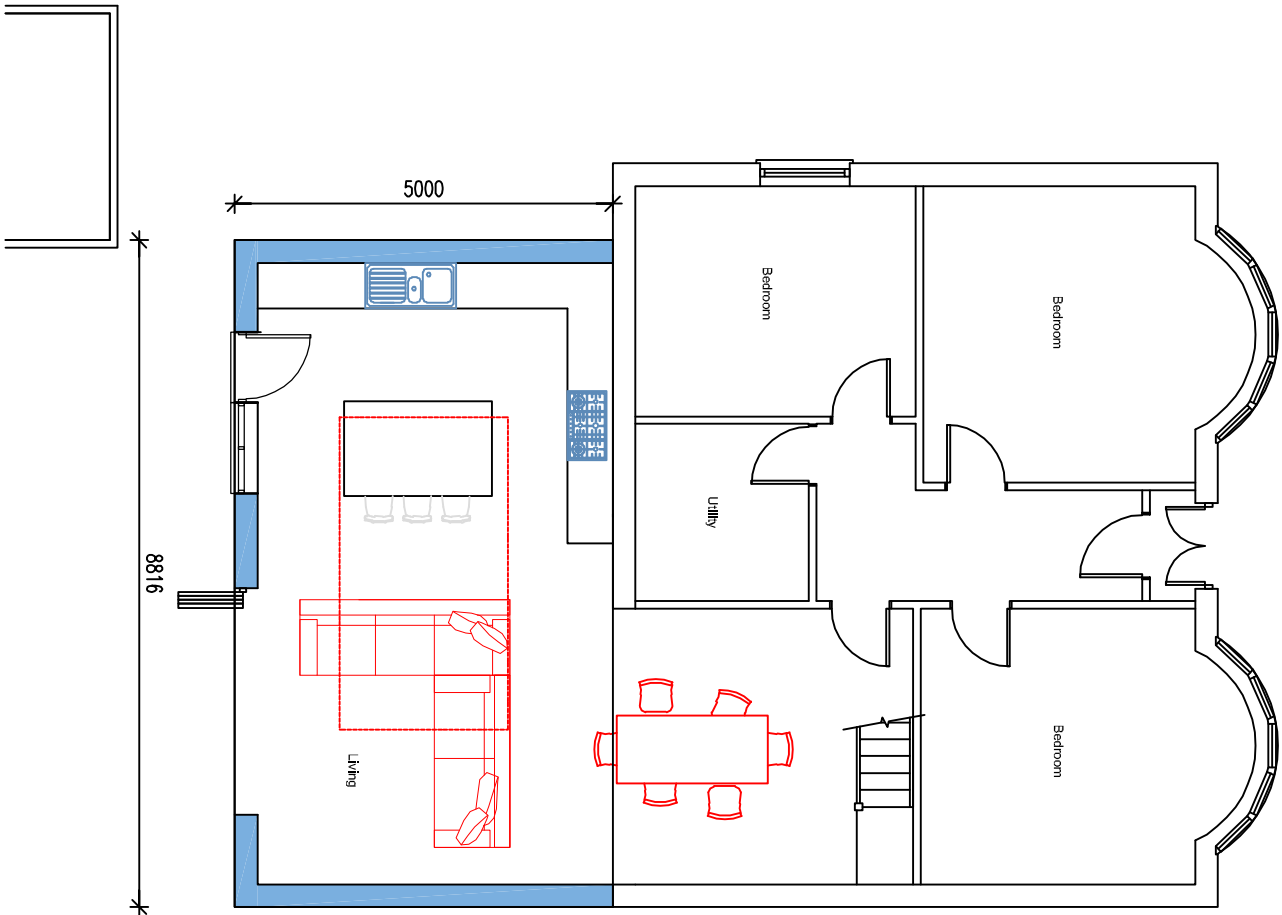




Proposed Elevations

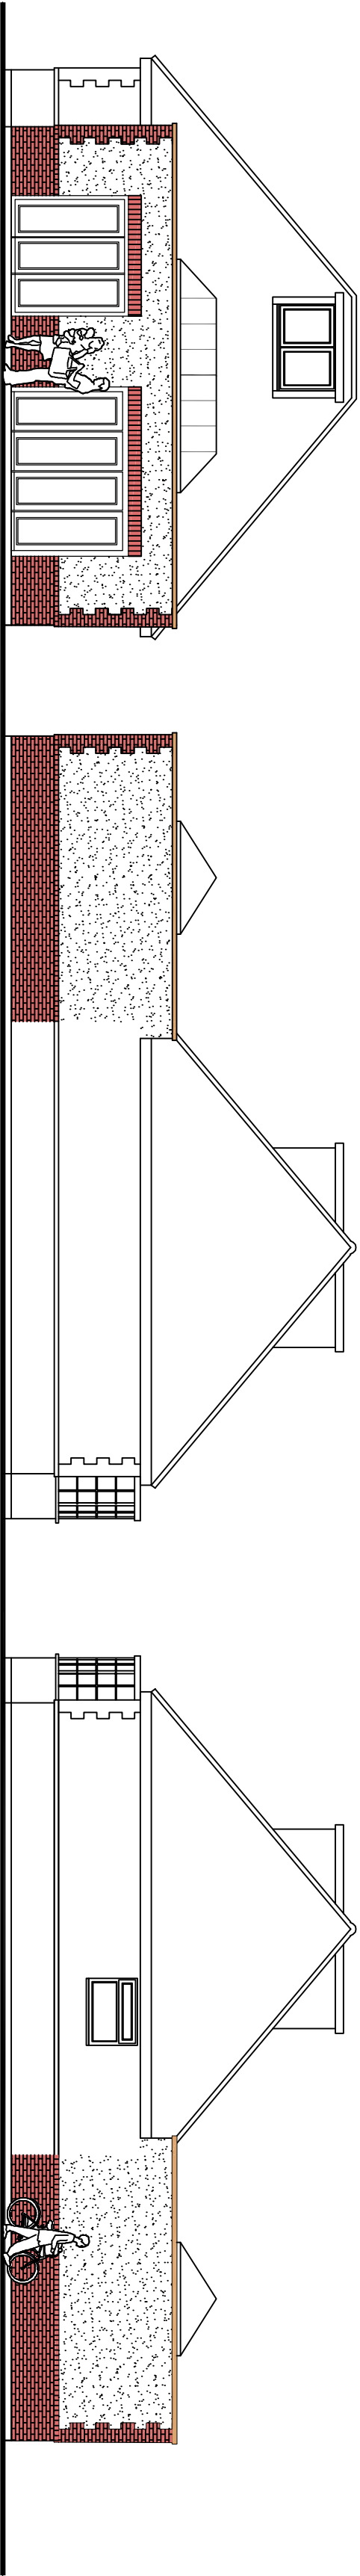


South Elevation

East Elevation


West Elevation

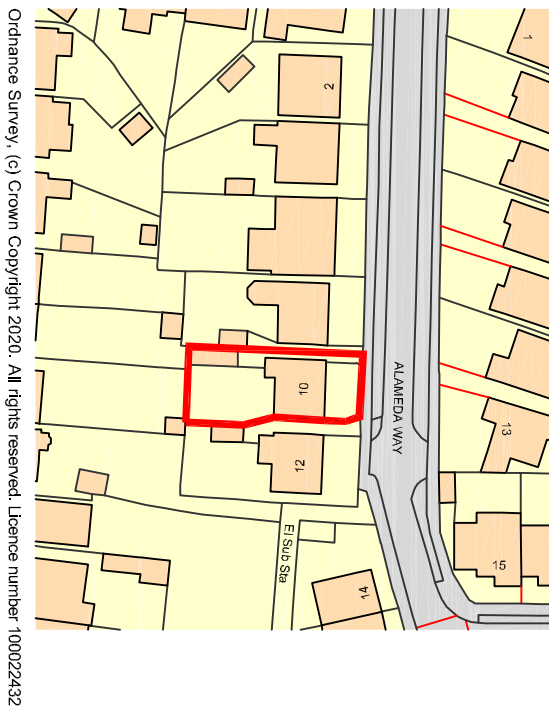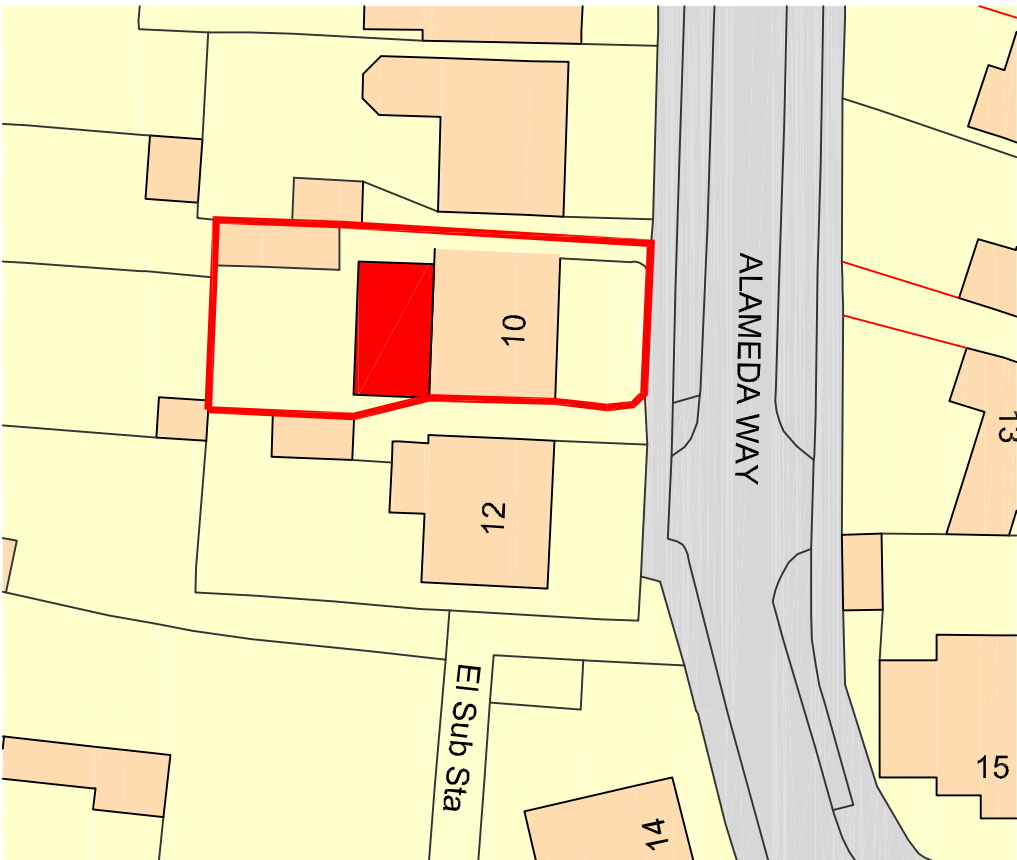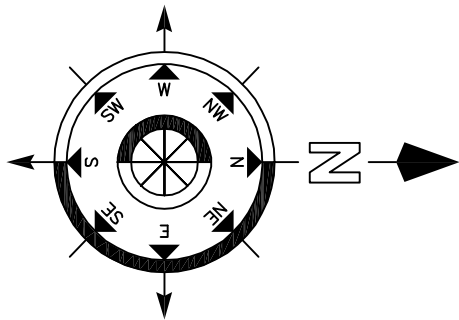


Ordnance Survey, © Crown Copyright 2020. All rights reserved. Licence number: 100022422

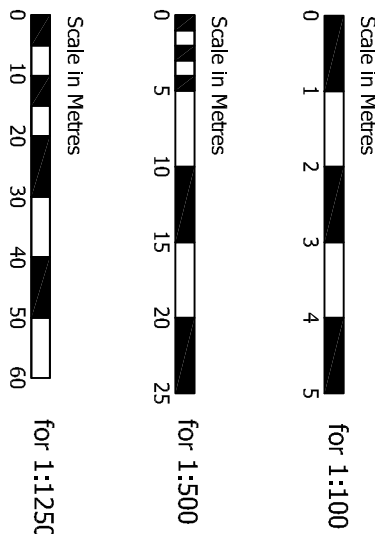

Existing Floor Plans

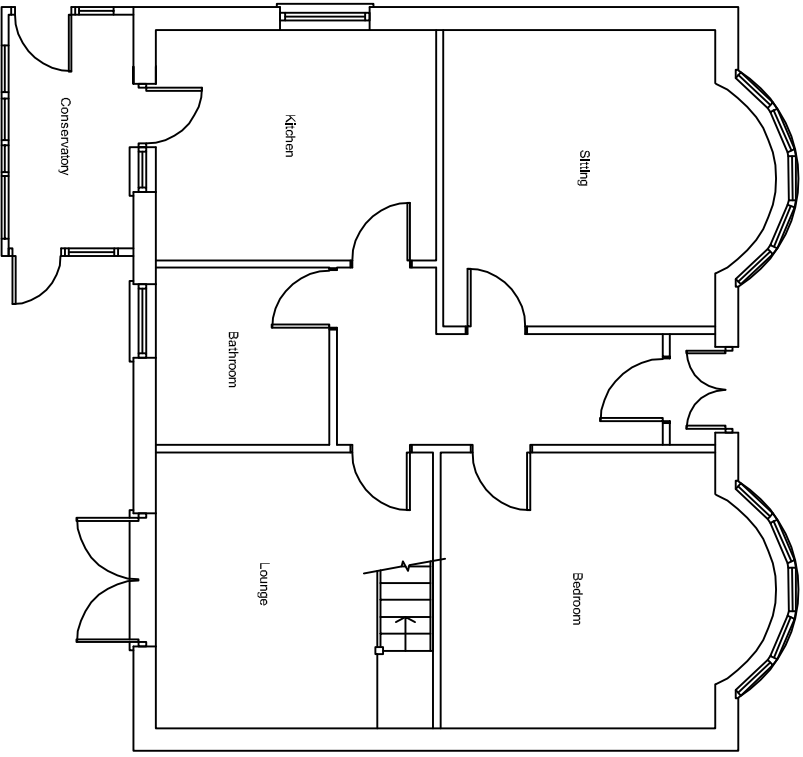

Existing Elevations

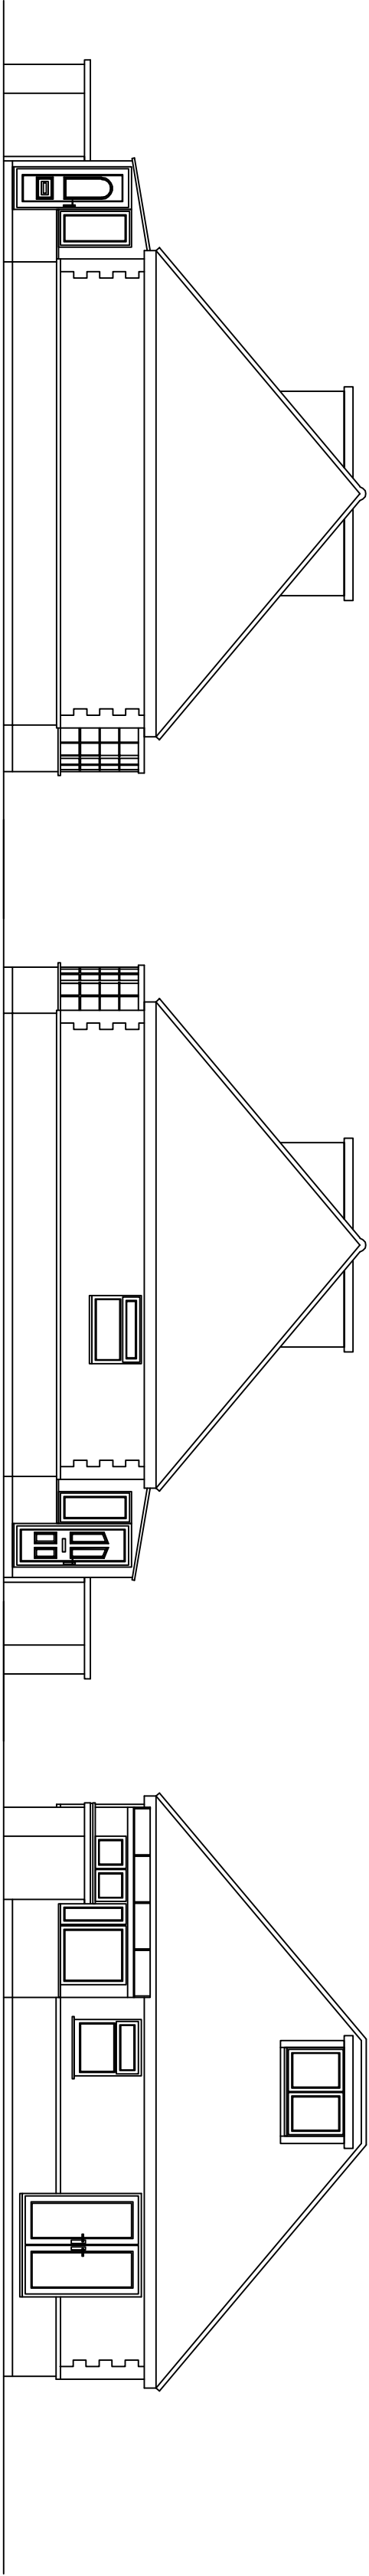

East Elevation

West Elevation

South Elevation

Reviser	Description	Date	Drawn

Project:

Mr & Mrs Wainwright
10 Alameda Way
Purbrook
Hants

Drawing Title:

Proposed Single Storey
Rear Extension

Chris Flint Associates Ltd
CHARTERED SURVEYORS - PROJECT MANAGERS
DEVELOPMENT CONSULTANTS

Drawn By	Date	SHEET SIZE	Approved By	Date
CF	15/05/20	A1		

Drawn By	Date	Scale
CFA	FULL	1-100

PLANNING

2 Emerald Close Watlington, Hants RG7 8NZ
tel: 023 92 43248 / fax: 023 92 35854
Email: info@flintassociates.co.uk