


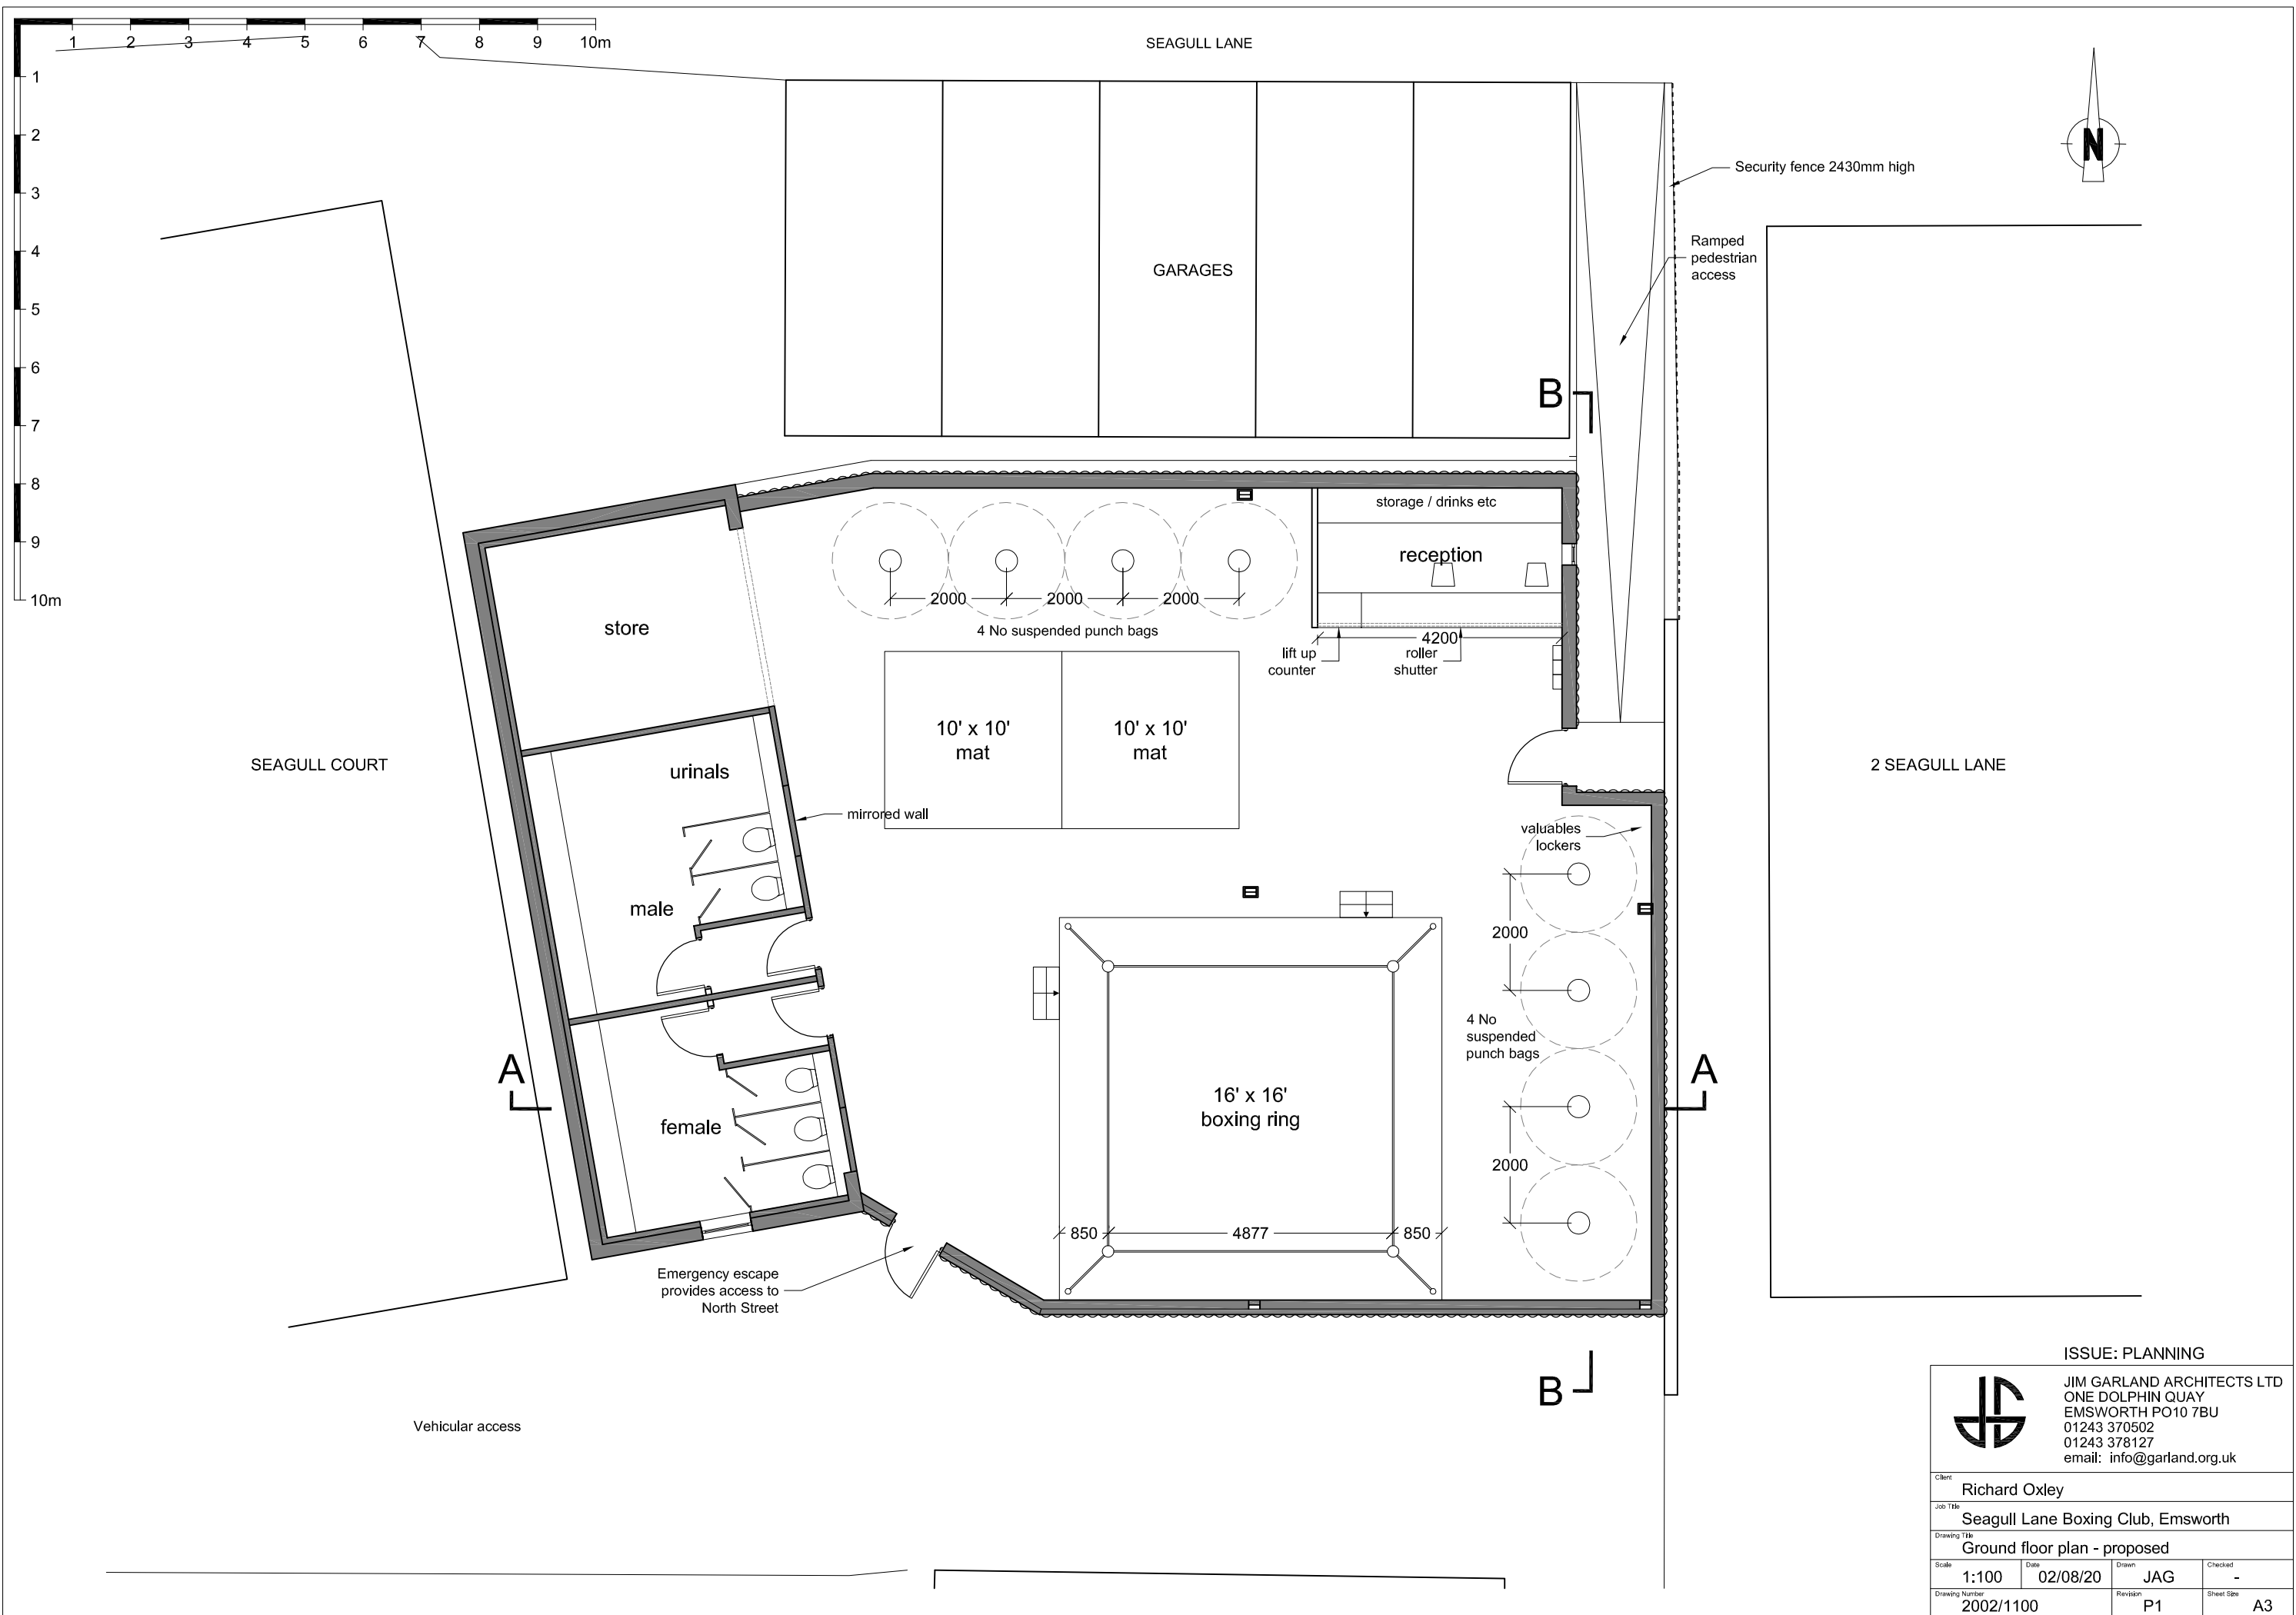

ISSUE: PLANNING



JIM GARLAND ARCHITECTS LTD
ONE DOLPHIN QUAY
EMSWORTH PO10 7BU
01243 370502
01243 378127
email: info@garland.org.uk

Client: Richard Oxley			
Job Title: Seagull Lane Boxing Club, Emsworth			
Drawing Title: Ground floor plan - proposed			
Scale: 1:100	Date: 02/08/20	Drawn: JAG	Checked: -
Drawing Number: 2002/1100	Revision: P1	Sheet Size: A3	