


ELEVATION 02
REAR ELEVATION

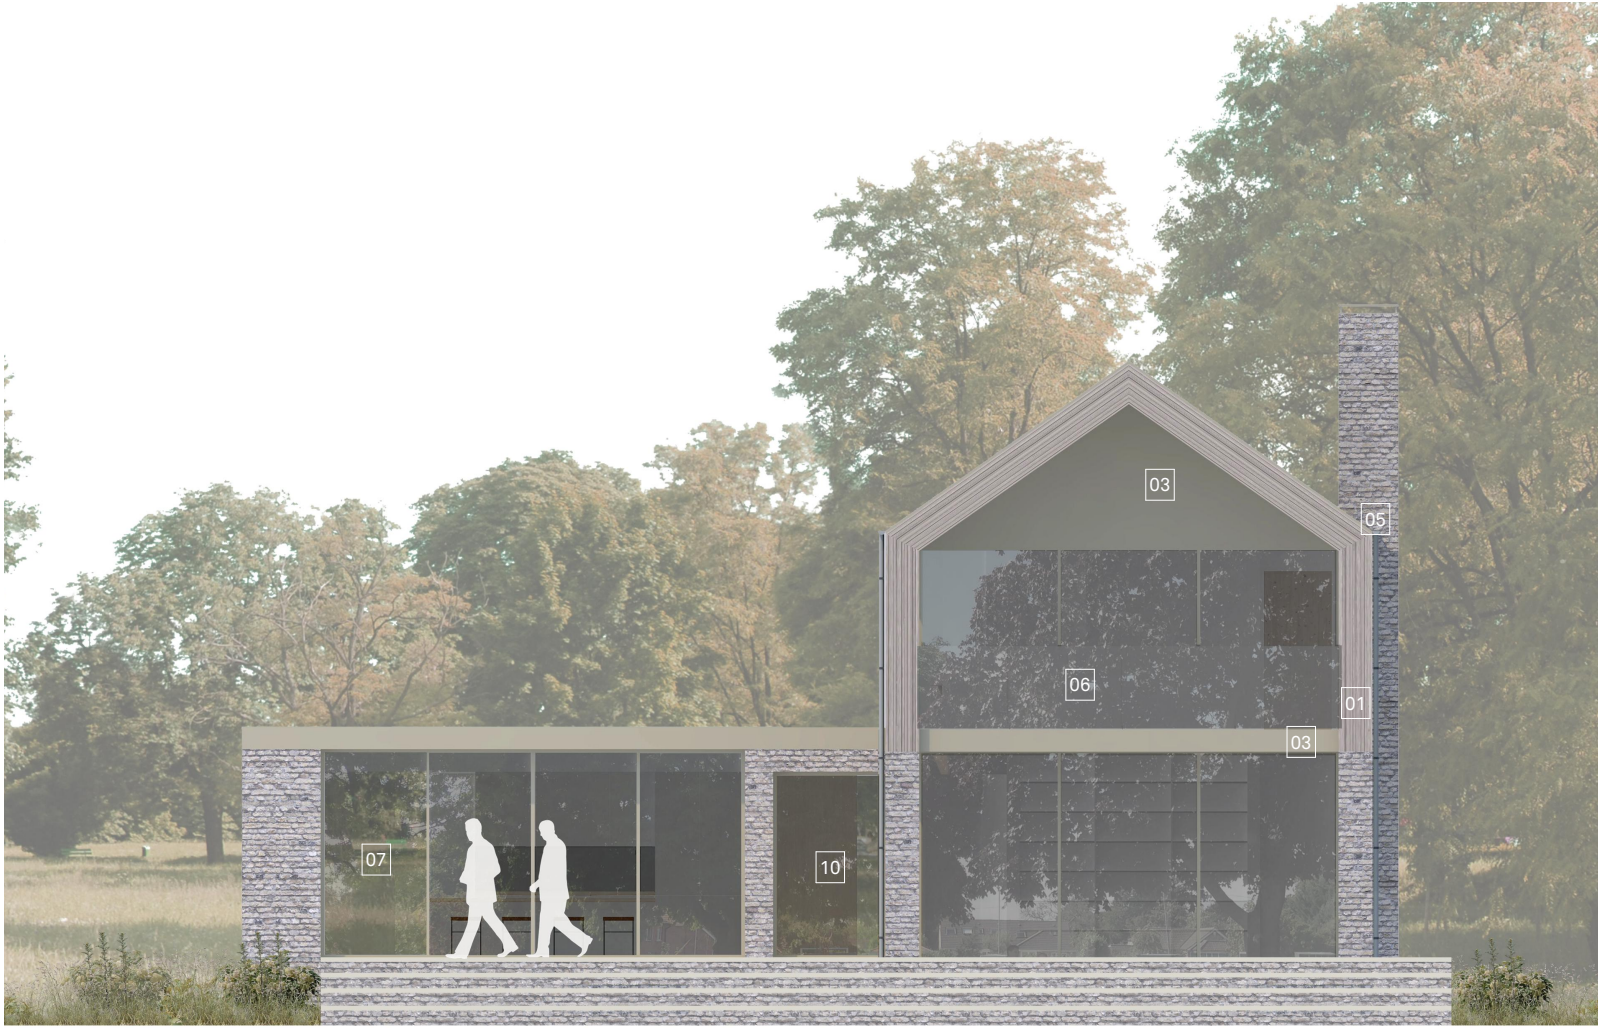


ELEVATION 04
FRONT ELEVATION



KEY

- 01 - Vertical timber boarding
- 02 - Brickwork
- 03 - PPC aluminium fascia
- 04 - Slate tiles
- 05 - Zinc guttering & downpipes
- 06 - Glass balustrade
- 07 - PPC aluminium doors
- 08 - Timber entrance door
- 09 - Chimney cowl
- 10 - PPC aluminium window system
- 11 - PPC aluminium panel

PLAN

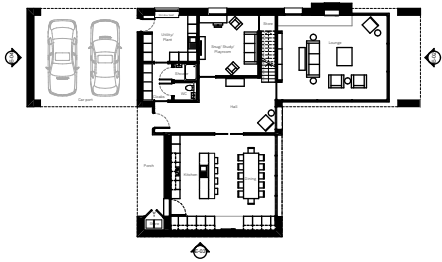

revisions		
P02	9/3/2020	General Issue

FFL raised by 400mm to meet freeboard req. First Floor floor to ceiling height reduced by 400mm to 2.4m

this drawing is the copyright of Re-Format LLP and may not be copied, altered or reproduced in any way or passed to a third party without written authority. All dimensions subject to site survey and site verification. Do not scale for construction ©

www.re-format.co.uk
mail@re-format.co.uk
+44 (0)1420 82131

drawn by
RP

checked by
MS

date
Nov 2018

scale at A3

project title
46 Warblington Road

document title
Unit 1 - Elevation Sheet 2

status
Suitable for Co-ordination

drawing number
15048-RFT-01-ZZ-DR-A-0301-S1

drawing status
S1

revision
P02

RE-
R
FO
MAT