



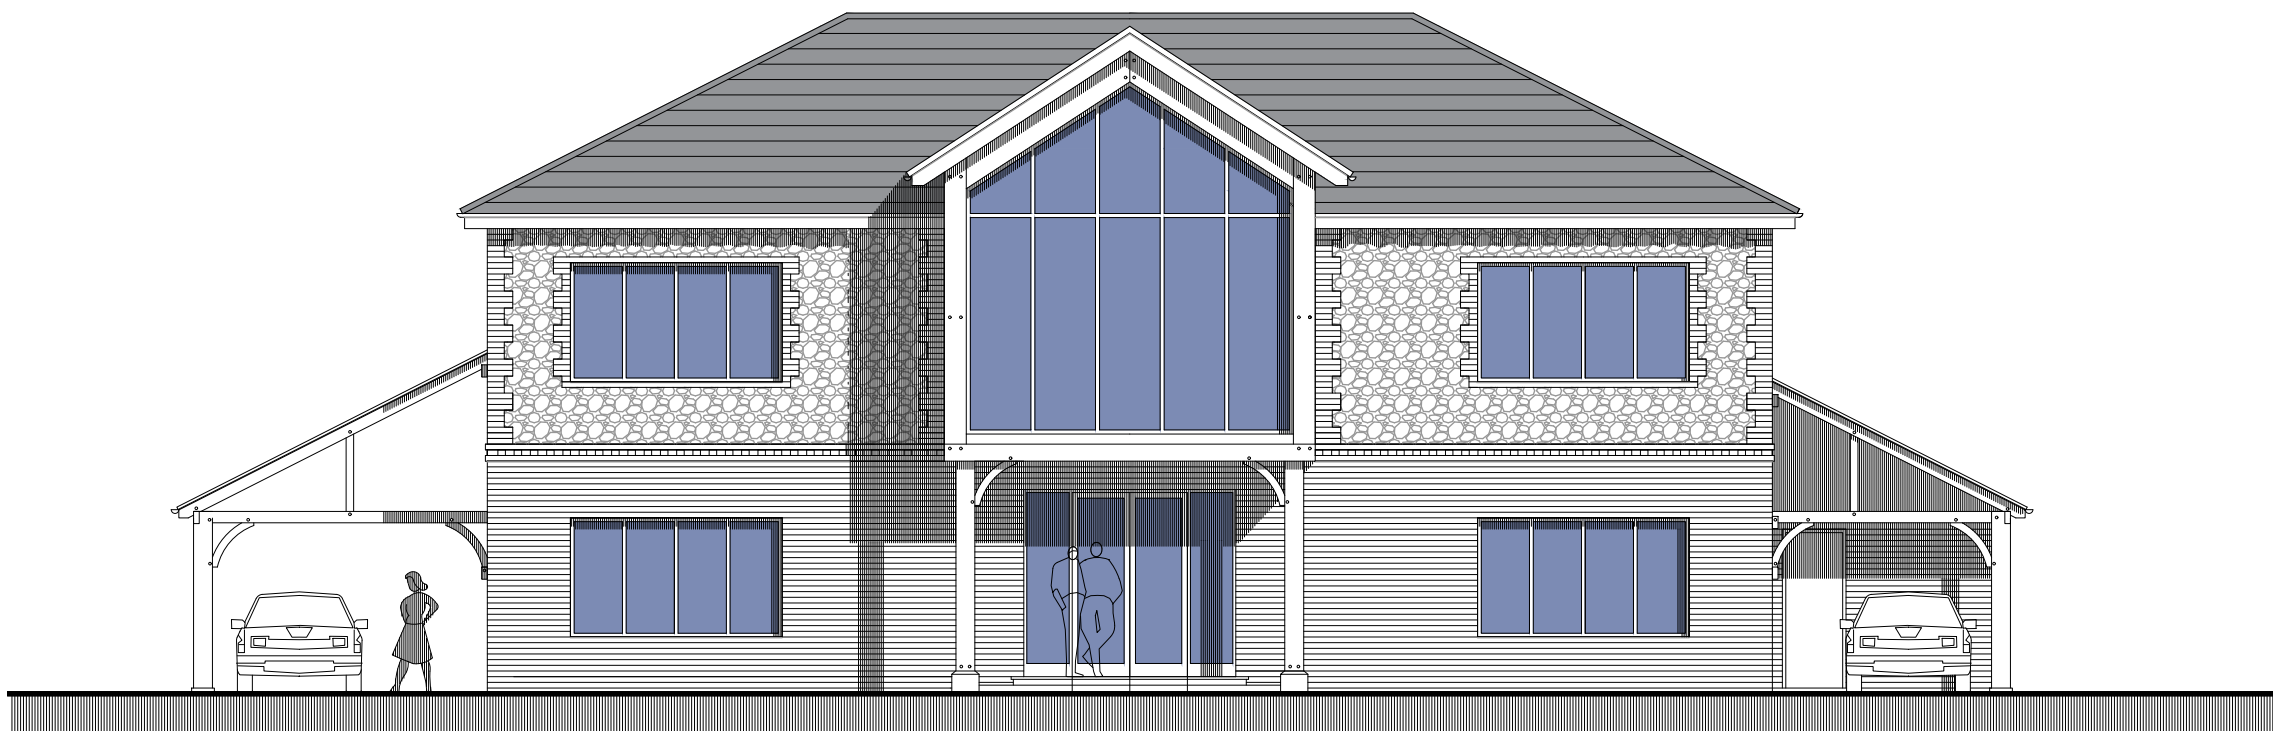

EAST ELEVATION (FRONT)

timber framed jettied gable
with glazed entrance enclosure

 

WEST ELEVATION (REAR)

grey powder coated
rooflights

- (1) FIGURED DIMENSIONS MUST BE TAKEN IN PREFERENCE TO SCALED DIMENSIONS AND SITE DIMENSIONS ARE TO BE CHECKED BEFORE WORK IS PUT IN HAND
- (2) THIS DRAWING IS THE COPYRIGHT OF DANIELLS HARRISON CHARTERED SURVEYORS AND MUST NOT BE REPRODUCED OR USED WITHOUT THEIR WRITTEN PERMISSION
- (3) D S DATA REPRODUCED UNDER LICENCE No 10001120

50mm full size

dark grey fibre cement
slate roof

black upvc gutter
white soffit/ fascia

facing brickwork
with flint panels
where shown

grey powder coated
metal windows and doors

'Weinerburger Cassandra'
red multi facing brick

PLANNING

rev	description		date
project			
LAND ADJACENT SAXTED HOUSE TOWER STREET EMSWORTH PO10 7BH			
title			
ELEVATIONS			
client			
SEAMUS MADDOCK			
scale			
1 : 100 @ A3			
drawn	Gary Worsley	checked	
date	MAR 2020	date	
job no	190182	dra no	PL 06
		rev	A

Daniells Harrison
CHARTERED SURVEYORS

The Old Manor House
Wickham Road
Fareham
PO16 7AR

tel: 01529 221199
fax: 01529 221185
email: qh@dihcs.co.uk
www.dihcs.co.uk

RICS
Architectural Services
Historic Buildings
Project Management
Building Surveying Services