




THIS DRAWING HAS BEEN PRODUCED FOR PLANNING PURPOSES ONLY, THIS IS NOT A WORKING DRAWING, FOR FURTHER INFORMATION CONTACT KALOTEC LTD.

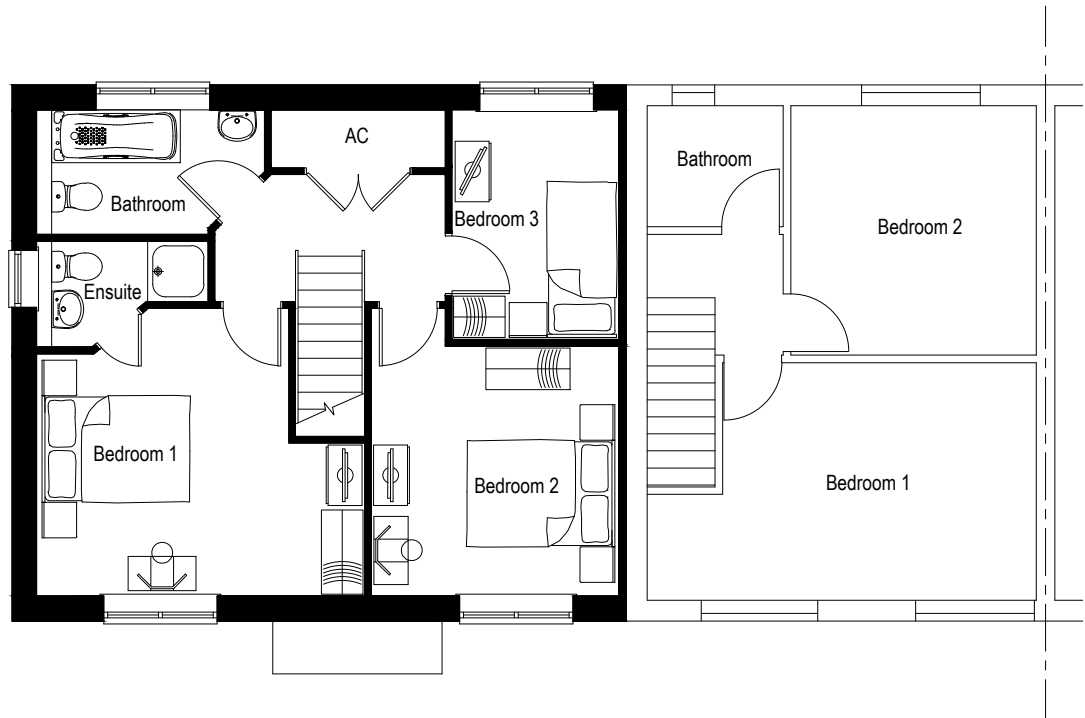


Proposed Ground Floor Plan
(Scale 1:100)

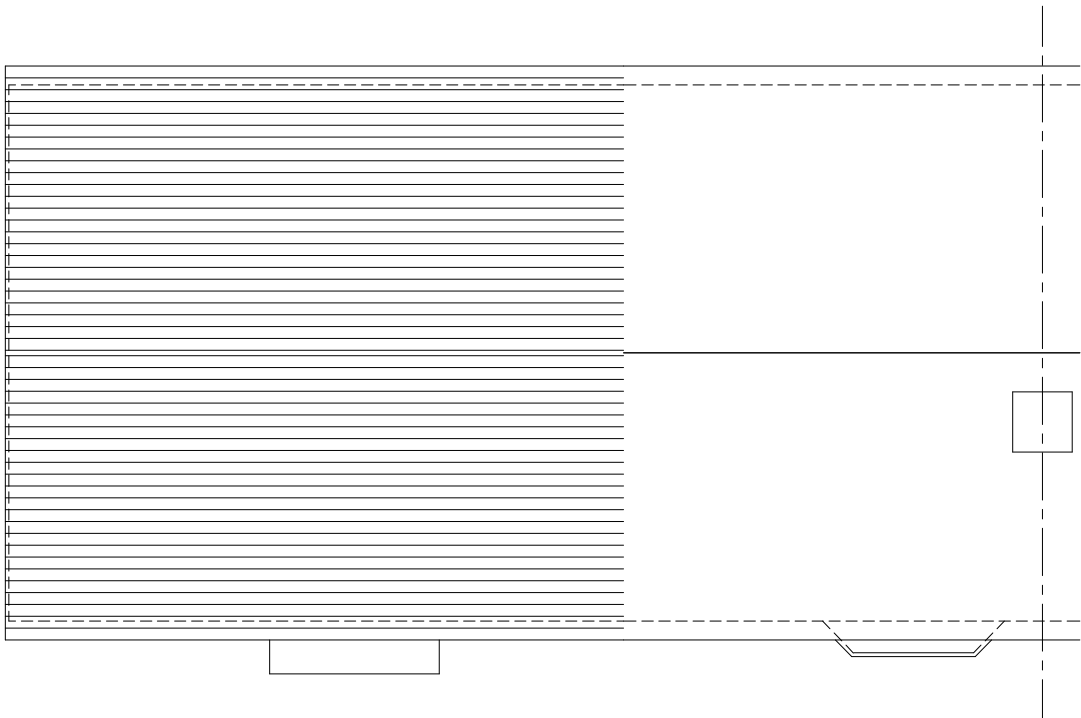

Proposed Roof Plan
(Scale 1:100)

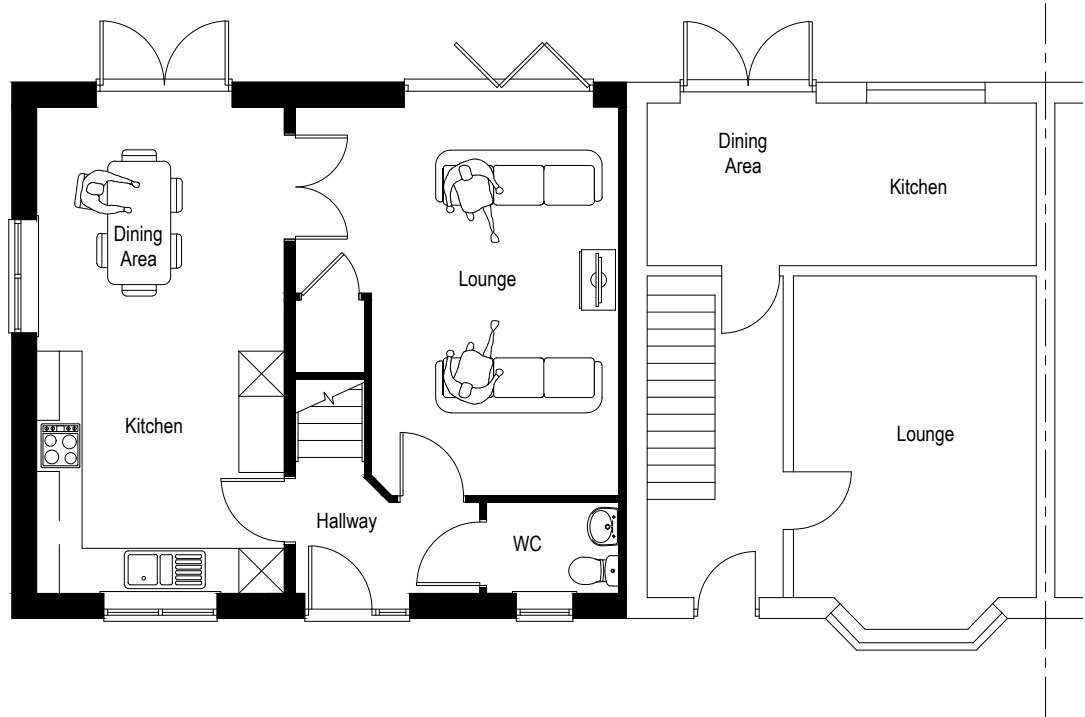

Proposed First Floor Plan
(Scale 1:100)

 

CLIENT		Mr A Fry	
SITE		9 St Albans Road, Havant	
TITLE		Proposed Floor Plans	
SCALE	1:100 (A3)	DRAWING NO. KALO-0234-04	REVISION
DATE	May 20		
DRAWN	CHECKED		
Kalotec Limited, Cams Hall, Fareham, Hampshire, PO16 8AB Telephone: 01329 227 424 Email: info@kalotec.co.uk Website: www.kalotec.co.uk			
COPYRIGHT © KALOTEC LIMITED			