


Architectural Planning limited.
Building Designers & Surveyors

Proposed Alterations and improvements to form new storm porch at: Rileys
Convenience Store, Eastoke Corner, Hayling Island, Hampshire.


FOR: MR VIJENDRA
EXISTING GROUND FLOOR PLAN
OCTOBER 2019.
DRG NO: Y2019 10 03 02.
SCALE 1:50 @ A3.

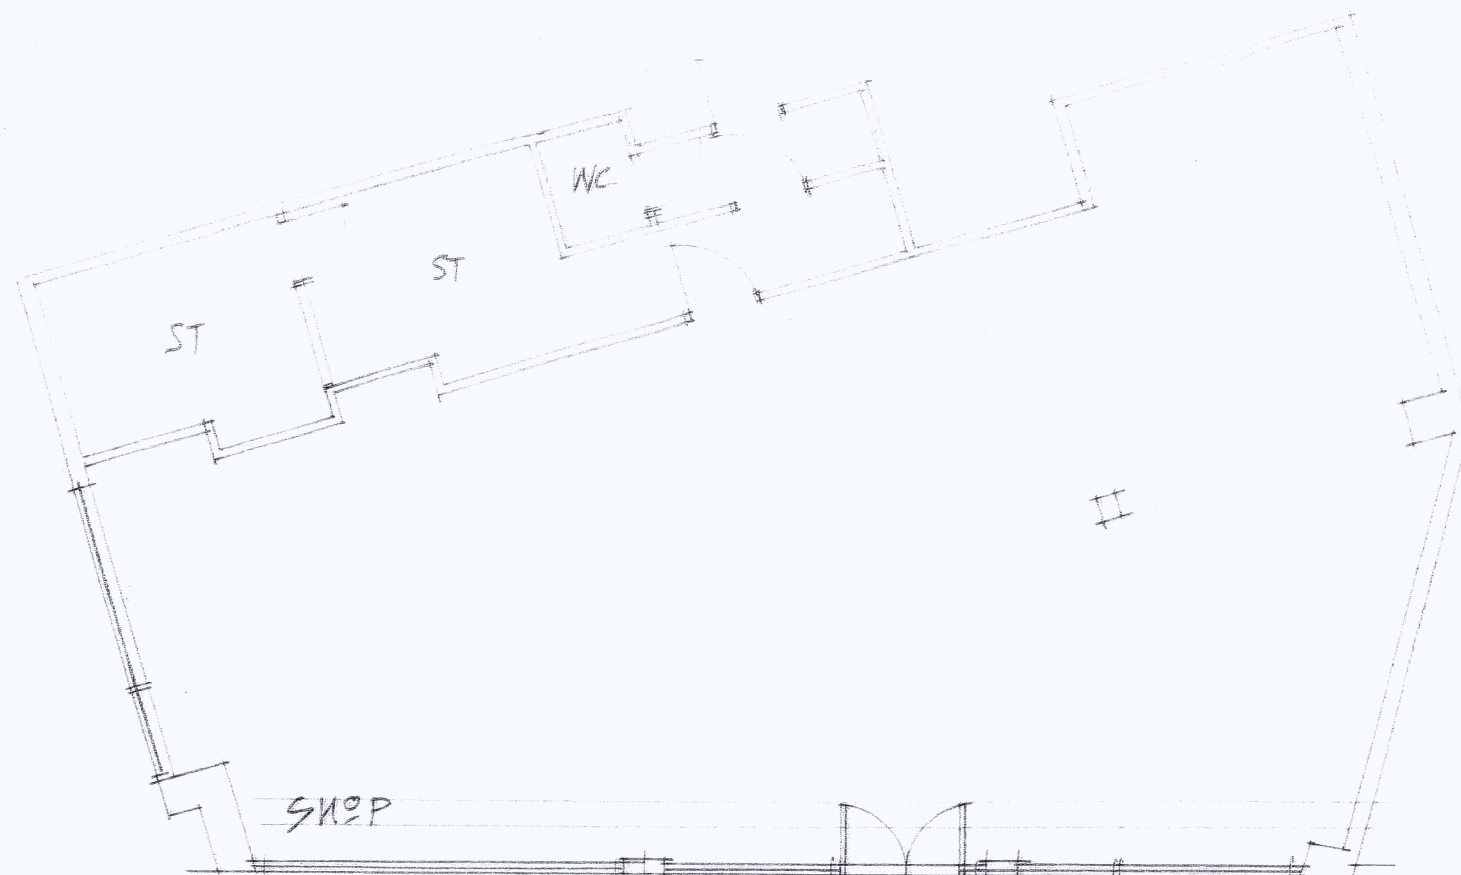

EXISTING GROUND FLOOR PLAN - SCALE 1:100 @ A3.



EXISTING WEST ELEVATION - SCALE 1:100 @ A3

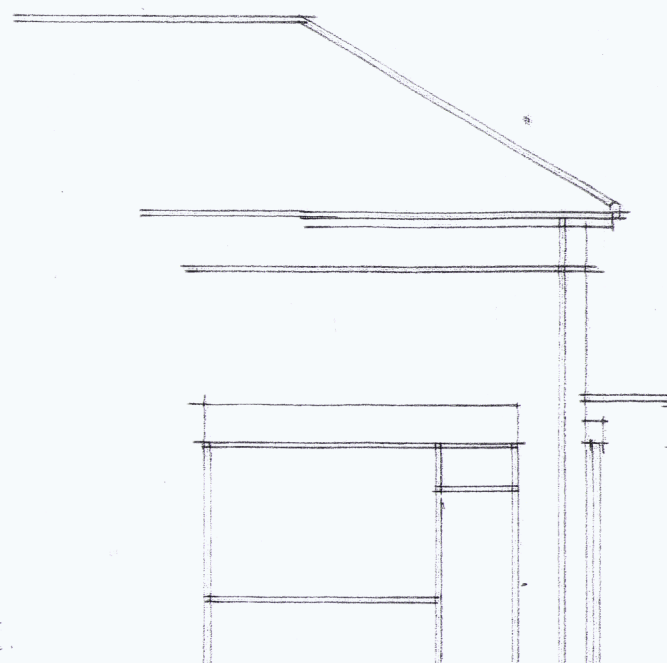

EXISTING NORTH ELEVATION

HAVANT BOROUGH
COUNCIL
26 FEB 2020
RECEIVED