


HAVANT BOROUGH  
COUNCIL  
11 AUG 2020  
**RECEIVED**

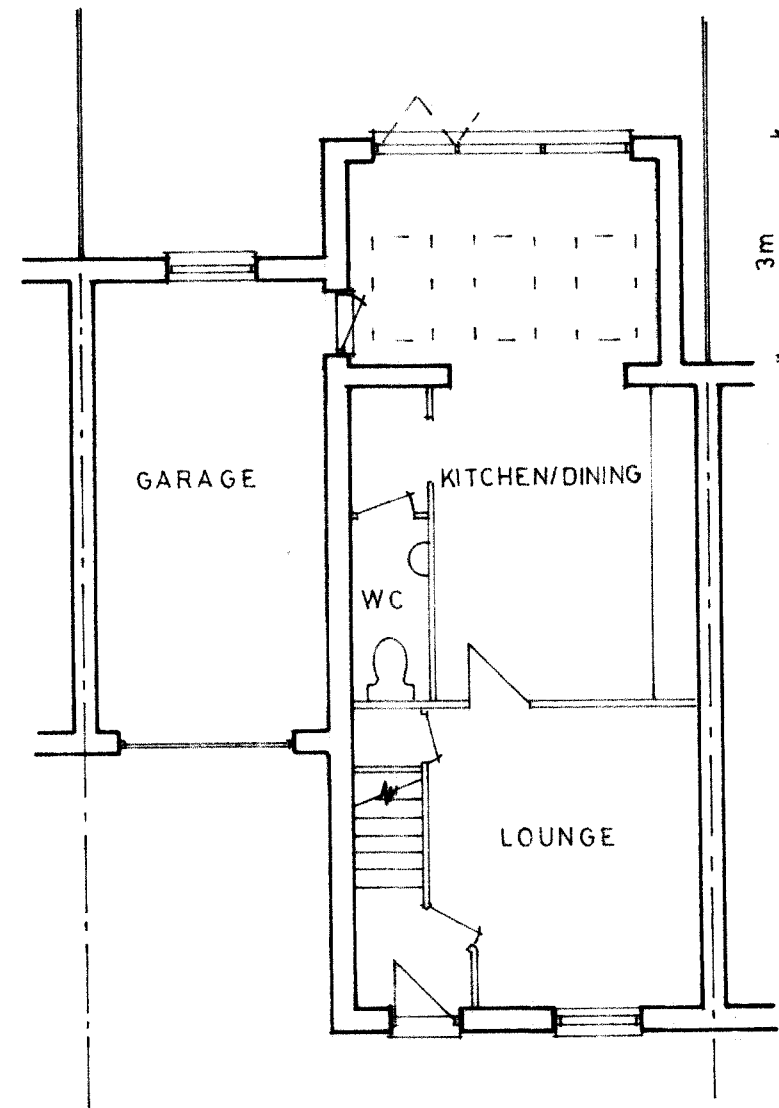

0m 1m 2m 3m 4m

Original paper size A3

Project  
PROPOSED SINGLE STOREY EXTENSION  
AT 3 SCHOOL LANE, HAVANT.

Drawing Title  
PROPOSED GROUND FLOOR PLAN

Client  
MR & MRS DAVIES

**NP DESIGNS**  
Architectural Consultants

WOODSIDE HOUSE, 108 LONGWOOD AVENUE  
COWPLAIN,  
WATERLOOVILLE, HAMPSHIRE. PO8 8HX  
TEL: 023 9226 8551; EMAIL: nigel@npdesigns.net

Scale 1:100  
Dwg No P 313 / 5 Rev