
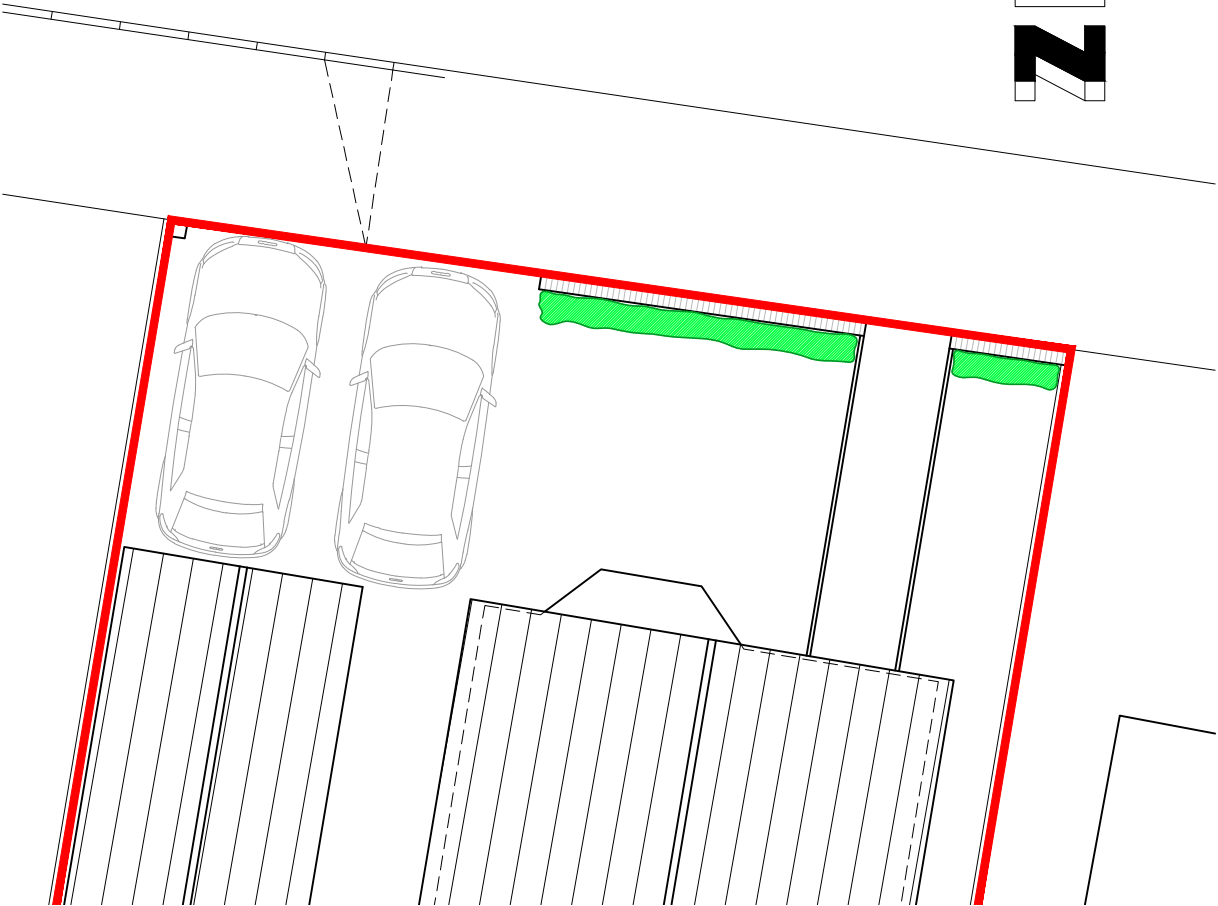



IMPORTANT NOTE:

All dropped kerb details and information is to be in full accordance with Hampshire Highways application following planning approval.

Details outline on JB Architecture documentation is to be read as indicative only, please refer to full Hampshire Highways approved documentation for exact approved specification.

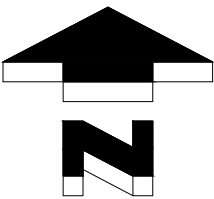

Existing site plan

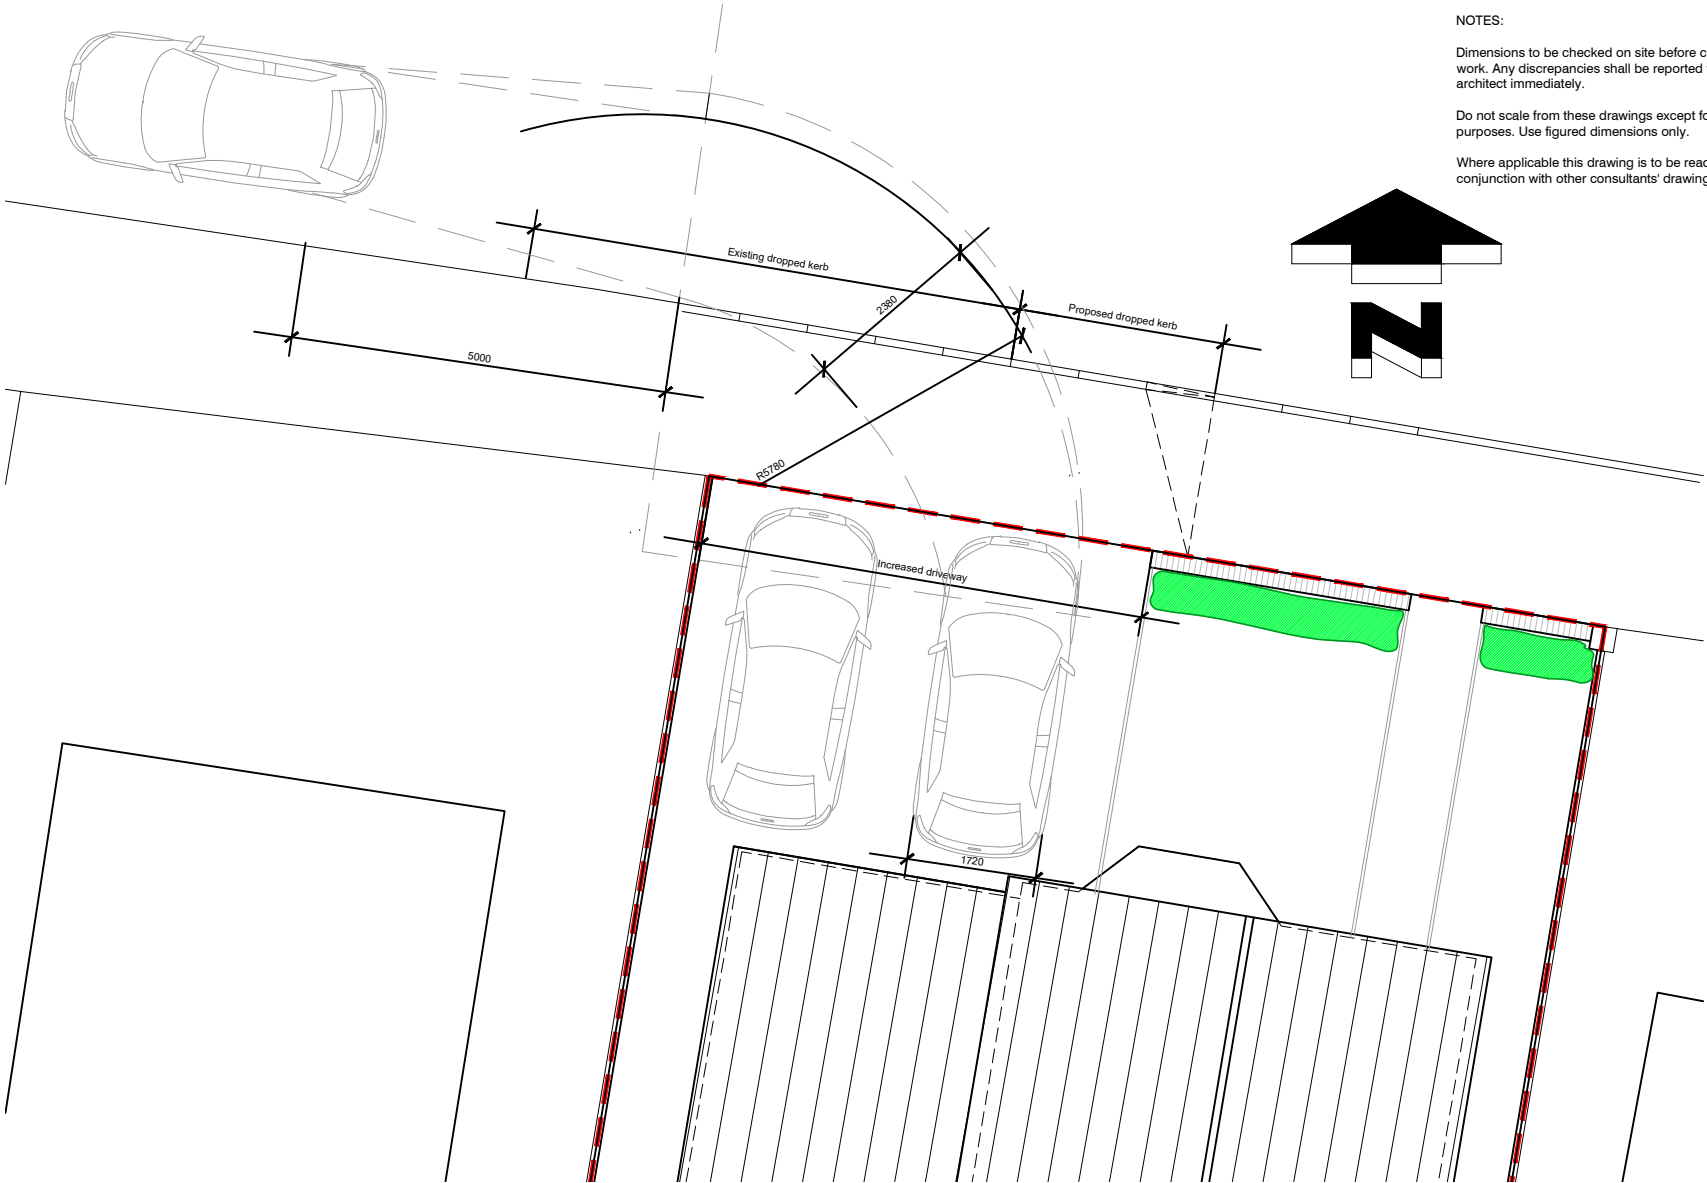


Proposed site plan

NOTES:

Dimensions to be checked on site before commencing work. Any discrepancies shall be reported to the architect immediately.

Do not scale from these drawings except for planning purposes. Use figured dimensions only.


Where applicable this drawing is to be read in conjunction with other consultants' drawings.

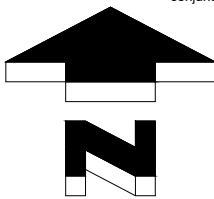

Existing north (front) elevation



Proposed north (front) elevation

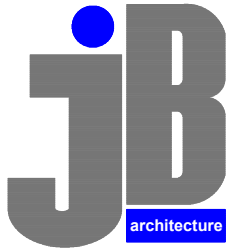

JIMMY BESSANT ARCHITECTURE

E: admin@jb-architecturedesign.com

W: www.jb-architecturedesign.com

T: 01243 933732

rev:	note:	date:
A	Updated following council feedback.	30.10.19

For
MR & MRS NICHOLAS

Project
PROPOSED GARAGE EXTENSION
AT 20 GROVE ROAD,
HAVANT,
PO9 1AR

Title
PROPOSED DROPPED KERB &
BOUNDARY TREATMENTS

Date	Drawn	Scale	Checked
JAN 2019	JB	1:100 @ A3	-
Job Number	Drawing Number	Revision	
PL233.19	14	A	

0 1 2 3 4 5 10 1:100