


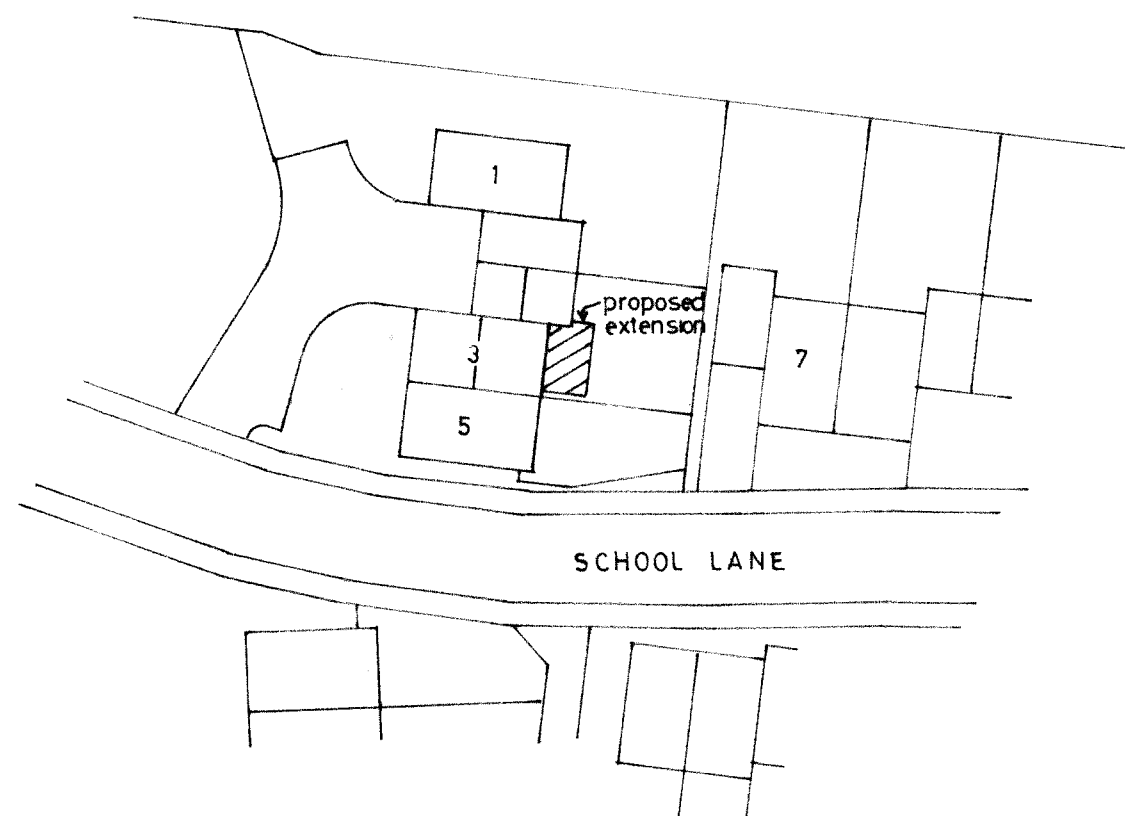

HAVANT BOROUGH
COUNCIL
11 AUG 2020
RECEIVED



0m 5m 10m 15m 20m

Original paper size A3

Project
PROPOSED SINGLE STOREY EXTENSION
AT 3 SCHOOL LANE, HAVANT.

Drawing Title
SITE PLAN

Client
MR & MRS DAVIES

NP DESIGNS
Architectural Consultants

WOODSIDE HOUSE, 108 LONGWOOD AVENUE
COWPLAIN,
WATERLOOVILLE, HAMPSHIRE. PO8 8HX
TEL: 023 9226 8551; EMAIL: nigel@npdesigns.net

Scale 1:500

Dwg No P 313 / 2

Rev