



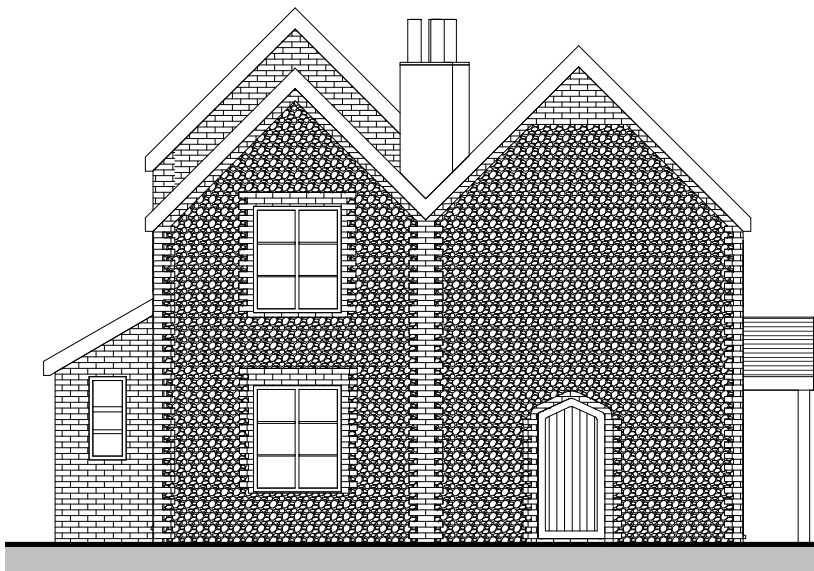

Existing North Elevation
1 : 100

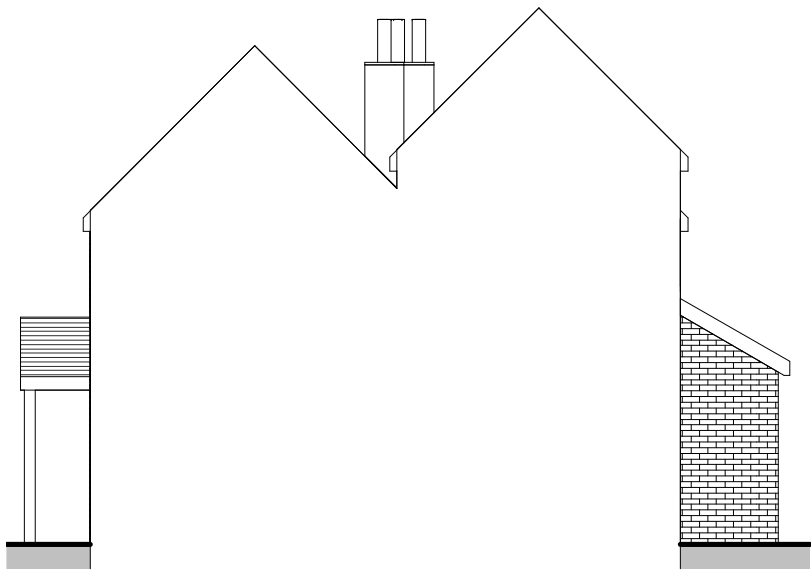

Existing West Elevation
1 : 100




Existing East Elevation
1 : 100




Proposed North Elevation
1 : 100


Materials to match existing

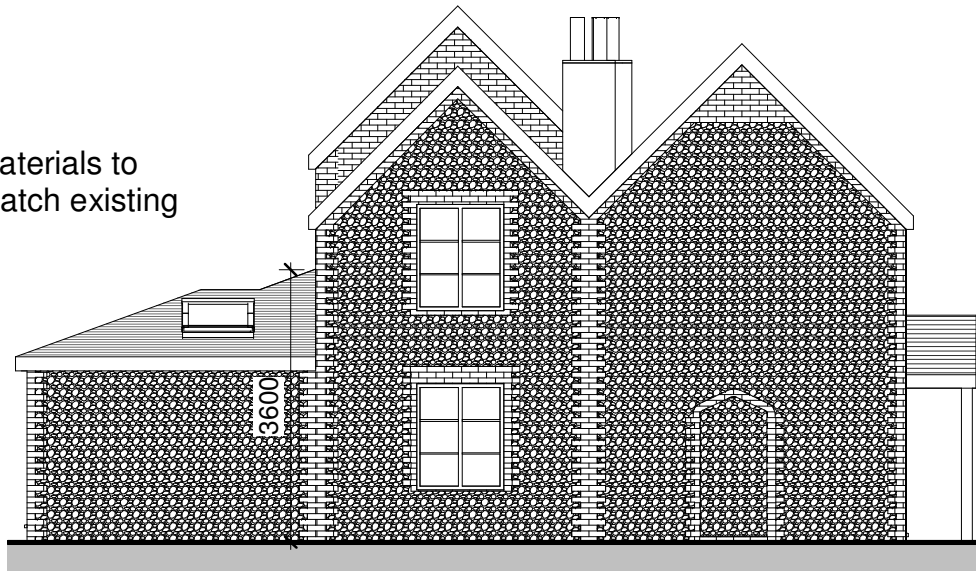


Proposed West Elevation
1 : 100

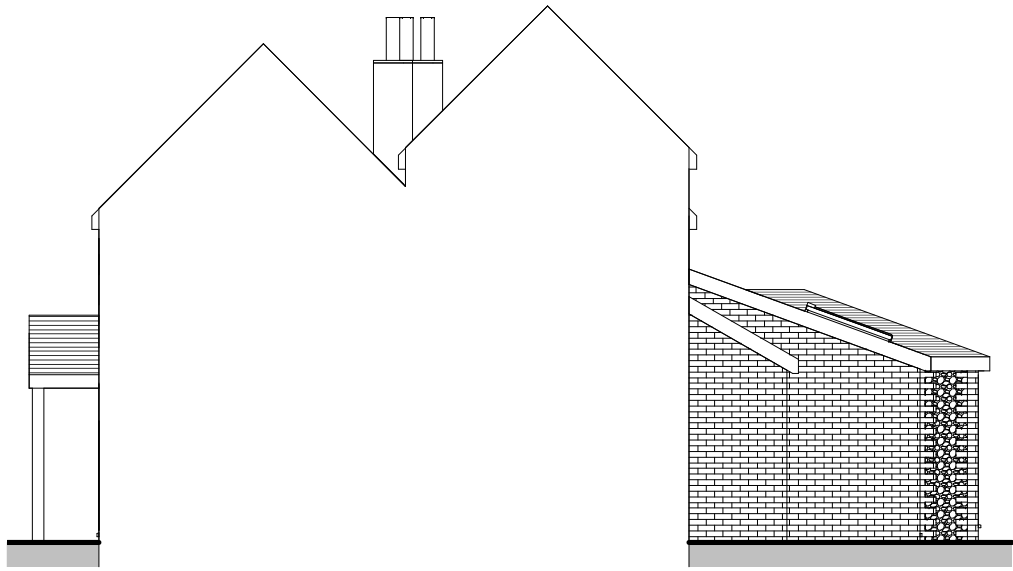

Proposed East Elevation
1 : 100

 

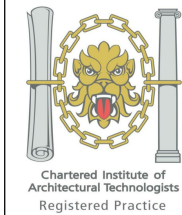


Tel: 0800 6127 664
www.yourhomeplans.co.uk

Your Home Plans


These drawings are for approval purposes. Materials and products should not be ordered based on scaling from drawings as errors may occur along existing building lines. All measurements and supporting elements are to be checked on site. Refer to Your Home Plans if any discrepancies are found.

Mr G Spinks
1 Parkside Cottages
Eastleigh Road
Denvilles
Havant
PO9 2NY


Elevations			
Project number	1PAR-19	A101	
Date	16th December 2019		
Drawn by	JG		
Checked by	Checker	Scale	1 : 100

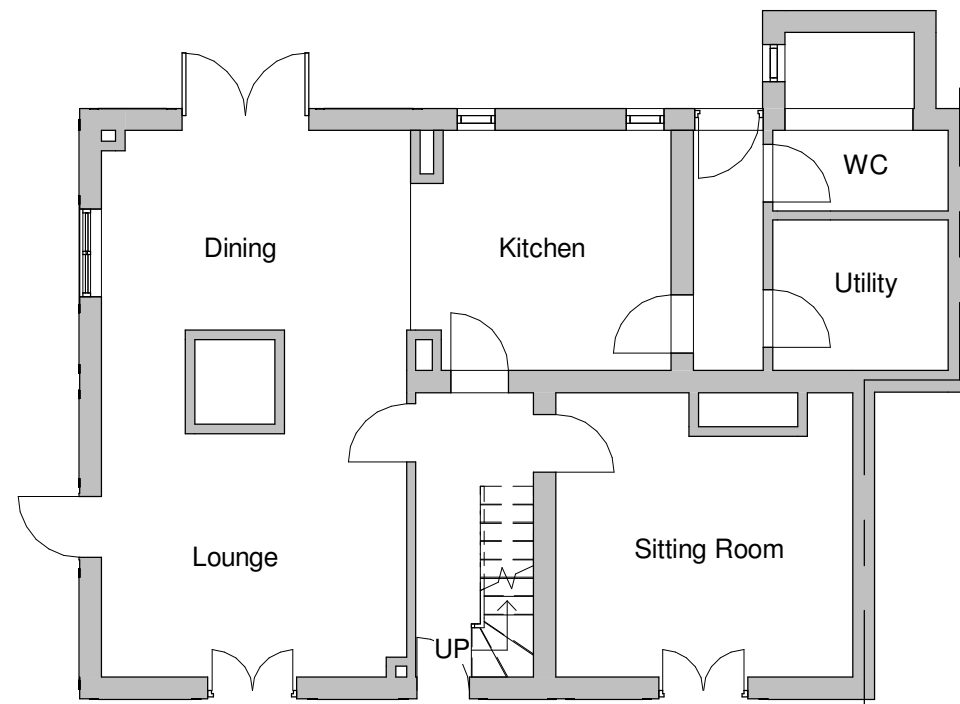

Existing Ground Floor
1 : 100

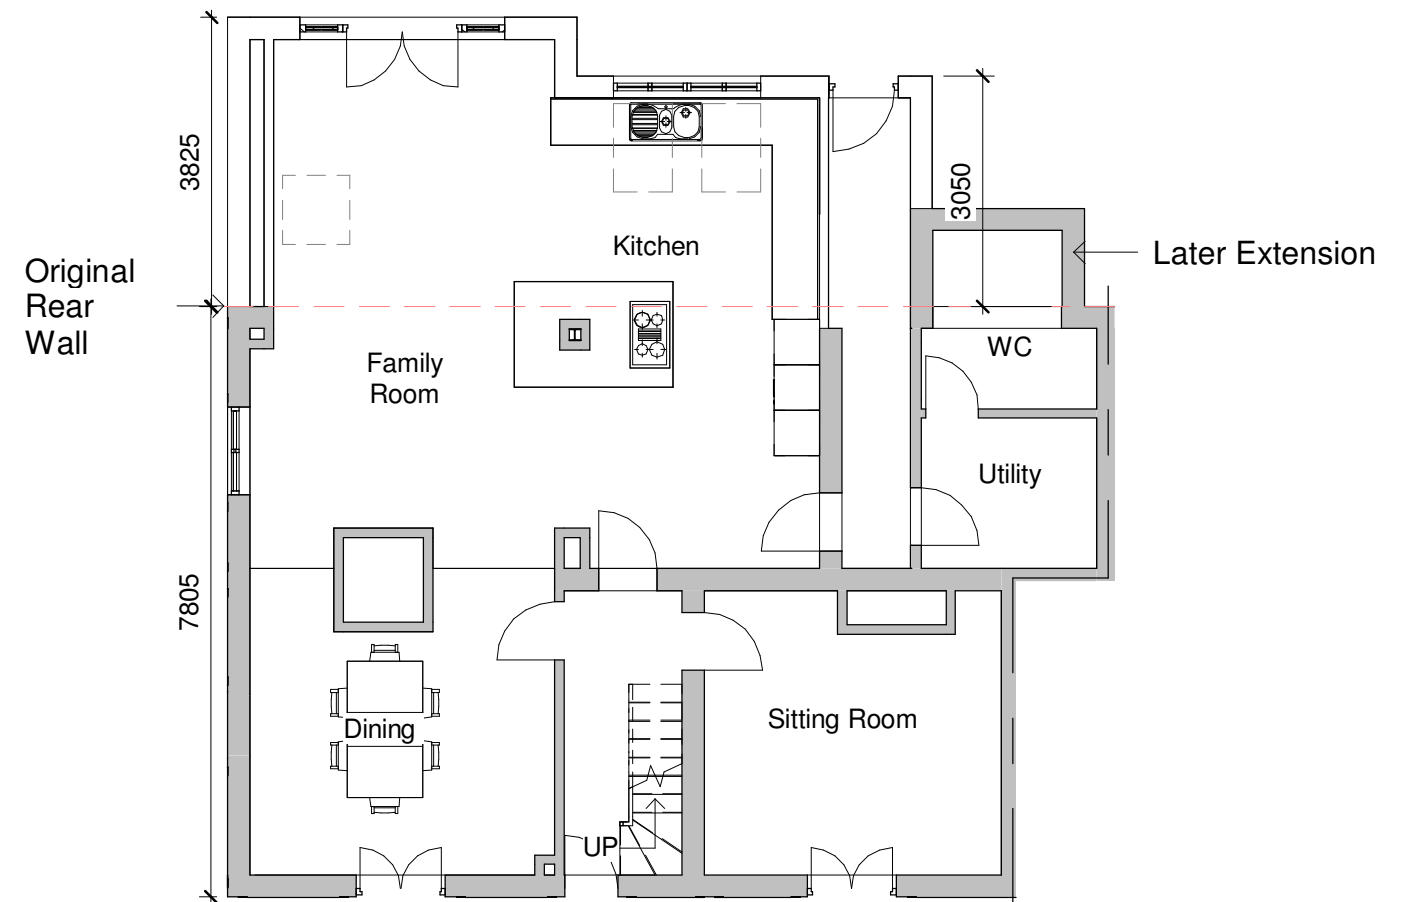

Proposed Ground Floor
1 : 100

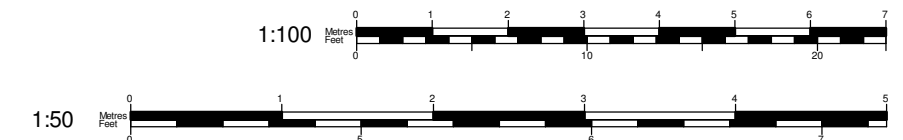

Tel: 0800 6127 664
www.yourhomeplans.co.uk

Your Home Plans




These drawings are for approval purposes. Materials and products should not be ordered based on scaling from drawings as errors may occur along existing building lines. All measurements and supporting elements are to be checked on site. Refer to Your Home Plans if any discrepancies are found.


Mr G Spinks
1 Parkside Cottages
Eastleigh Road
Denvilles
Havant
PO9 2NY

Floor Plans


Project number	1PAR-19	A102
Date	16th December 2019	
Drawn by	JG	
Checked by	Checker	Scale 1 : 100

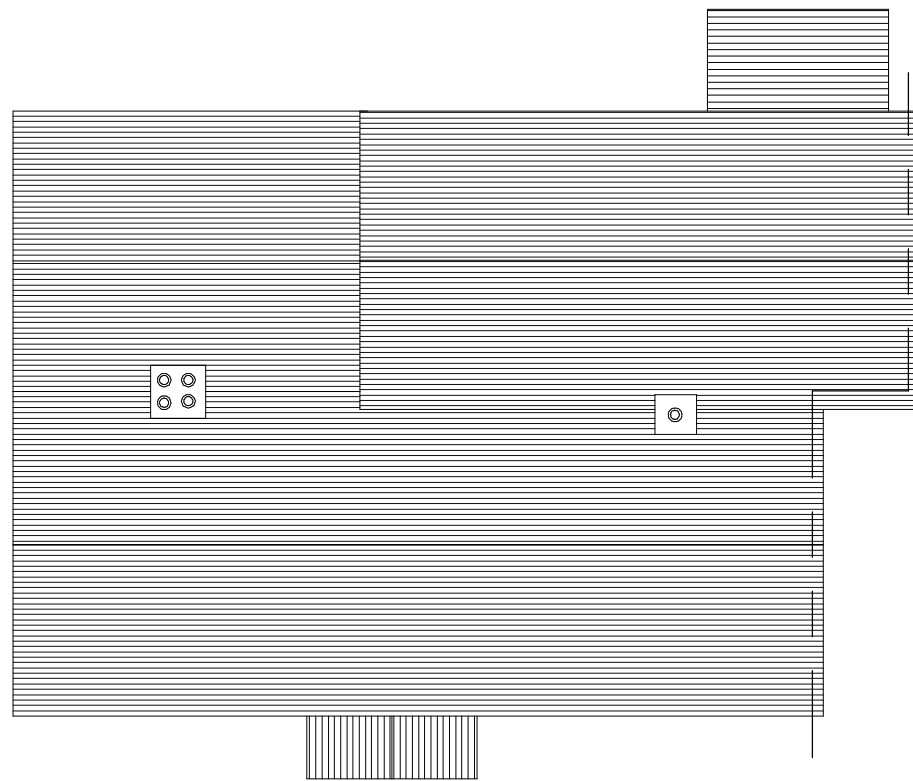

Existing Roof Plan
1 : 100

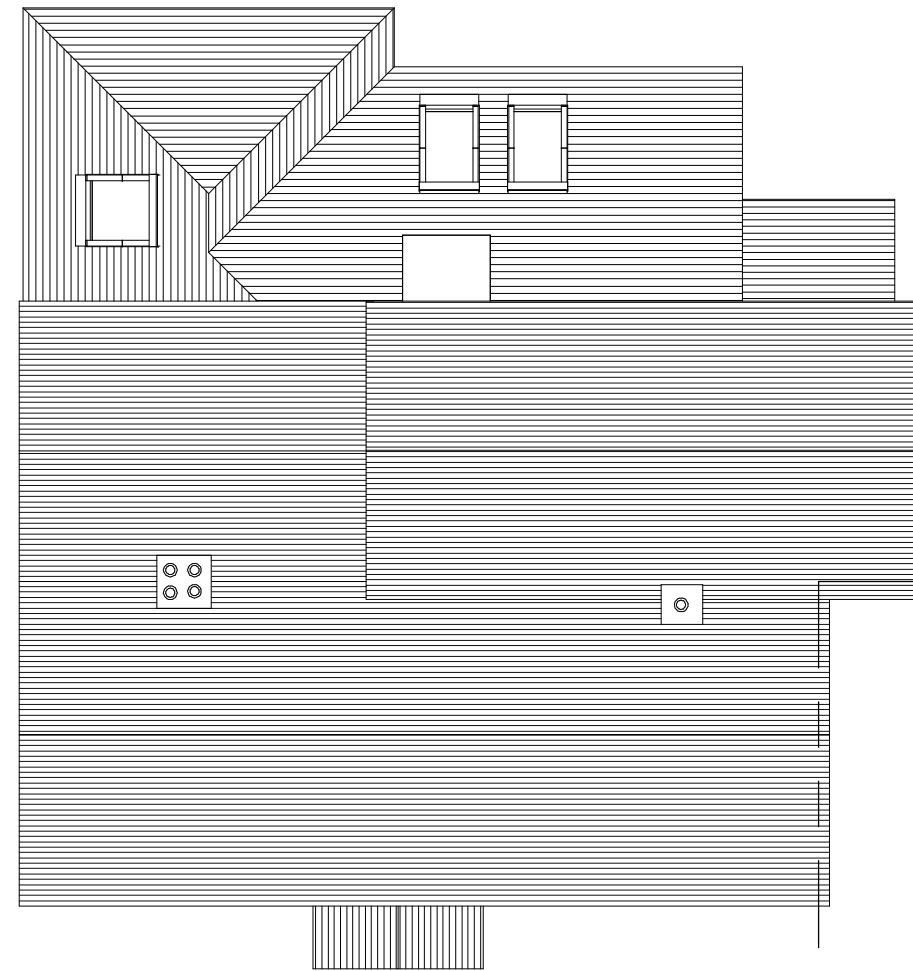

Proposed Roof Plan
1 : 100

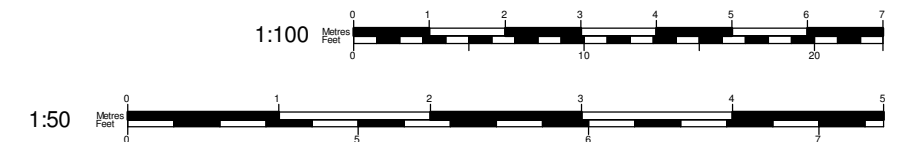

Tel: 0800 6127 664
www.yourhomeplans.co.uk

Your Home Plans



These drawings are for approval purposes. Materials and products should not be ordered based on scaling from drawings as errors may occur along existing building lines. All measurements and supporting elements are to be checked on site. Refer to Your Home Plans if any discrepancies are found.

Mr G Spinks
1 Parkside Cottages
Eastleigh Road
Denvilles
Havant
PO9 2NY

View

Project number	1PAR-19	A103
Date	16th December 2019	
Drawn by	JG	
Checked by	Checker	Scale 1 : 100