


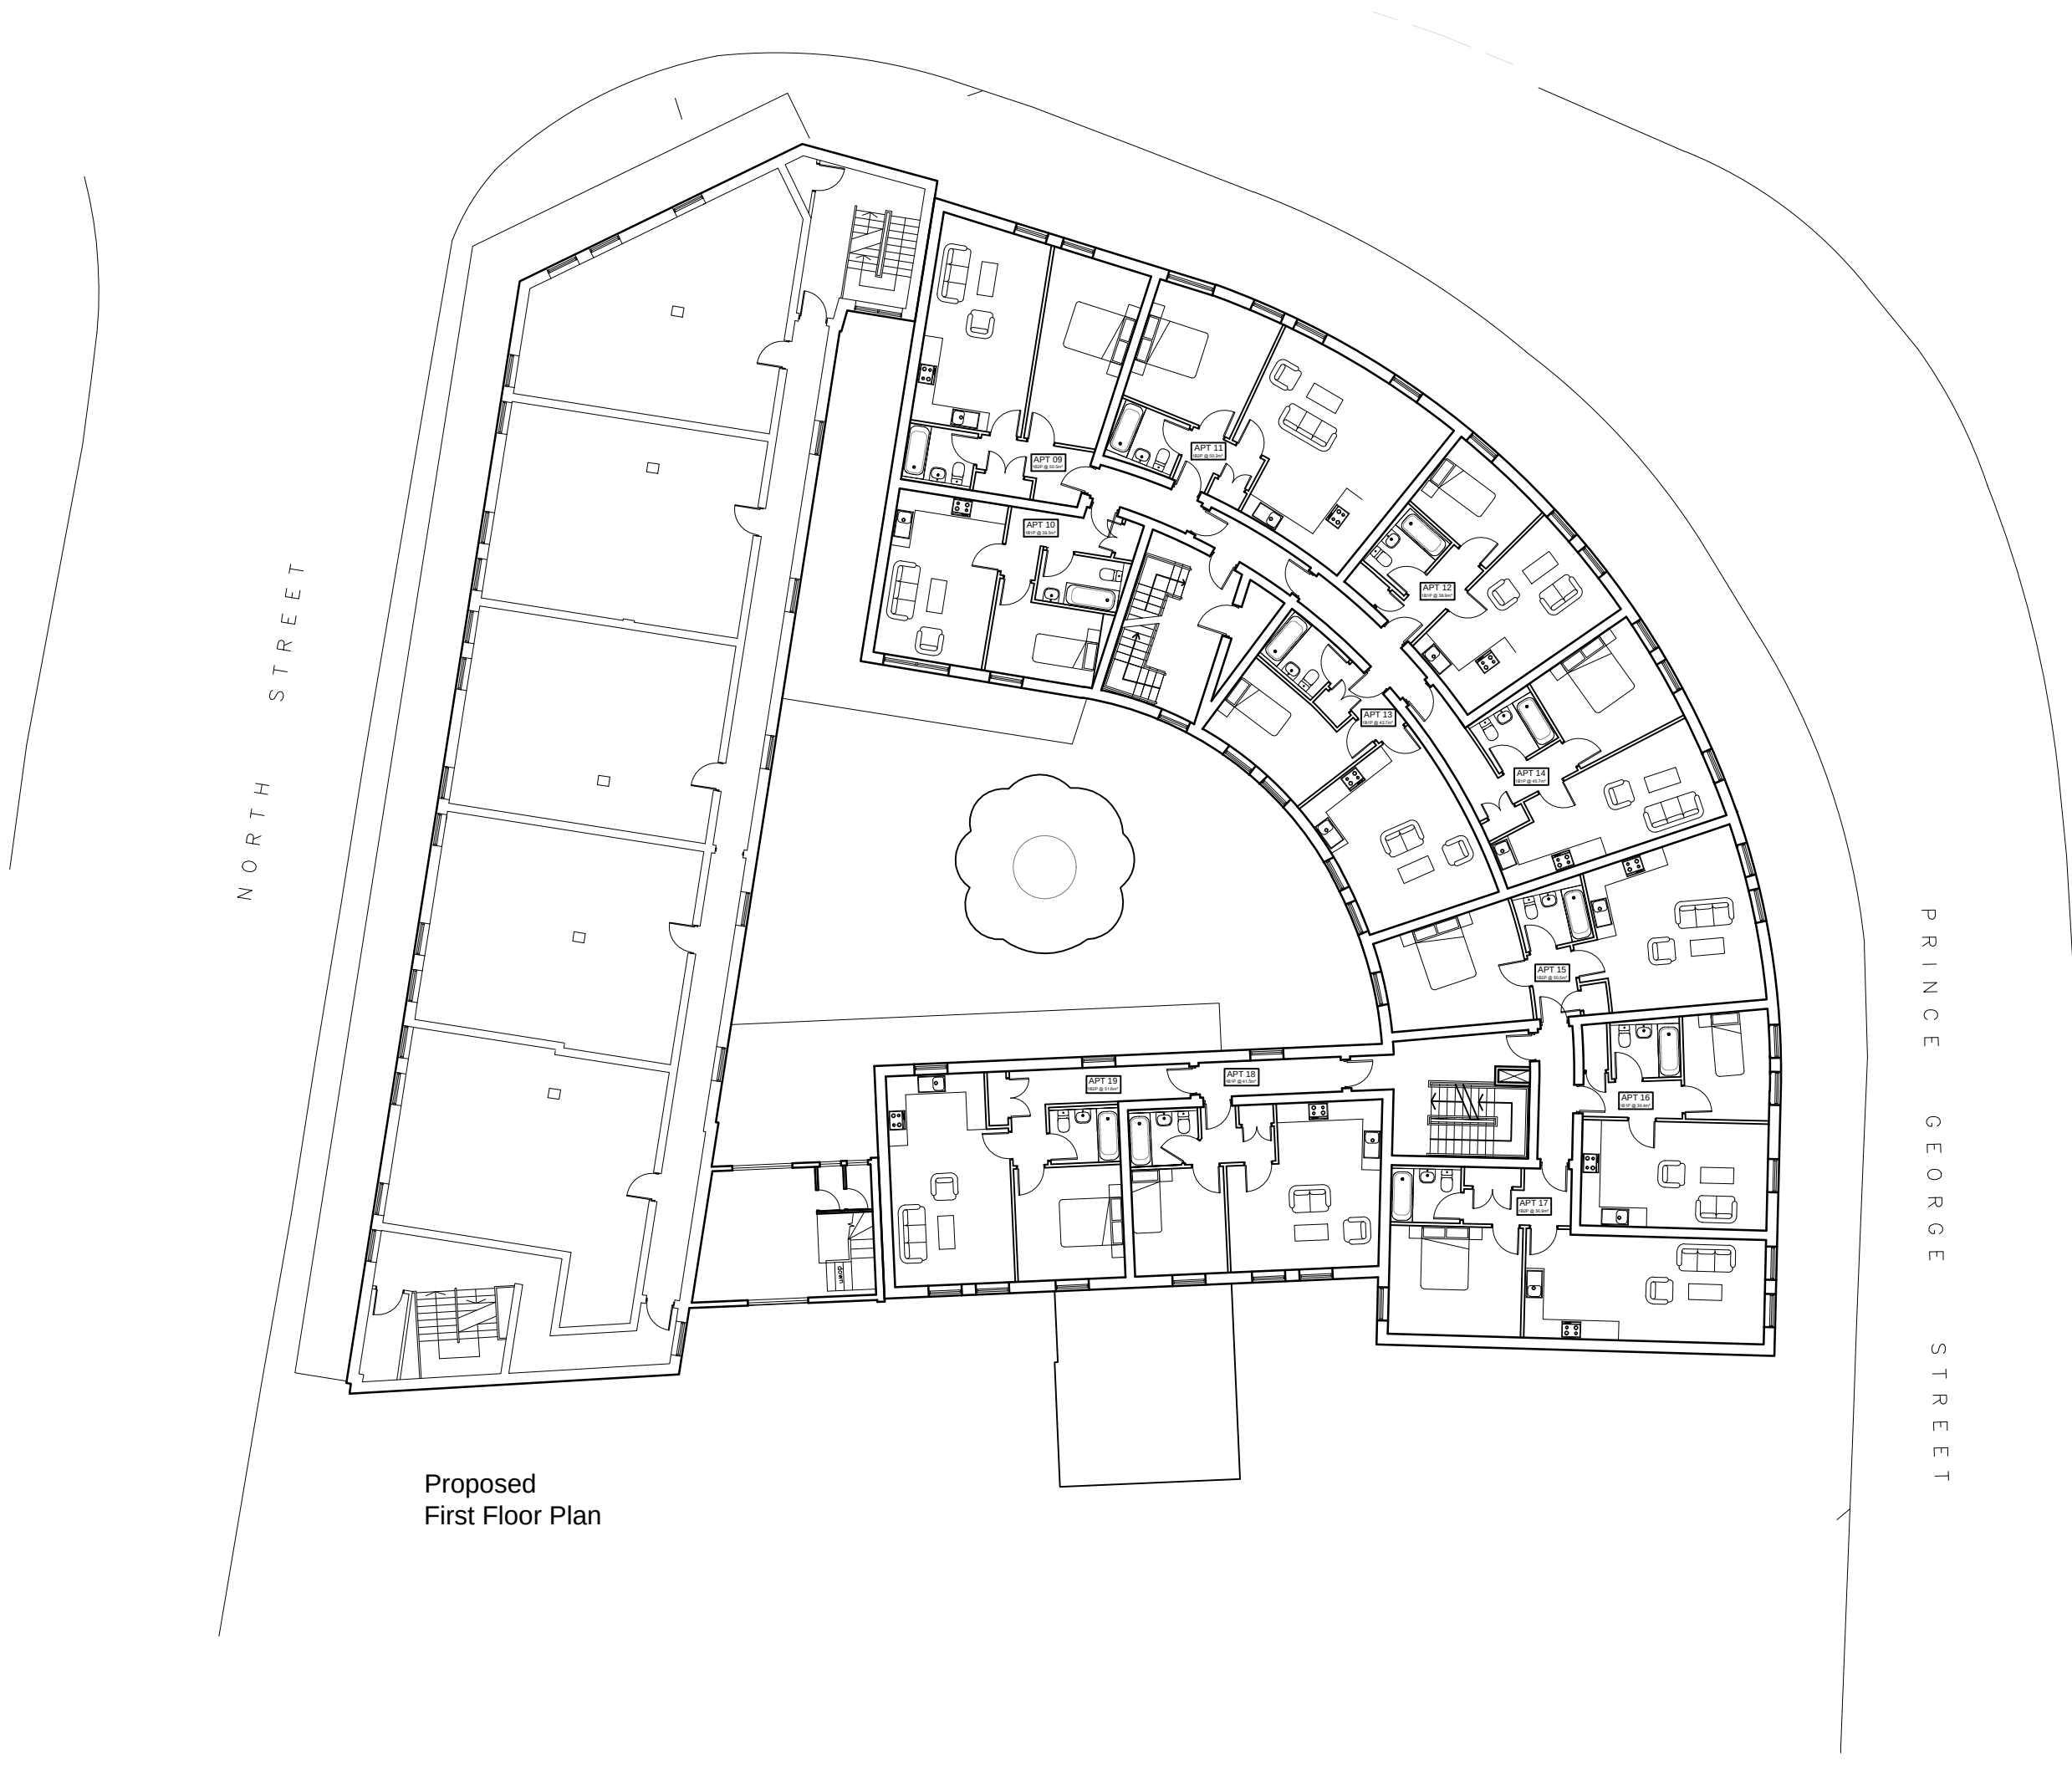


Proposed
First Floor Plan


NOTES

- GENERAL NOTES:
1. THIS DRAWING IS TO BE READ IN CONJUNCTION WITH THE OTHER RELEVANT CONSULTANTS DRAWINGS.
2. ALL FINISHES ARE TO CONFORM TO THE CURRENT BUILDING REGULATIONS.
3. REFER TO A SEPARATE DOCUMENT FOR THE DESIGNERS RISK ASSESSMENT.
4. ALL WORKS OR MATERIALS INDICATED ON THIS DRAWING ARE TO BE TO THE LATEST RELEVANT BRITISH STANDARDS AND CARRIED OUT IN ACCORDANCE WITH THE BRITISH STANDARDS CODES OF PRACTICE OR RECOGNIZED INSTITUTE OR TRADE ASSOCIATION RECOMMENDATIONS AND PUBLICATIONS.

	m ²	No. of Bedrooms
Apt 1	37	1
Apt 2	37	1
Apt 3	38.6	1
Apt 4	43.8	1
Apt 5	43.4	1
Apt 6	46.3	1
Apt 7	61	2
Apt 8	45.5	1
Apt 9	50.5	1
Apt 10	39.5	1
Apt 11	50.2	1
Apt 12	38.9	1
Apt 13	43.7	1
Apt 14	45.7	1
Apt 15	50.5	1
Apt 16	39.4	1
Apt 17	50.9	1
Apt 18	41.5	1
Apt 19	51.8	1
Apt 20	50.3	1
Apt 21	38.8	1
Apt 22	45.4	1
Apt 23	53.2	1
Apt 24	60.2	1
Apt 25	56.2	1
Apt 26	62.7	2
Apt 27	62.7	2
Apt 28	37.1	1

 

1:200 scale

 

Revision	Date	Description	Drawn	Checkd
----------	------	-------------	-------	--------



Lansdowne House
25-26 Hampshire Terrace
Portsmouth PO1 2QF
Hampshire England

Tel: (023) 92 755 333

E-Mail: admin@plcarchitects.com
Web: www.plcarchitects.com

Client:

Project:

Proposed Residential Development
North Street Arcade
North Street
Havant

Drawing Title:

Proposed First Floor Plan
Apartments 9-19

Drawn By	Date	Checked By	Date	Approved By	Date
NL	JUL 17				

Drawing No.	Revision	Scale
16.2199.102	P3	1:200 @ A3