


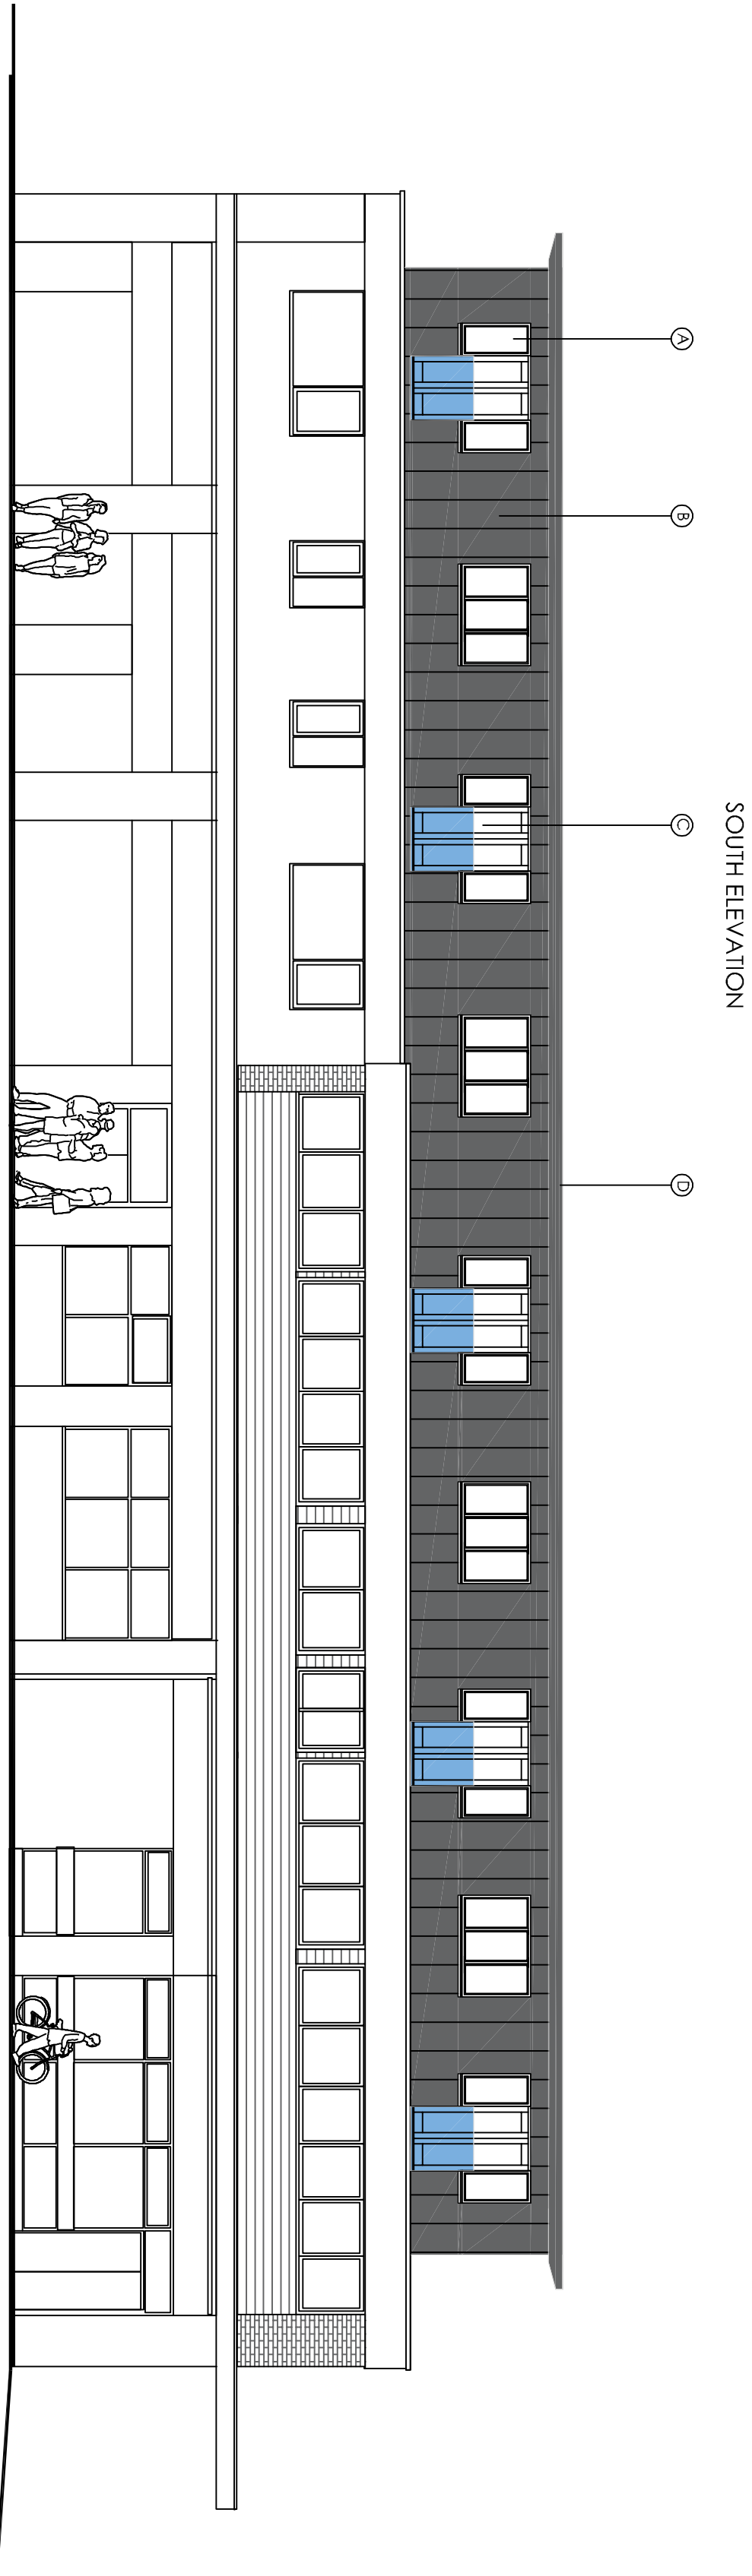
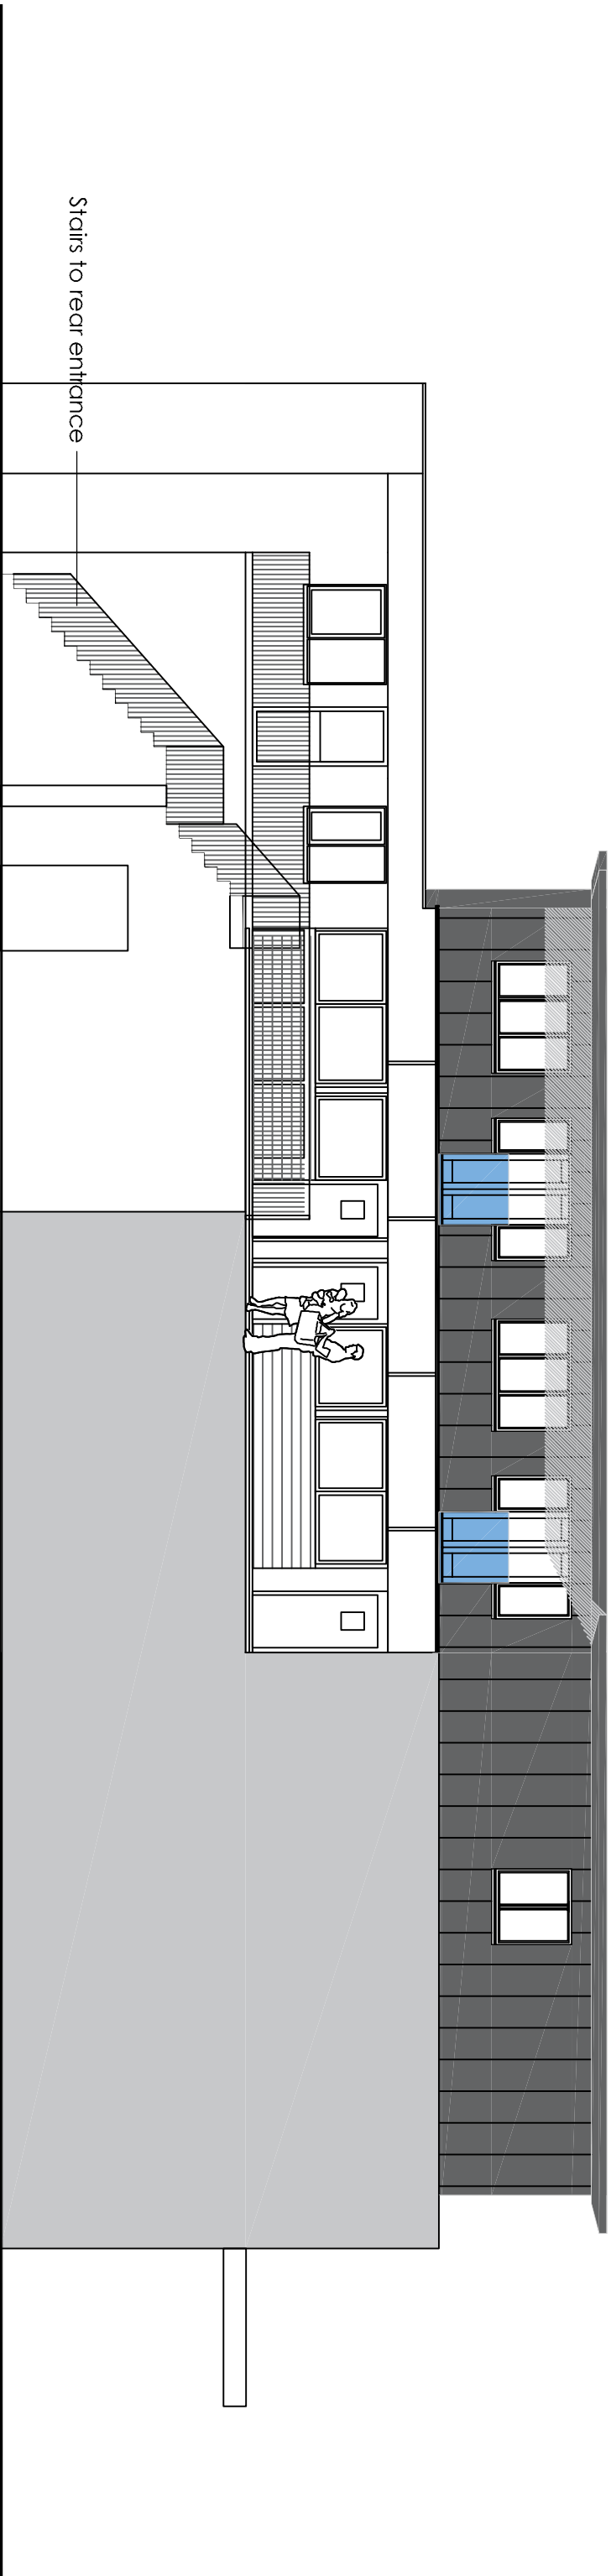


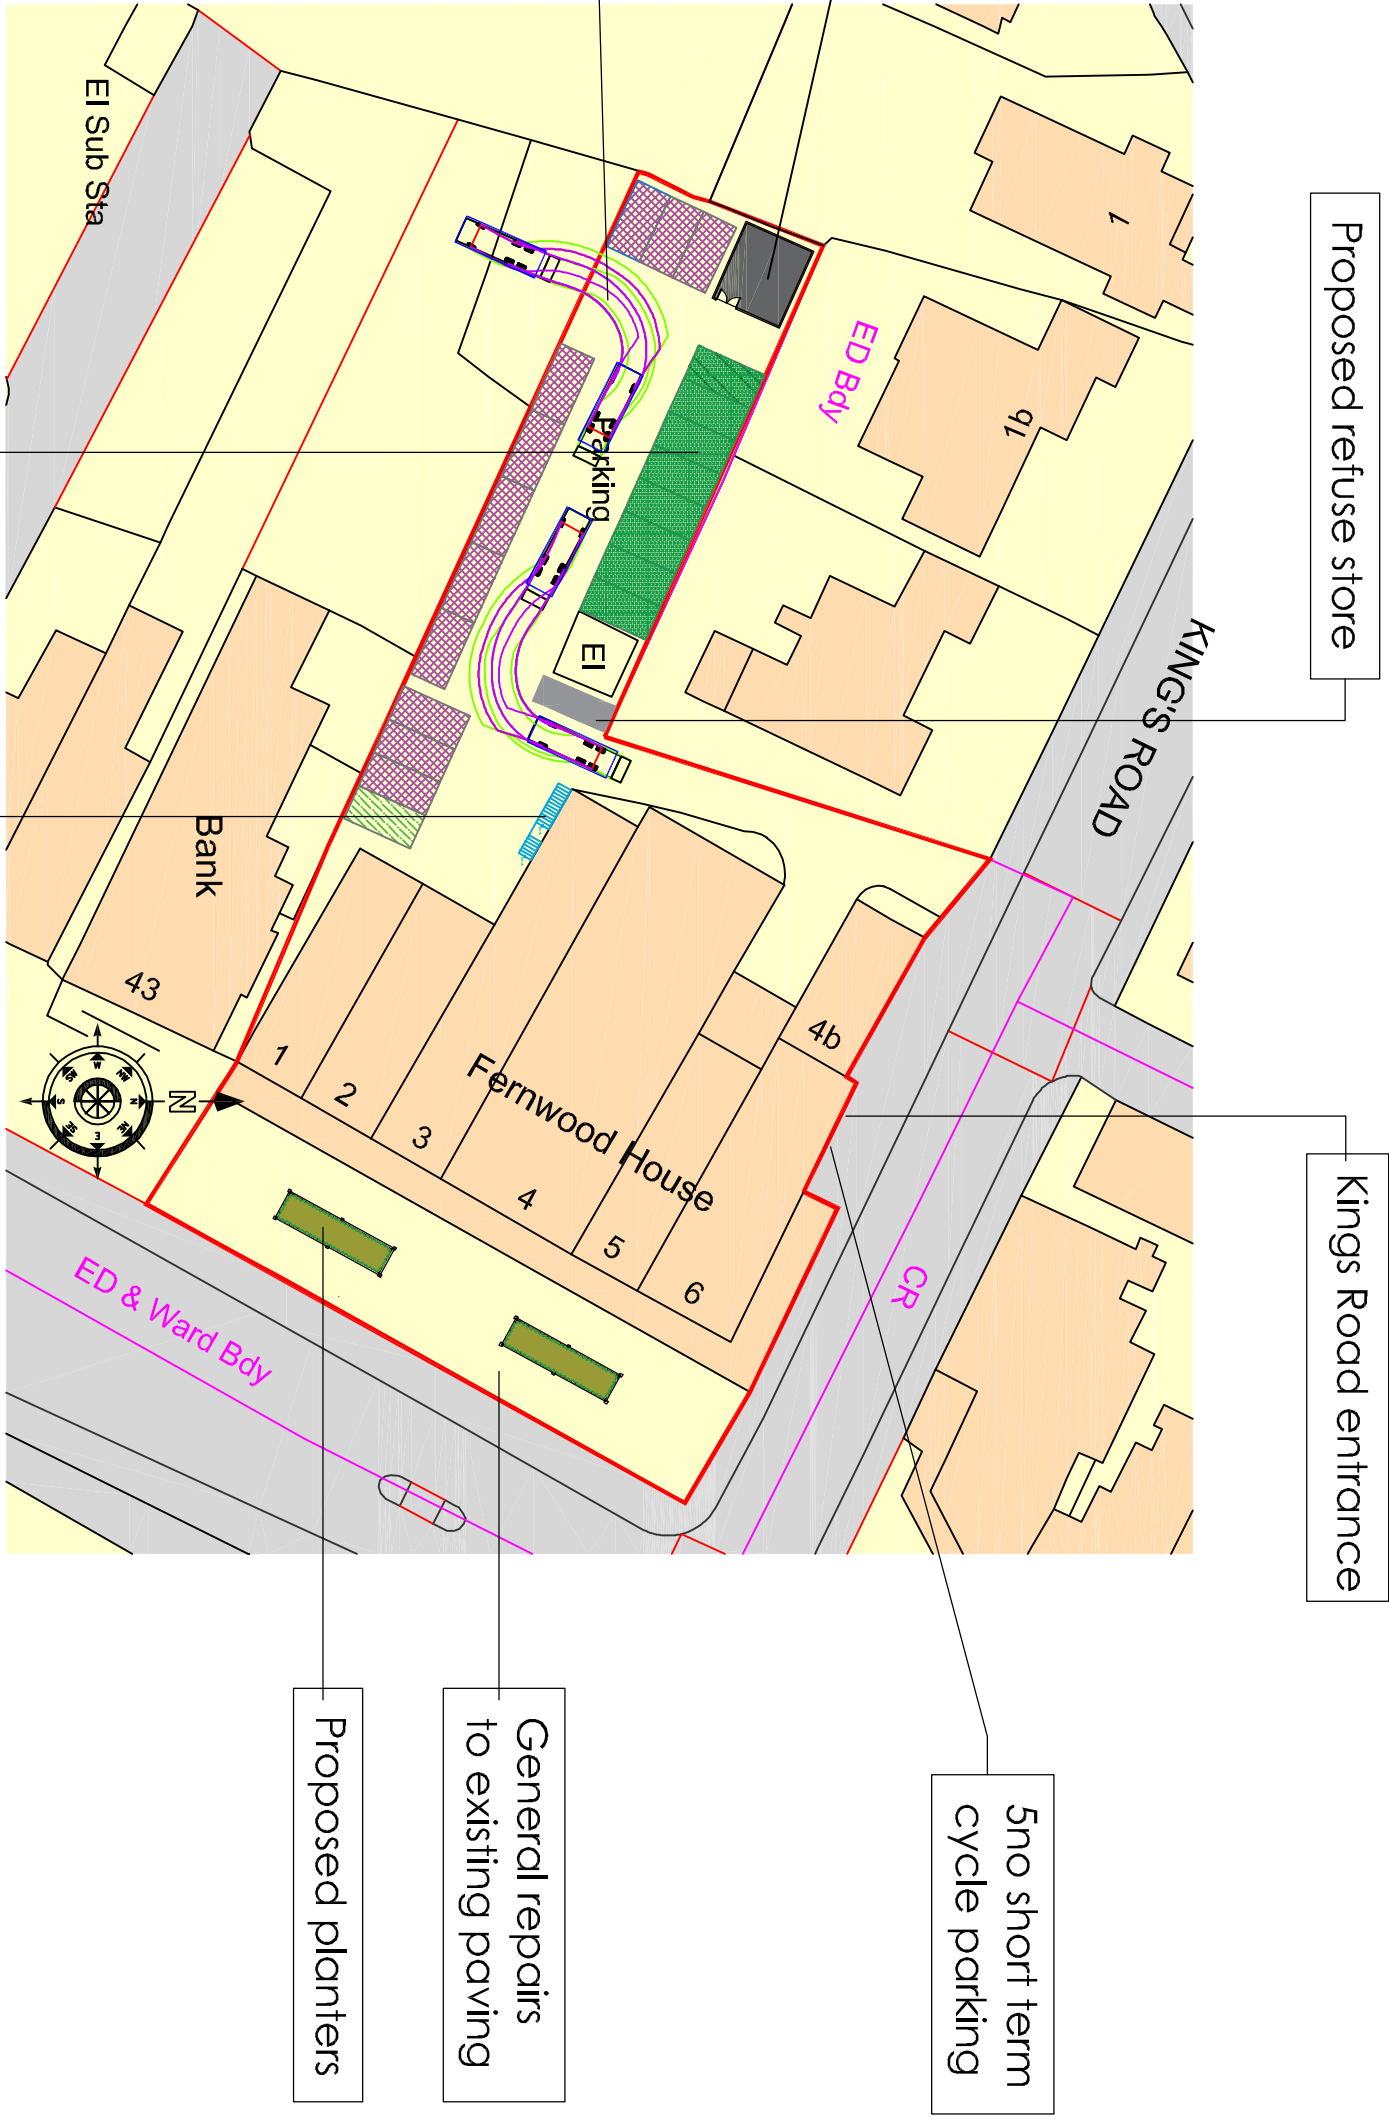

Key:

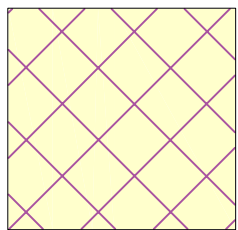


Existing Flats Parking
11 no

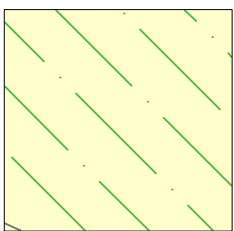

Existing Retail Parking

Materials

- A - Double glazed windows colour white
- B - Vertical cladding colour Grey
- C - Double glazed doors colour white
- D - Fascia and soffit plastic colour Grey

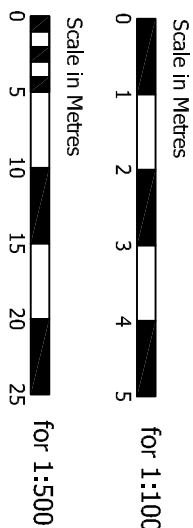

Revisory	Description	Date	Drawn

Project:	Fernwood House London Rd, Waterlooville PO7 7HG
----------	--

Drawing Title:	Proposed Elevations & Site Plan
----------------	---------------------------------

Chris Flint Associates Ltd CHARTERED SURVEYORS - PROJECT MANAGERS DEVELOPMENT CONSULTANTS			
---	--	--	--

Drawn By	Date	SHEET SIZE	Approved By	Date
CF	13/03/20	A1		
Drawing No.		Revision:	Scale:	
CFA	FULL	01	1-100	

PLANNING

2 Emerald Close Waterlooville, Hants PO7 8NZ
tel: 023 92 432484 fax: 023 92 358554
Email: info@flintassociates.co.uk