


NOTE
THIS DRAWING IS THE PROPERTY OF BAQUS GROUP PLC. IT IS TO BE USED FOR THE PROJECT AND SITE SPECIFIC ONLY. IT IS NOT TO BE REPRODUCED OR COPIED IN ANY FORM OR BY ANY MEANS WITHOUT THE WRITTEN PERMISSION OF BAQUS GROUP PLC. ANY UNAUTHORIZED USE OF THIS DRAWING IS STRICTLY PROHIBITED. THE DRAWING IS TO BE BROUGHT TO THE ATTENTION OF BAQUS GROUP PLC IF ANY DISCREPANCY IS NOTICED.
ALL DIMENSIONS TO BE CHECKED ON SITE PRIOR TO COMMENCEMENT OF WORK. ALL DIMENSIONS RELATING TO SUBCONTRACTORS OR SUPPLIERS WORK MUST BE CHECKED AND AGREED BETWEEN THE GENERAL CONTRACTOR, THE SUB-CONTRACTOR(S) AND /OR SUPPLIERS(S). ALL DIMENSIONS ARE IN MILLIMETERS. ALL WORKS OR MATERIALS INDICATED ON THE DRAWING ARE TO BE TO THE LATEST BRITISH STANDARDS. THE DRAWING IS TO BE BROUGHT TO THE ATTENTION OF BAQUS GROUP PLC IF ANY DISCREPANCY IS NOTICED. THE DRAWING IS TO BE BROUGHT TO THE ATTENTION OF BAQUS GROUP PLC IF ANY DISCREPANCY IS NOTICED.
© THIS DRAWING IS THE COPYRIGHT OF BAQUS GROUP PLC. IT IS TO BE USED FOR THE PROJECT AND SITE SPECIFIC ONLY.


APPR DATE STATUS

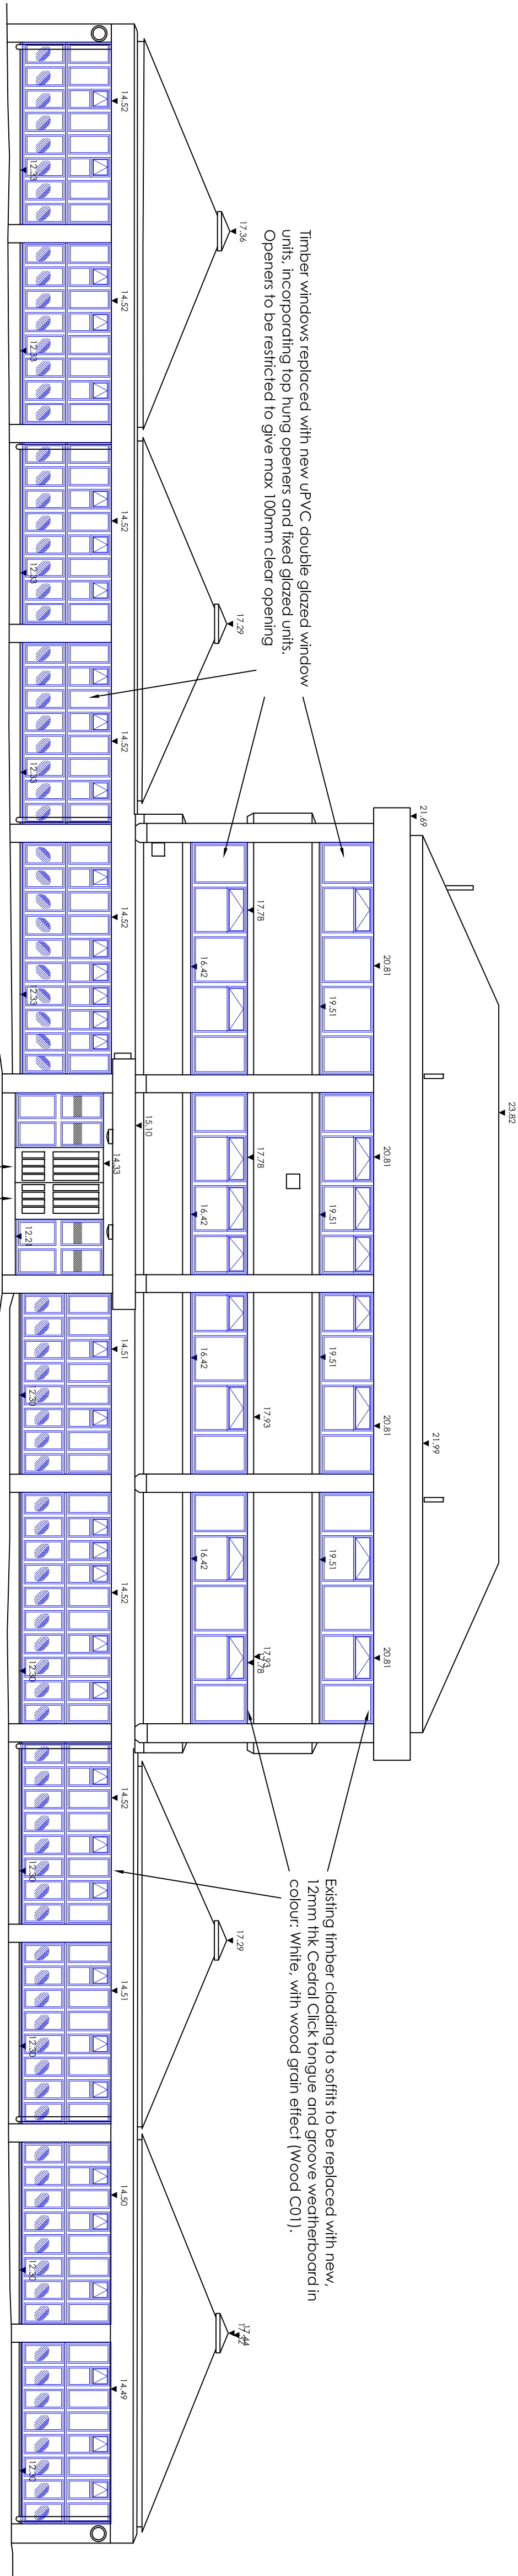

PROPOSED SOUTH ELEVATION 1-1

100mm DATUM


100mm DATUM

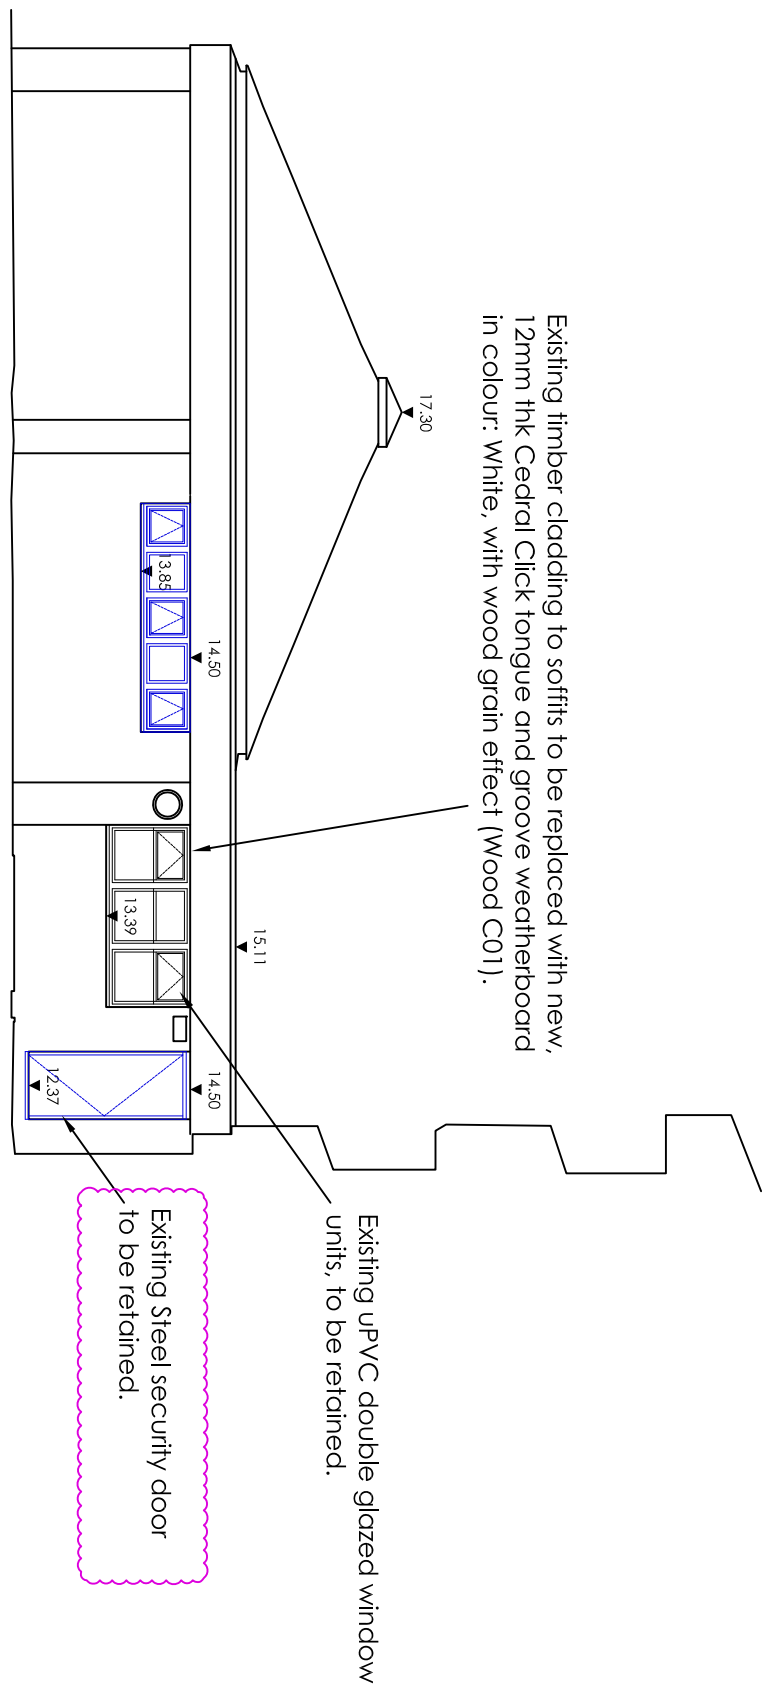

PROPOSED SOUTH ELEVATION 2-2


100mm DATUM

100mm DATUM

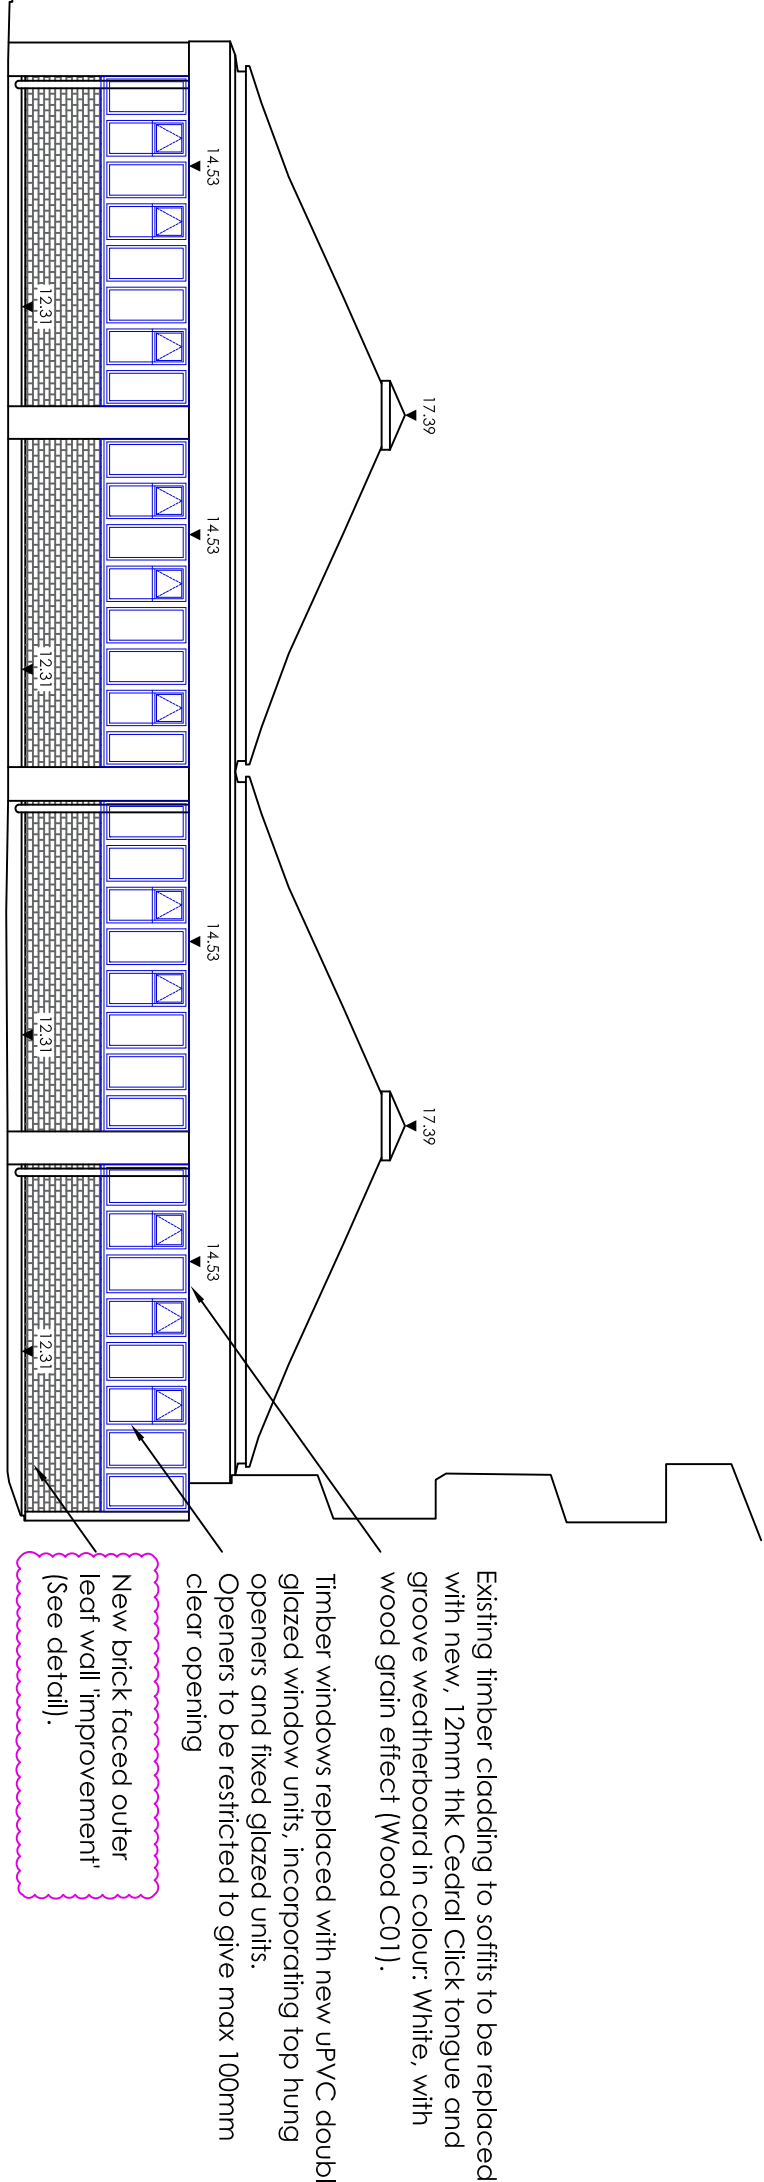


PROPOSED SOUTH ELEVATION 3-3

100mm DATUM

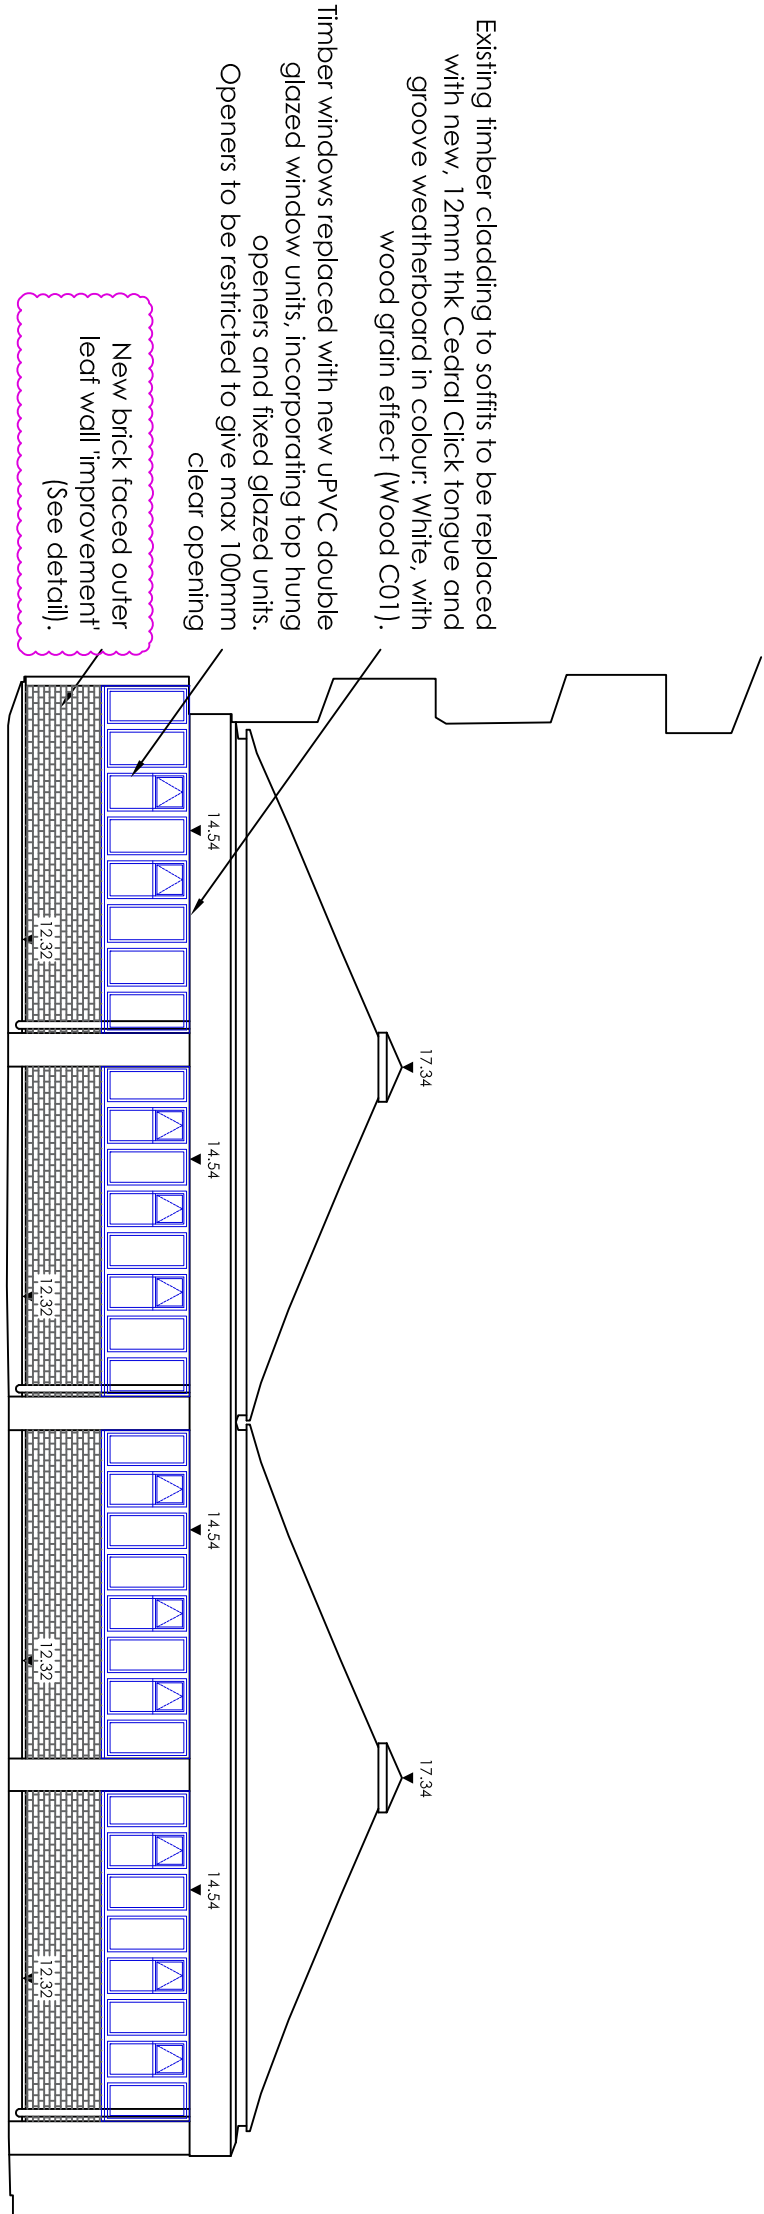

100mm DATUM

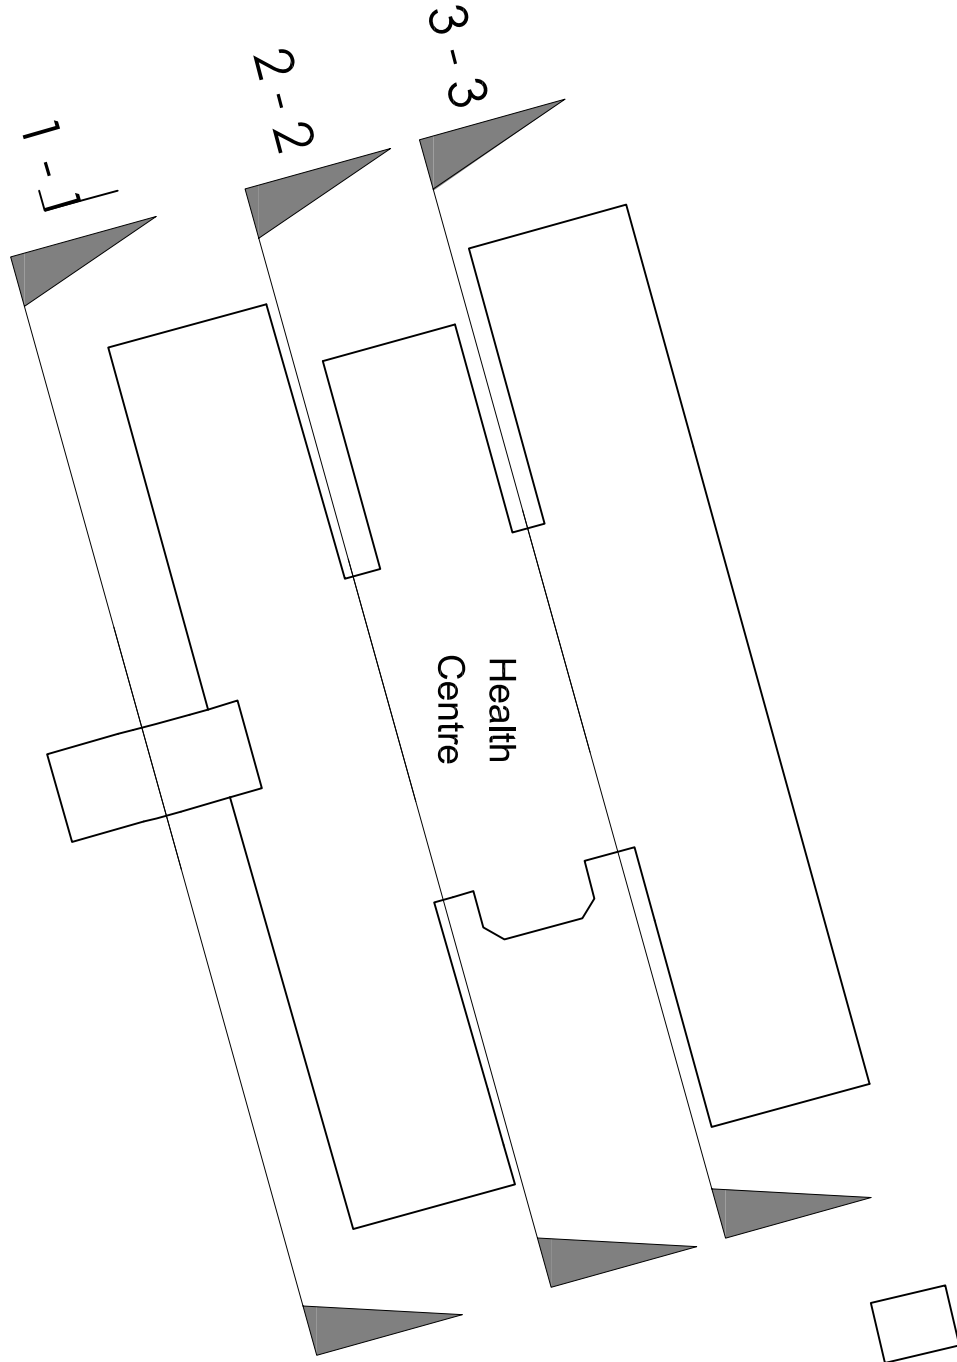

PROJECT	HAVANT HEALTH CENTRE Replacement Windows & External Doors
DRAWING	Proposed Elevations South
Date	Dec. 19
Scale	1: 100 @A1
Drawing No	006 C
Drawn by	PB
Rev. Appr. By	AF
File Location	006636/H/001 C



MIDLAND HOUSE, 1 MARKET AVENUE,
CHICHESTER, WEST SUSSEX PO19 1JU
TEL: 01243 792220 FAX: 01243 792016
e-mail: enquiries@baqus.co.uk
www.baqus.co.uk