


www.ijma.co.uk

IJ Murray Associates
173 Havant Road
Hayling Island
Hampshire
PO11 0LF
Phone 02392469004
Mob 07779 246915
e-mail ian@ijma.co.uk


Detailed Site and Roof Plan 1:200

Note the boundaries are a mixture of existing mature hedge / trees, existing 1.8 meter timber panel fencing new 1.8 metre timber panel fencing between new properties and to replace gap left by existing garage demolition

Purchased from
Reproprint Portsmouth
Serial No 00089800

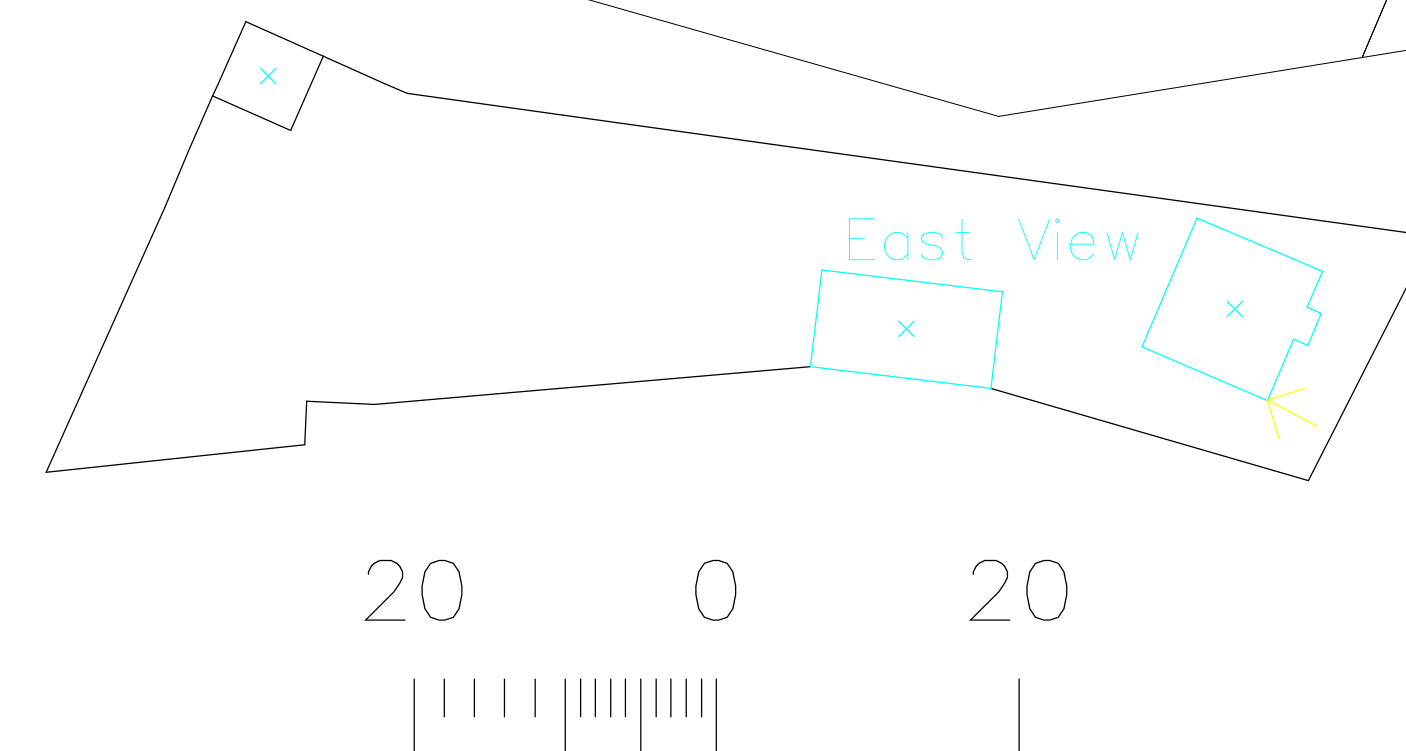

Site Plan 1:500

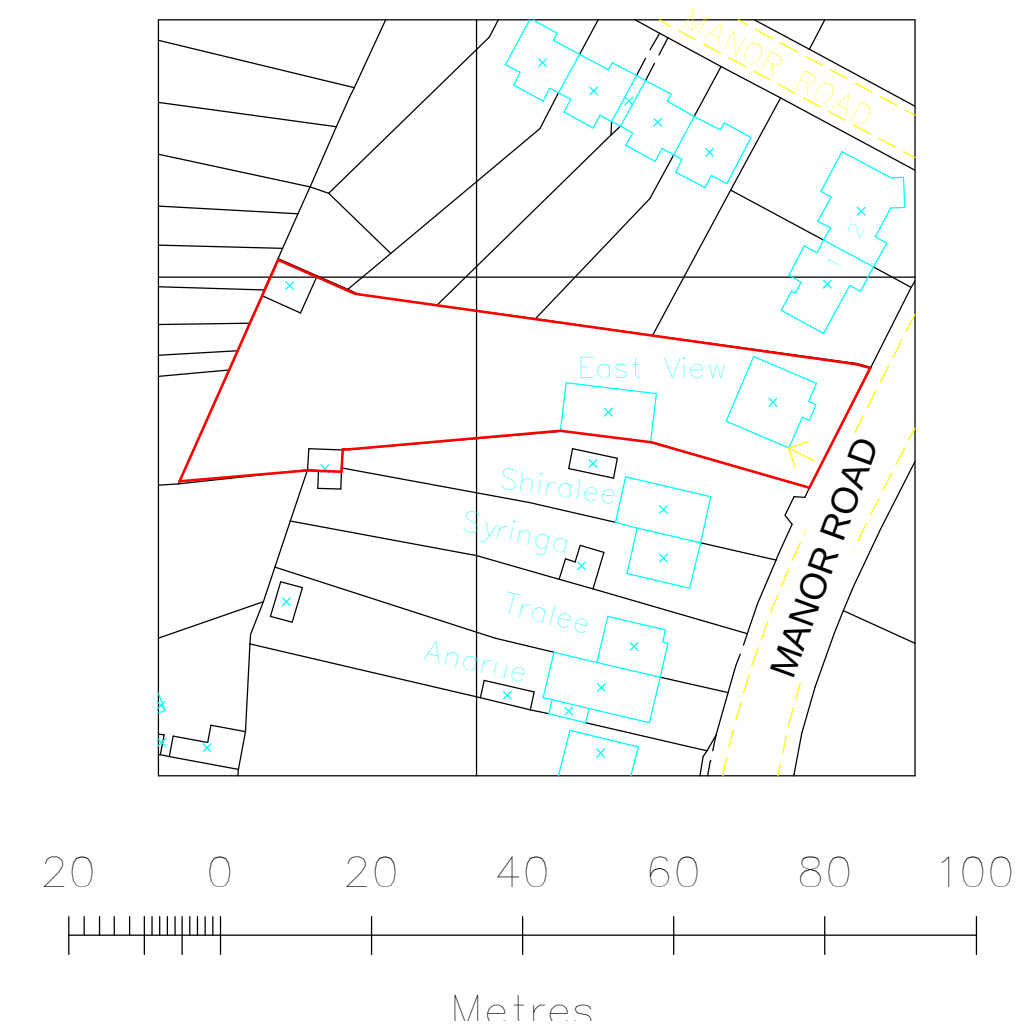

Location Plan 1:1000

[illegible]

Lee Bottomley
Eastview Manor
Rd HI

Proposed Site Plans

Project number	Project Number
Date	Issue Date
Drawn by	Author
Checked by	Checker

A101 V6.11

Scale 1 : 200