

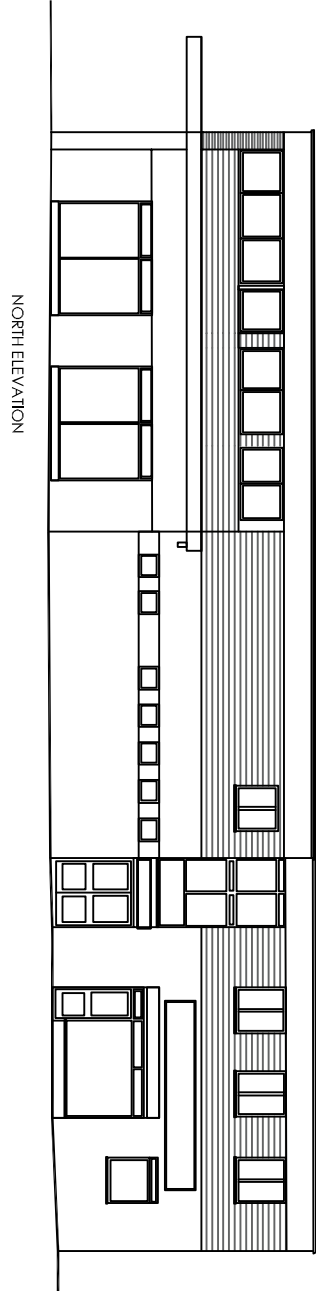
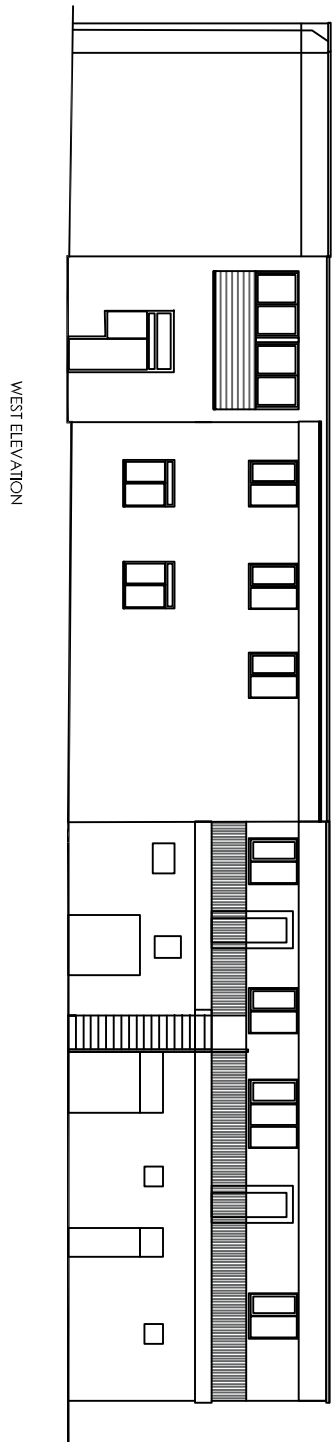
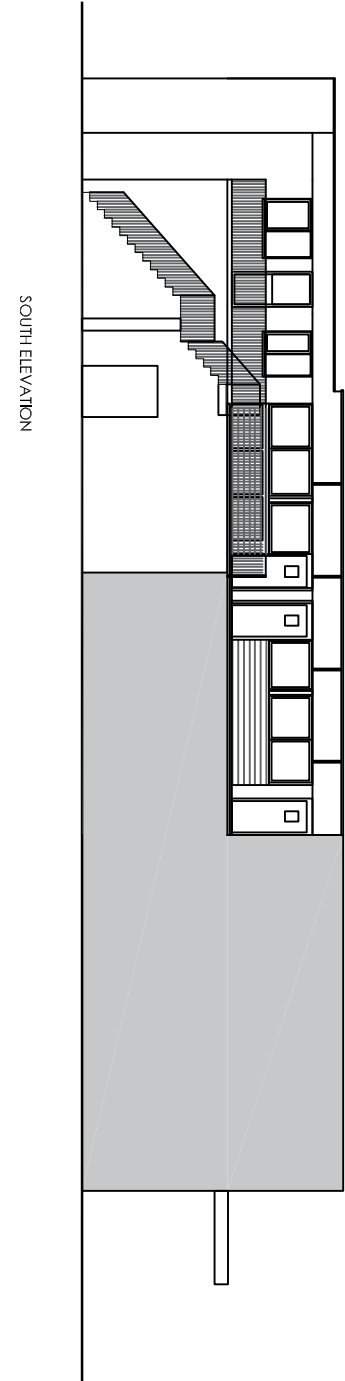
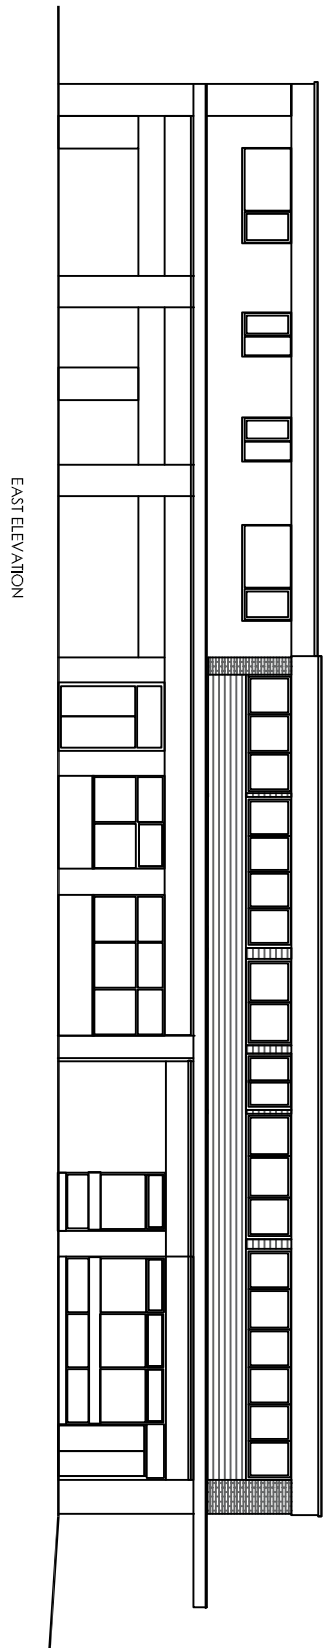
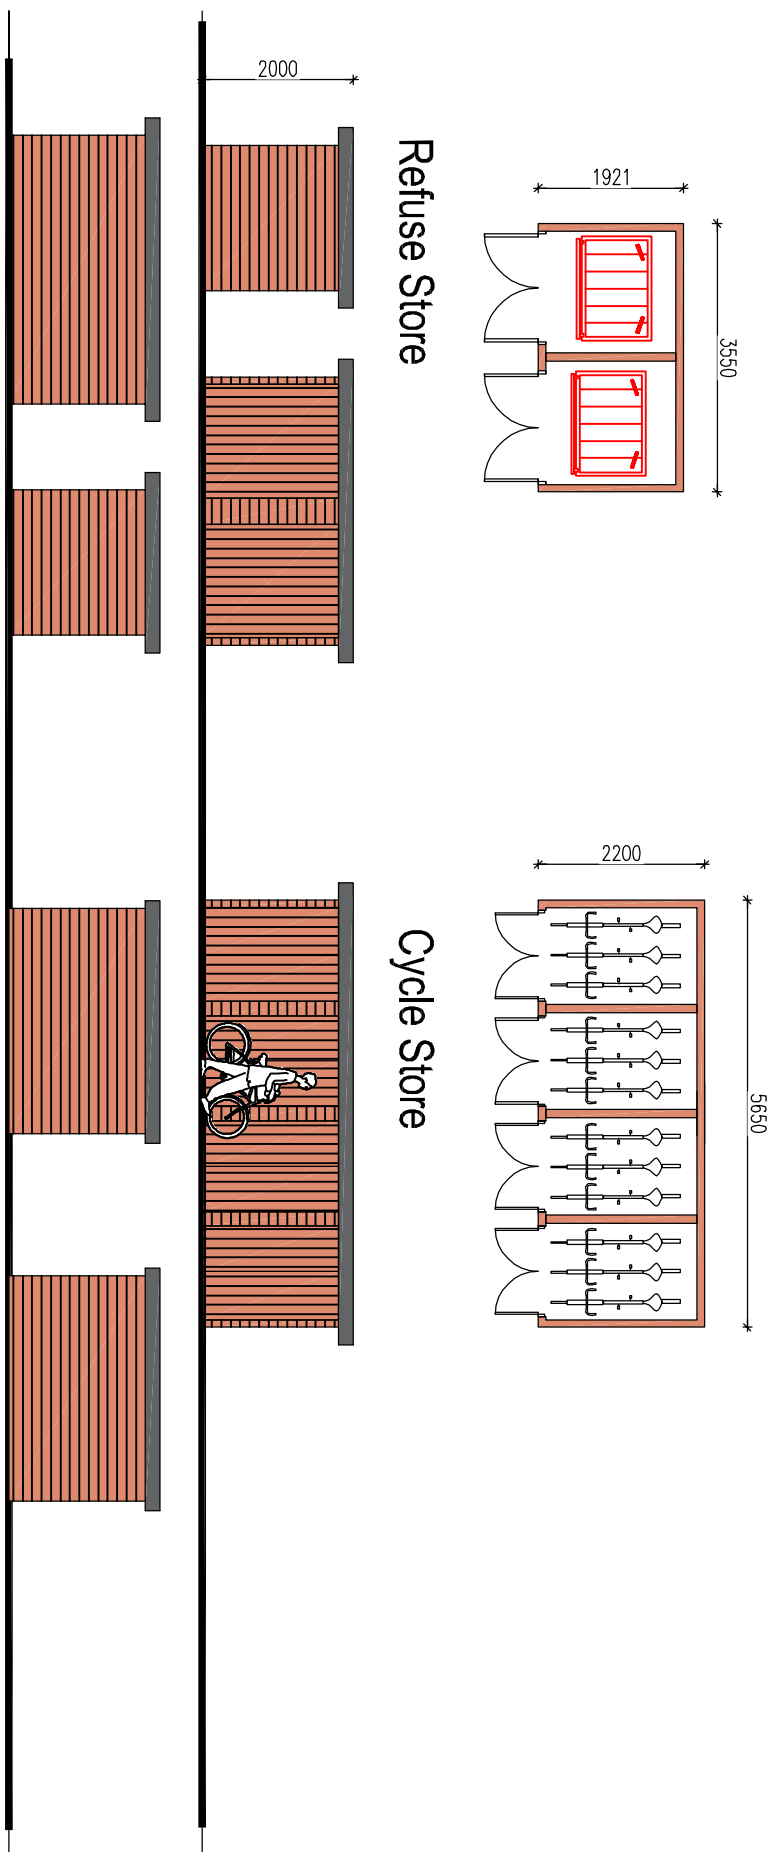
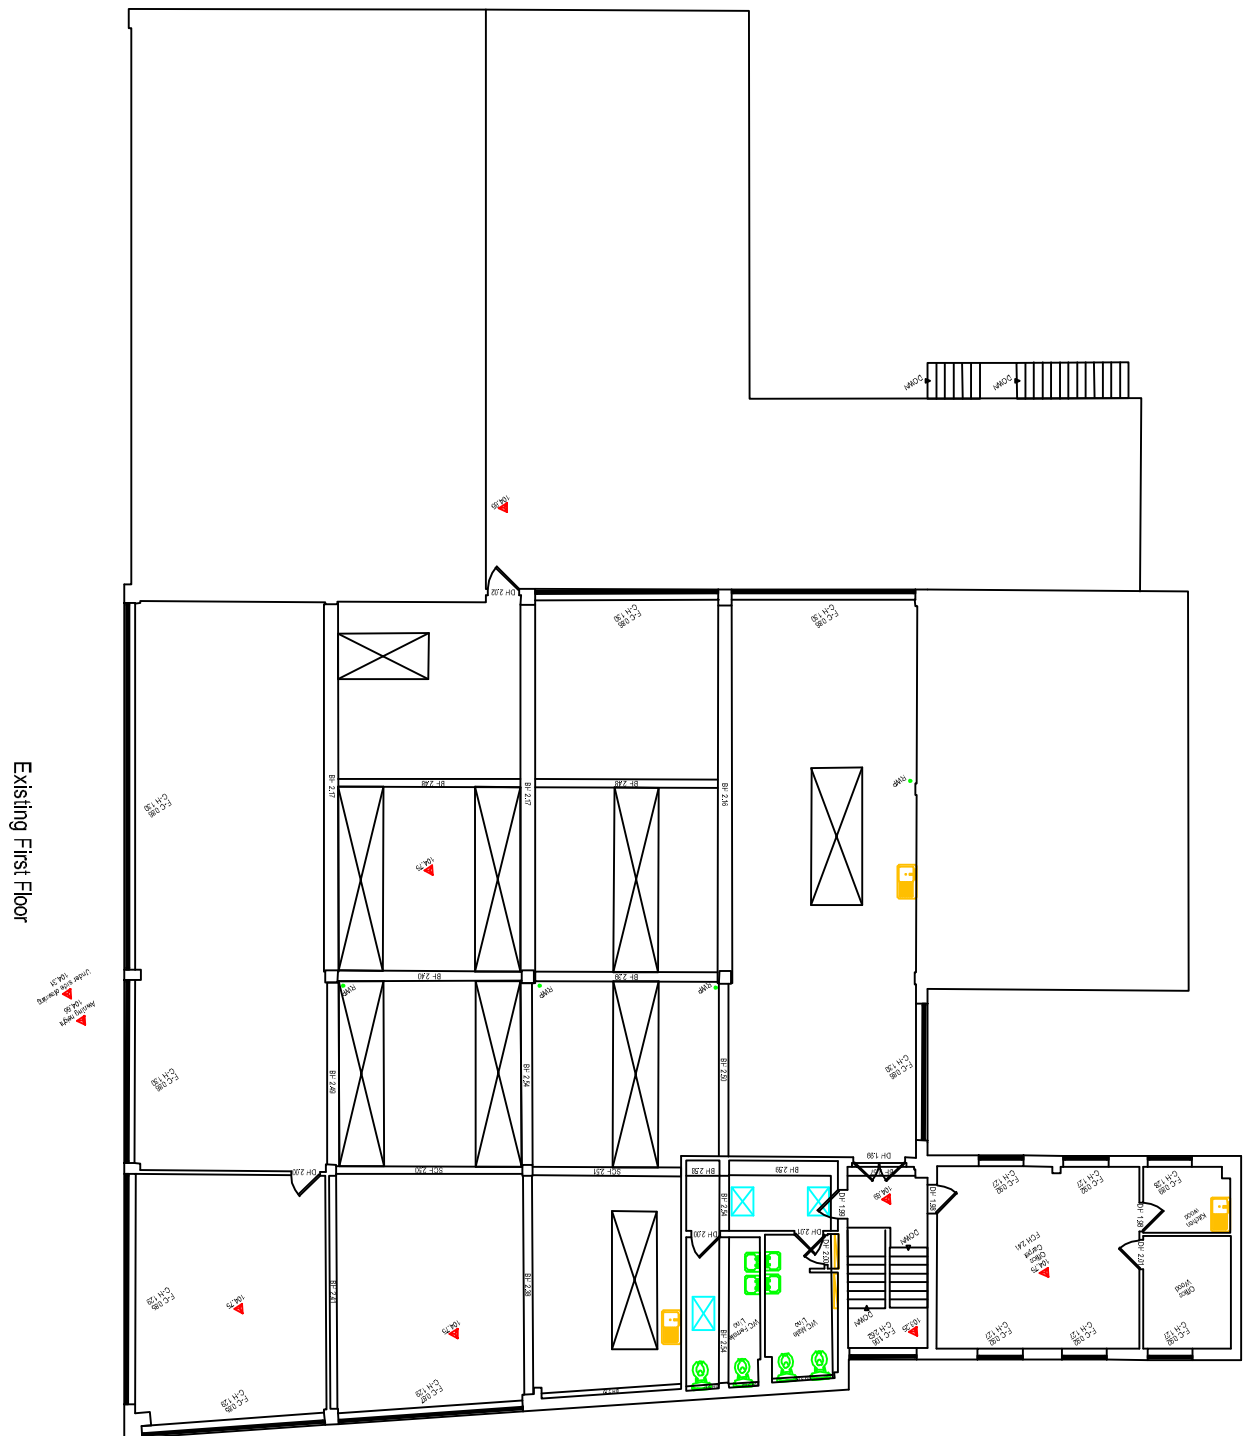


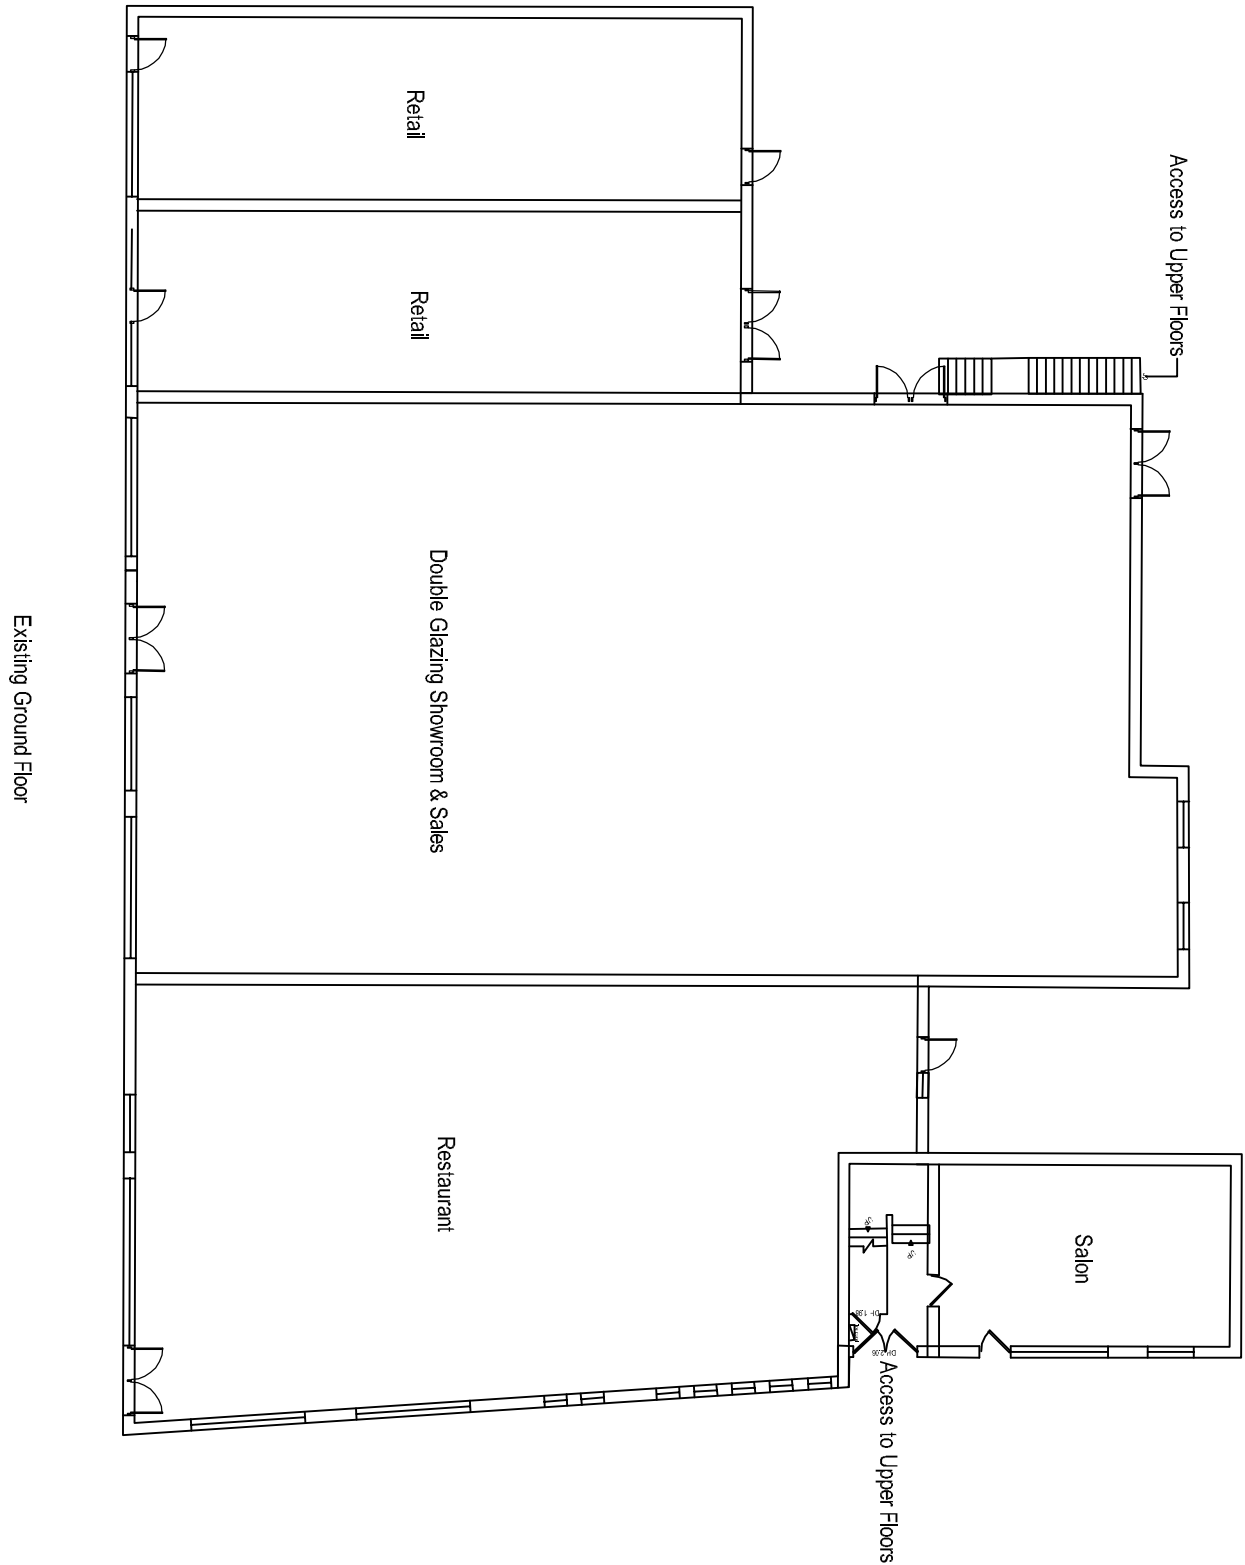


Scale in Metres
0 1 2 3 4 5
for 1:200
10


Key:

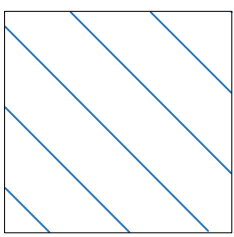


Existing Parking
11 no

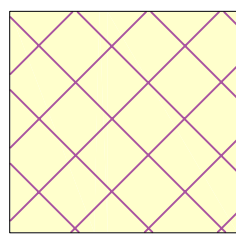


Proposed Flats Parking
10 no

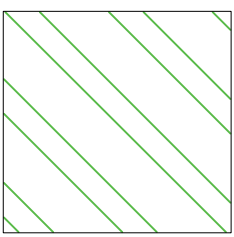

Existing Retail Parking

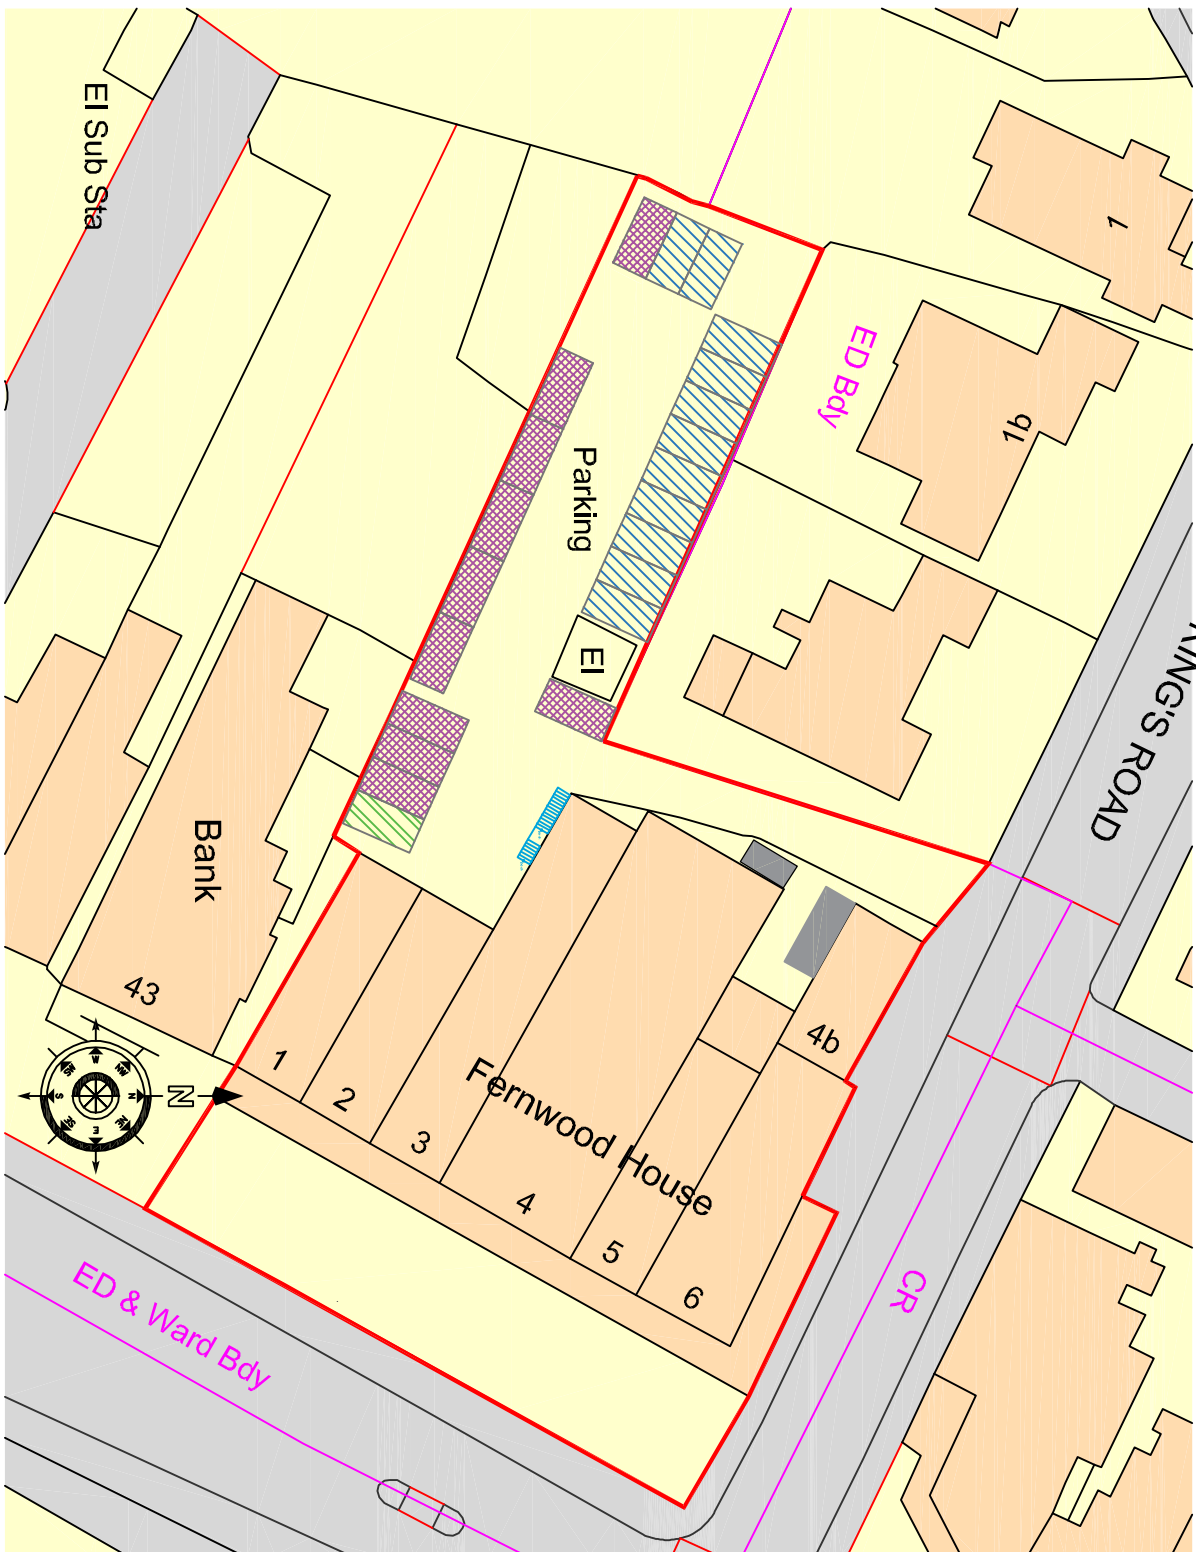

Ordnance Survey, (c) Crown Copyright 2019.
All rights reserved. Licence number 100022432

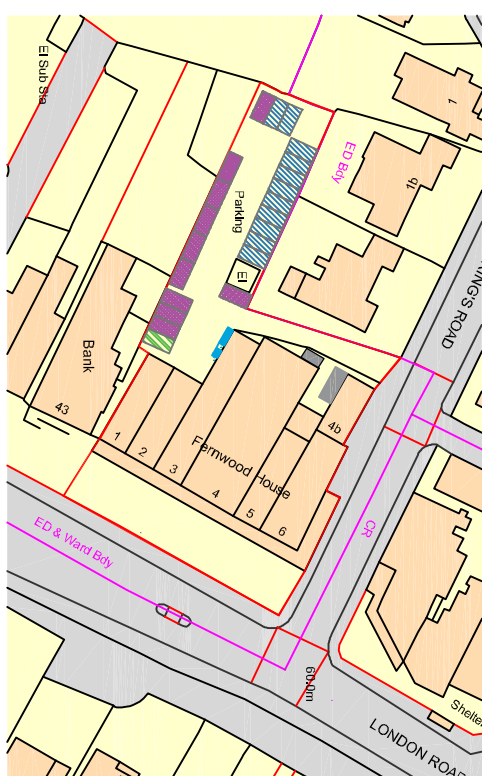

Ordnance Survey, (c) Crown Copyright 2019.
All rights reserved. Licence number 100022432

Scale in Metres
0 1 2 3 4 5
for 1:200
10

Revises	Description	Date	Drawn

Project:
Fernwood House
London Rd,
Waterlooville
PO7 7HG

Drawing Title:

Existing Floor Plans & Elevations

Chris Flint Associates Ltd
CHARTERED SURVEYORS - PROJECT MANAGERS
DEVELOPMENT CONSULTANTS

Drawn By	Date	SHEET SIZE	Approved By	Date
CF	27/09/19	A1		

Drawn By	Date	Revision	Scale
CFA	FULL	02	1-200

PLANNING

2 Emerald Close
Waterlooville, Hants PO7 8NZ
tel: 023 92 432484 fax: 023 92 358554
Email: info@flintassociates.co.uk