




Saxted House, Tower Street, Emsworth, PO10 7BH.
Proposed Greenhouse

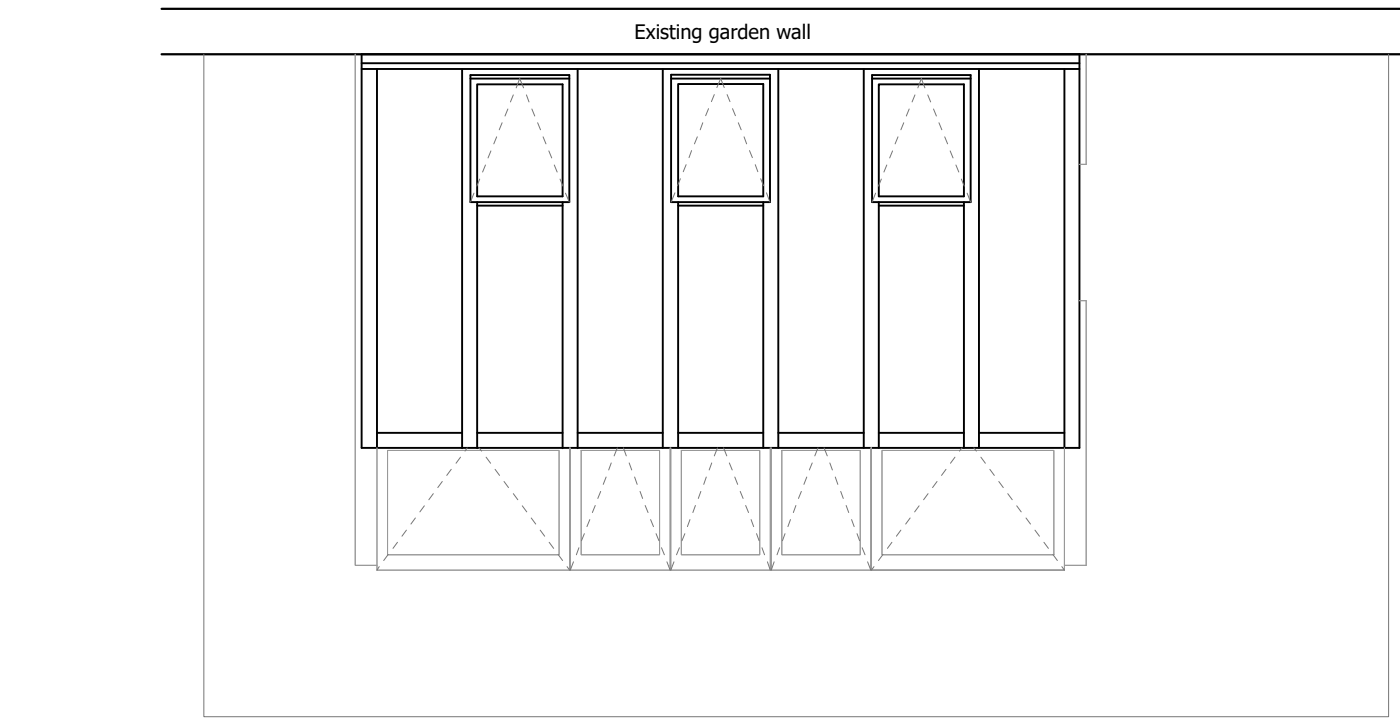


ROOF PLAN
1:50

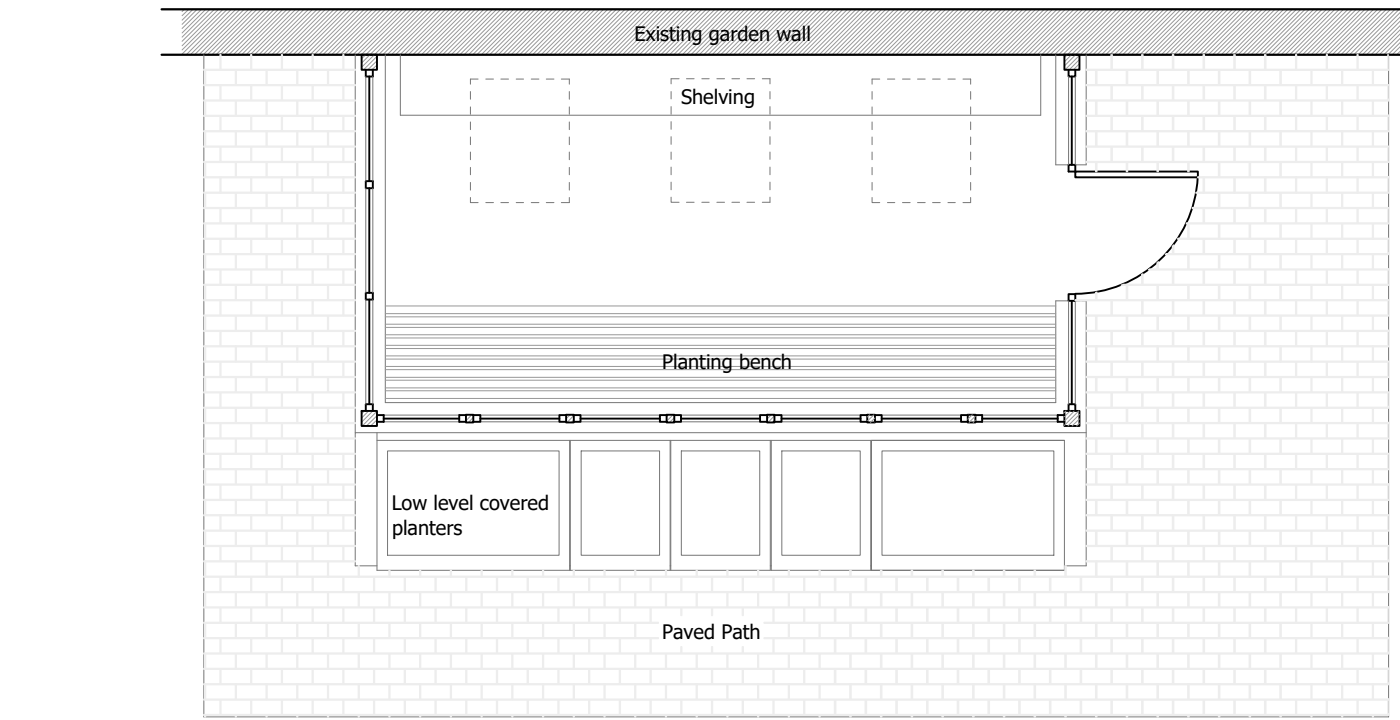


GROUND FLOOR PLAN
1:50

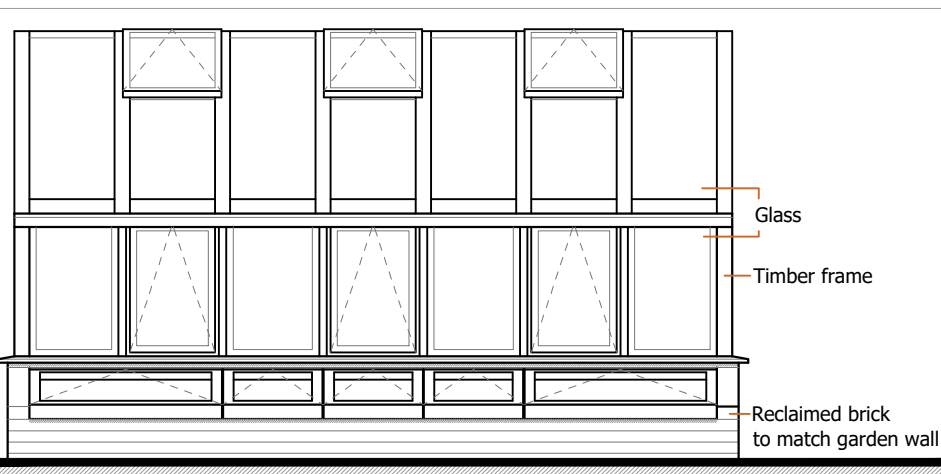


EAST ELEVATION
1:100

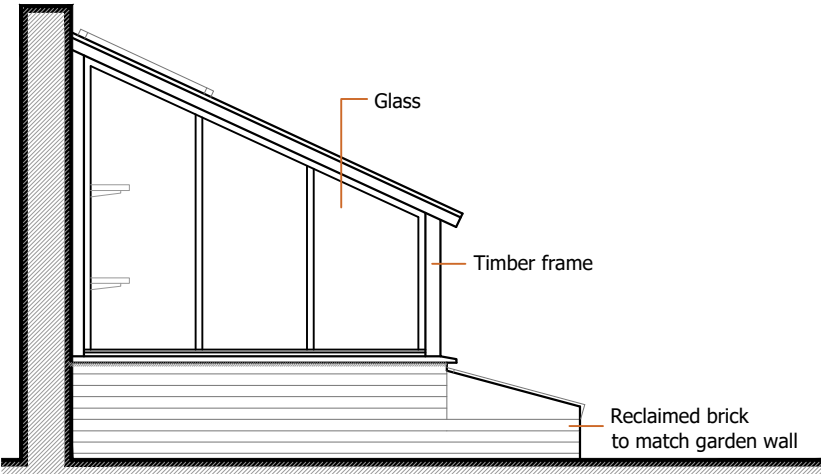



SOUTH ELEVATION
1:100

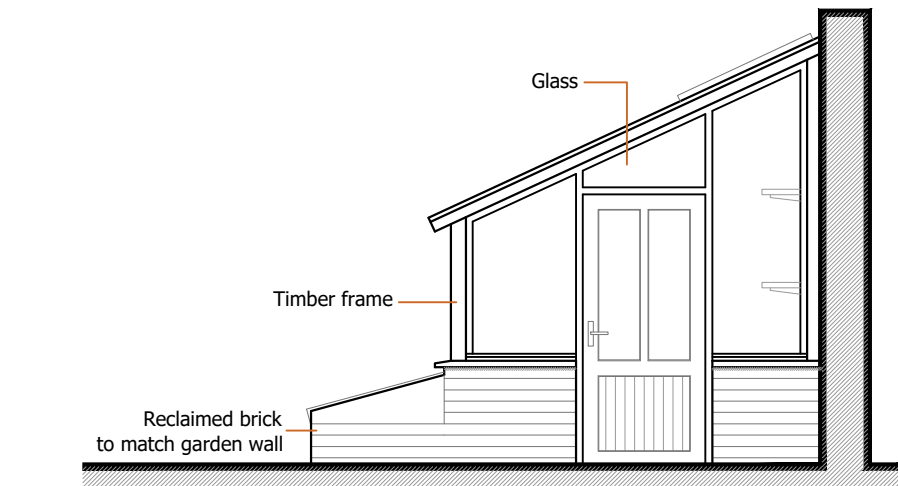


NORTH ELEVATION
1:100

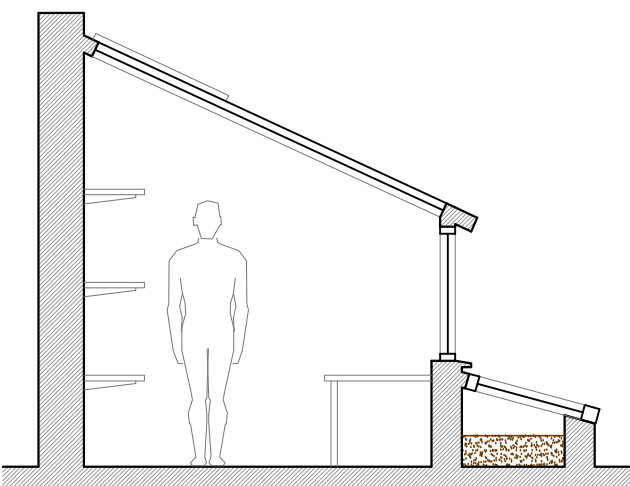

SECTION
1:100

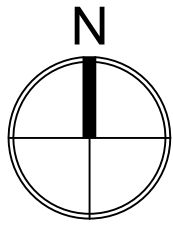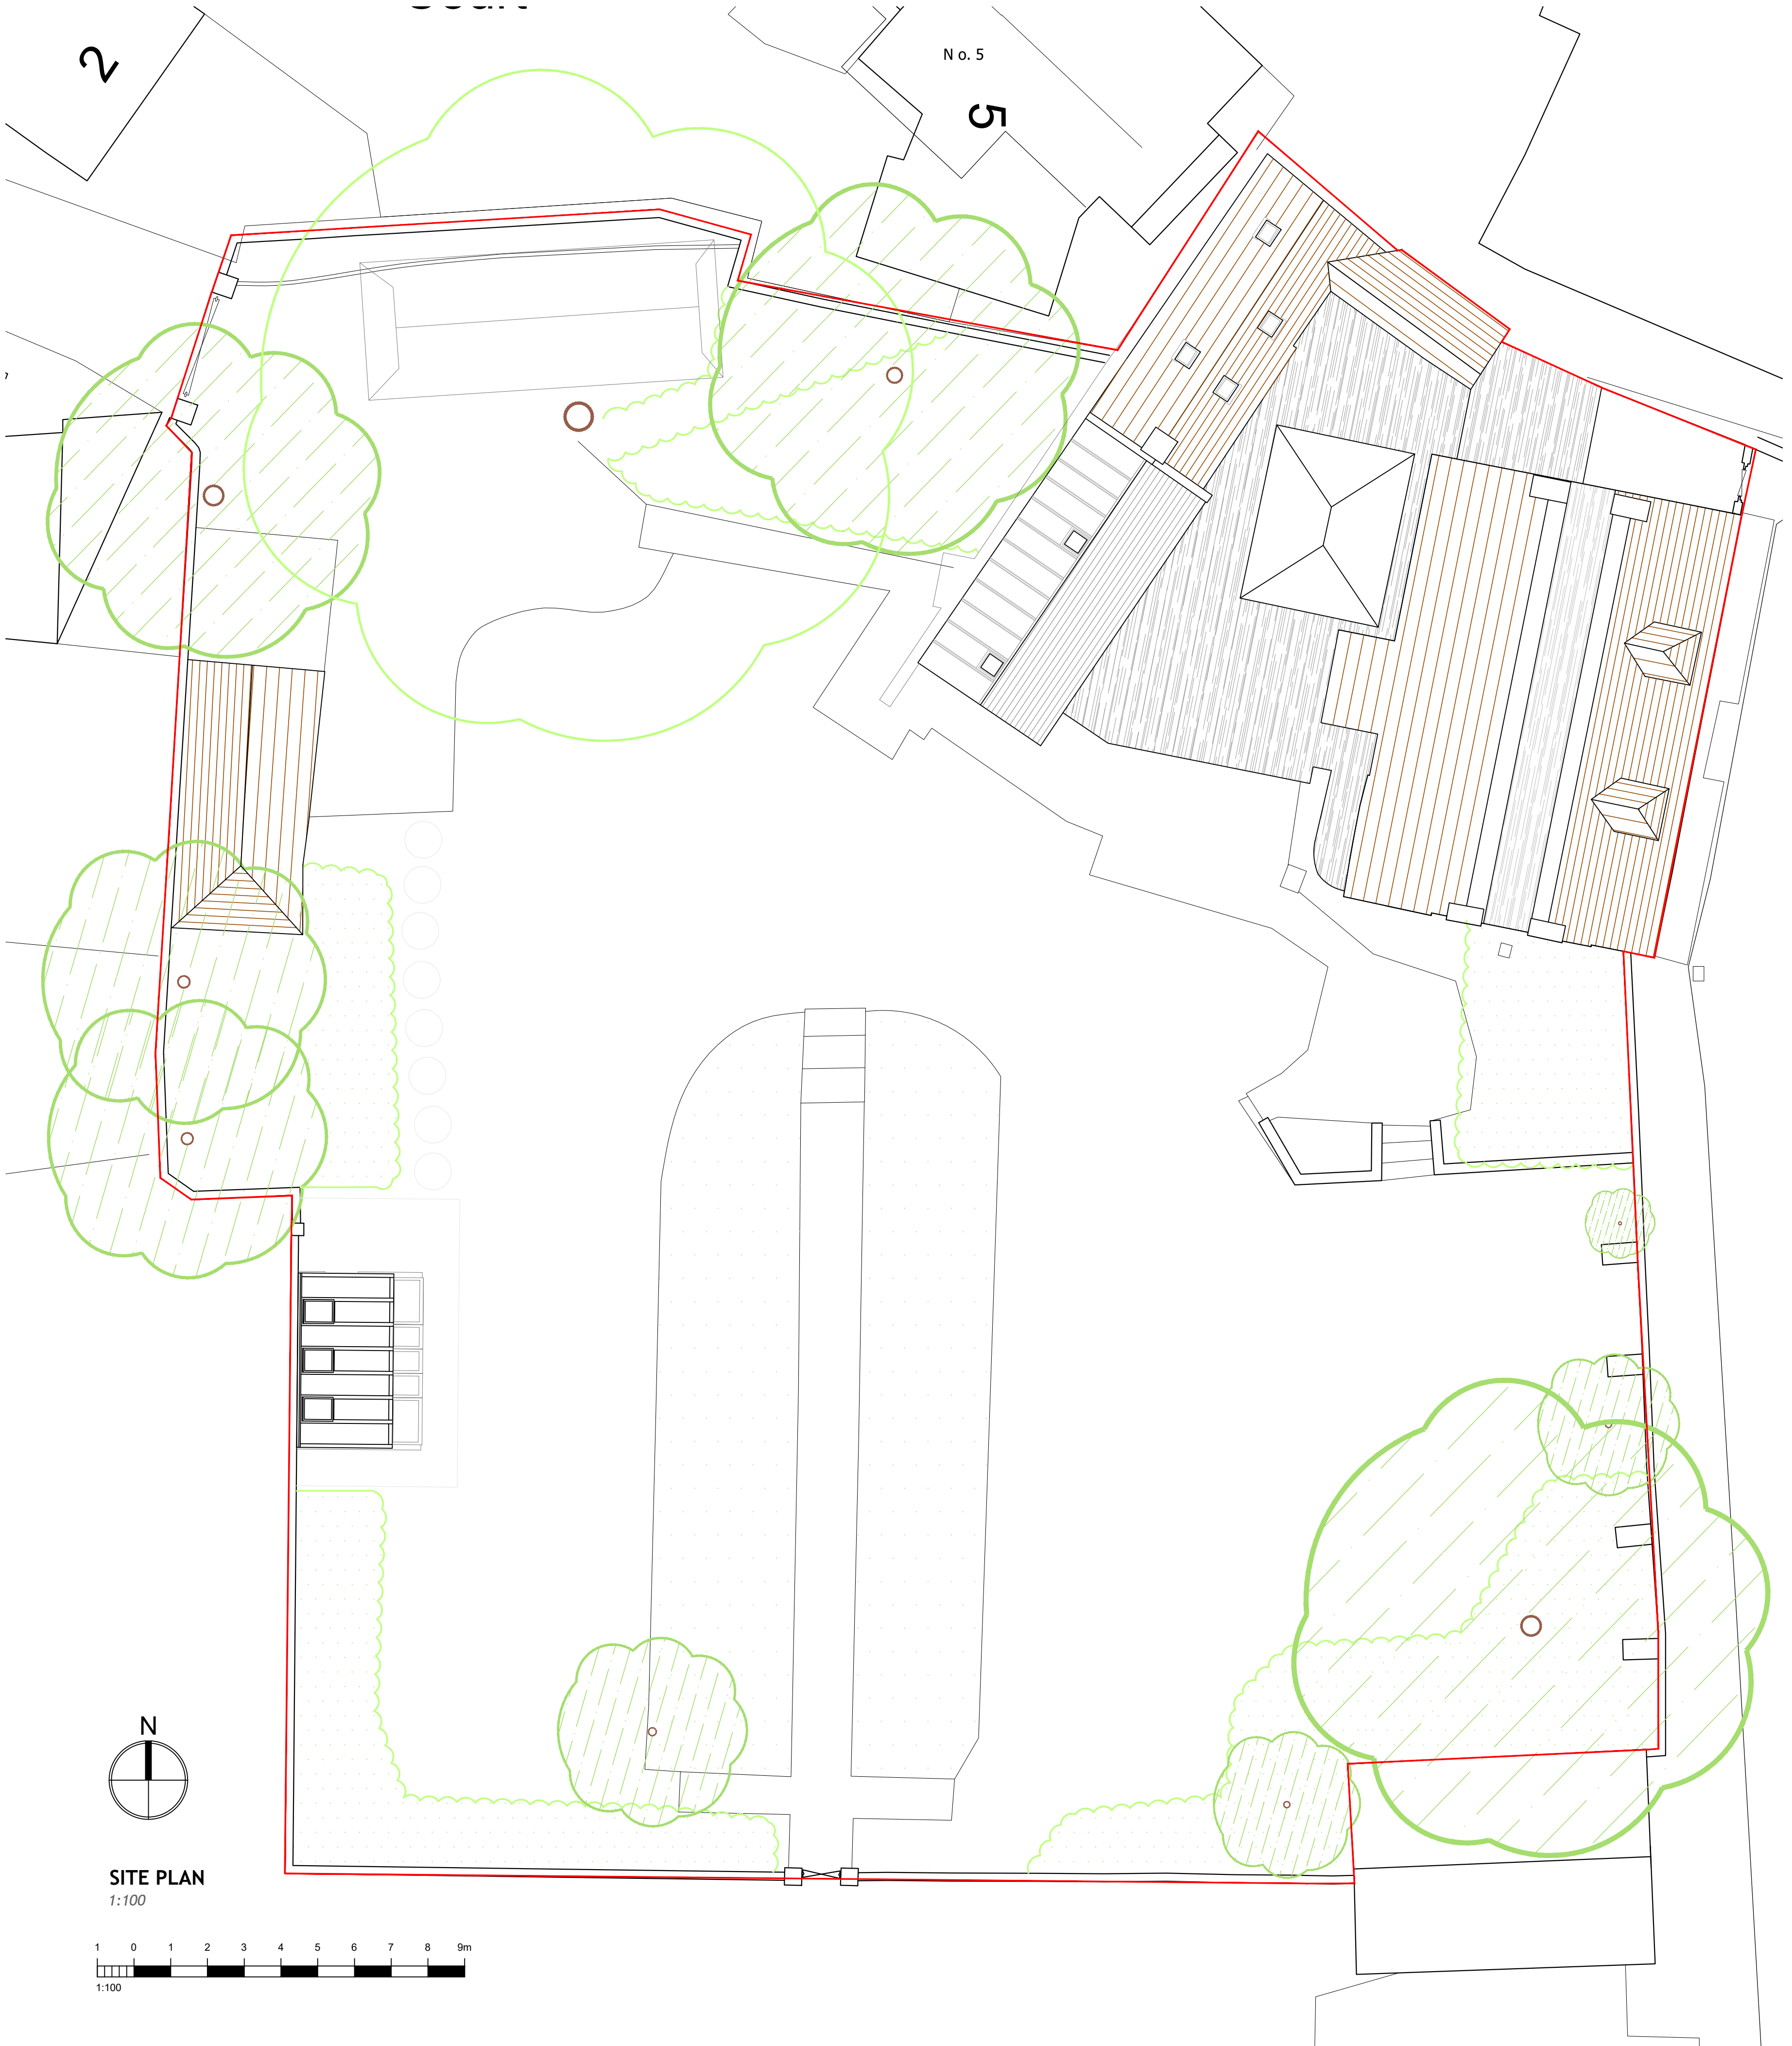

SITE PLAN
1:100

 

NOTES:
Dimensions to be checked on site before commencing work.
Any discrepancies shall be reported to the architect immediately.
Do not scale from these drawings except for planning purposes.
Use figured dimensions only.
Where applicable this drawing is to be read in conjunction with other consultants' drawings.
All drawings to be read in conjunction with specification and all other drawings including structural engineer and mechanical and electrical drawings / specification

REV	DATE	AMENDMENT	DRAWN
hd architects			
Helyer Davies Architects Ltd 1 The Old Flour Mill, Emsworth, PO10 7BT 01243 370 715 www.hdarchitects.co.uk mail@hdarchitects.co.uk			
PROJECT Saxted House Tower Street Emsworth PO10 7BH			
DRAWING Proposed Greenhouse		SCALE as noted @A1	
DATE Nov 2019		DRAWN EK	
DRAWING NUMBER 19123-05		REVISION	