




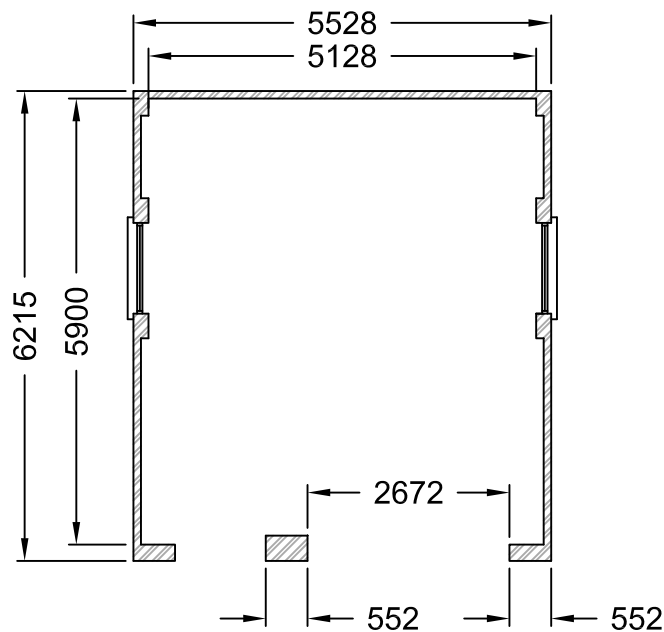

Plan

 

Roof Plan

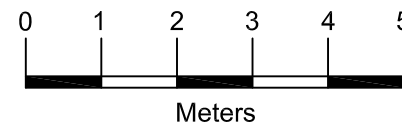

Architectural & Civil Engineering Design 143 Station Road, Liss, Hants. GU33 7AJ Tel 01730 894988 e-mail:enquiries@acedesigns-ltd.co.uk www.ace-designs.co.uk	Job Title Proposed detached garage at 4 Bembridge Drive, Hayling island	Client Mr & Mrs Adams-Madgwick	Scale 1:100 @ A3	Date May 20	Designed GG	
	Drawing Title Plan as proposed		Drawn EV	Checked GG	Approved	
			Job No 190103	Drawing No 190103/203		Rev A