


PROPOSED BOUNDARY WALL


PLAN ELEVATION

BRICK PIER
450mm x 450mm
(2 x 2 BRICKS)

HAVANT BOROUGH
COUNCIL
25 AUG 2020
RECEIVED

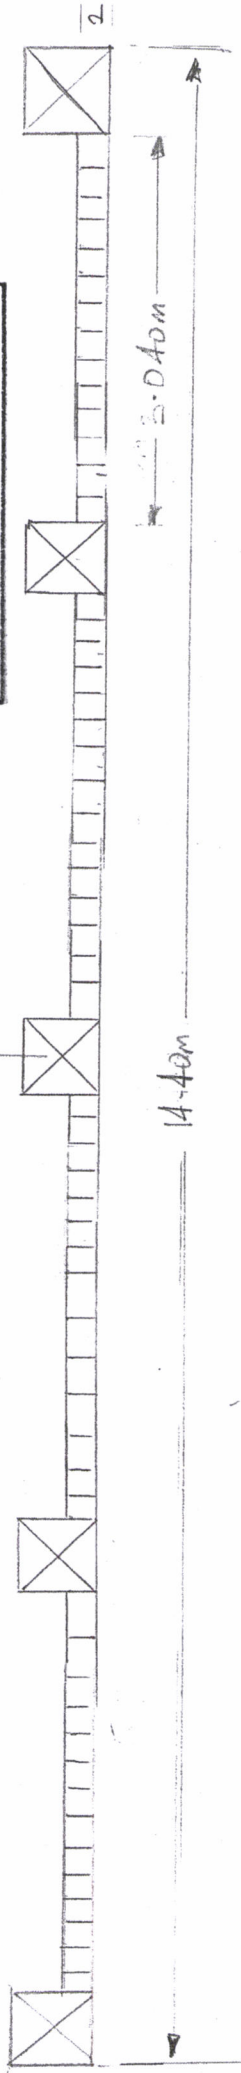

FRONT ELEVATION

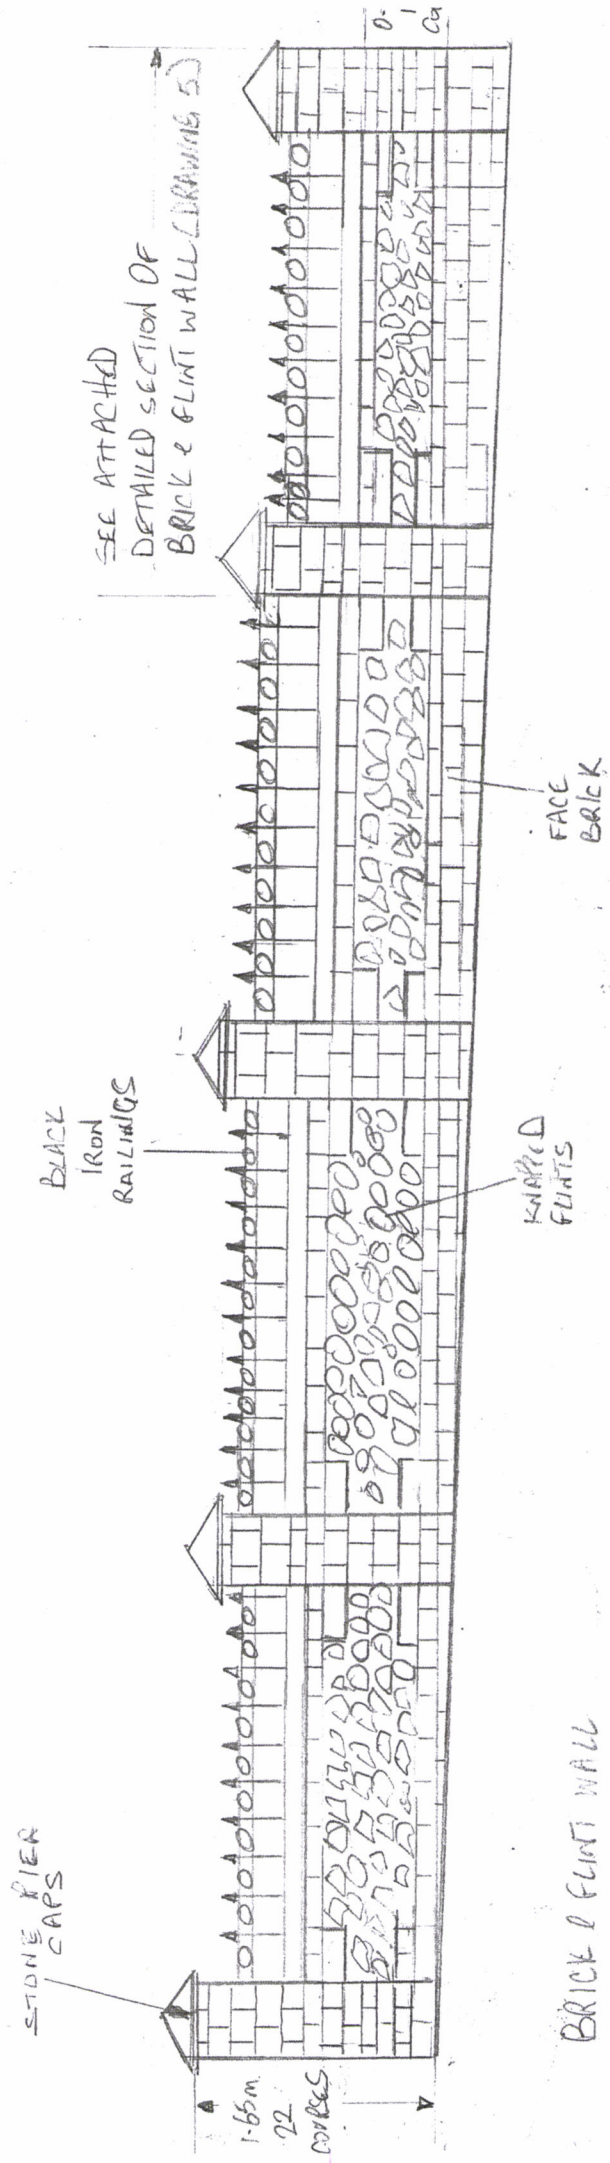

BRICK & FLINT WALL
56 HOLLOWEY LANE
CHESBURY, WILT

DRAWING 4

SCALE 1:500