

Houghton, Michelle

From: Brackley, Steven
Sent: 02 September 2020 18:56
To: [REDACTED]
Subject: SNN - Conversion of 15 High Street, Emsworth, Hampshire. PO10 7AF
Attachments: Location Plan.pdf; Ground Floor Plan.pdf; First Floor Plan.pdf

Dear Sir / Madam,

The former Natwest Bank at 15 High Street in Emsworth has been converted into a shop and 3 flats.

I am writing to confirm the properties will be known as:

Ground Floor Shop Unit:

**15 High Street, Emsworth, Hampshire. PO10 7AQ.
(UPRN: 100062400764).**

First Floor Flats:

**15A High Street, Emsworth, Hampshire. PO10 7AQ.
(UPRN: 10013685045).**

**15B High Street, Emsworth, Hampshire. PO10 7AQ.
(UPRN: 10013685046).**

Second Floor Flat:

**15C High Street, Emsworth, Hampshire. PO10 7AQ.
(UPRN: 10013685047).**

Relevant plans are attached.

Site History is on LPI - 48960.
Planning Application - APP/18/00566

The Occupier/Agent has been asked to ensure the prominent display of this naming and numbering.
If you have any queries on this matter, please contact the Address Management Team on 02392 446278.

Regards,

Steven.

Steven Brackley - Address and Gazetteer Officer.


Havant Borough Council,
Public Service Plaza,
Civic Centre Road,
Havant,
Hampshire.
PO9 2AX.

Telephone Customer Services: 023 9244 6019 (contactable on a Tuesday & Thursday)

E-mail: steven.brackley@havant.gov.uk

For further information about Street Naming & Numbering and fees go to our web page at:
<https://www.havant.gov.uk/street-names-and-numbers>

If you are requesting information under the Freedom of Information Act 2000, Environmental Information Regulations 2000 or Data Protection Act 1998, please re-direct your e-mail to customer.services@havant.gov.uk. Any statutory time frame for a response will not commence until the request is received by the above alternative contact.

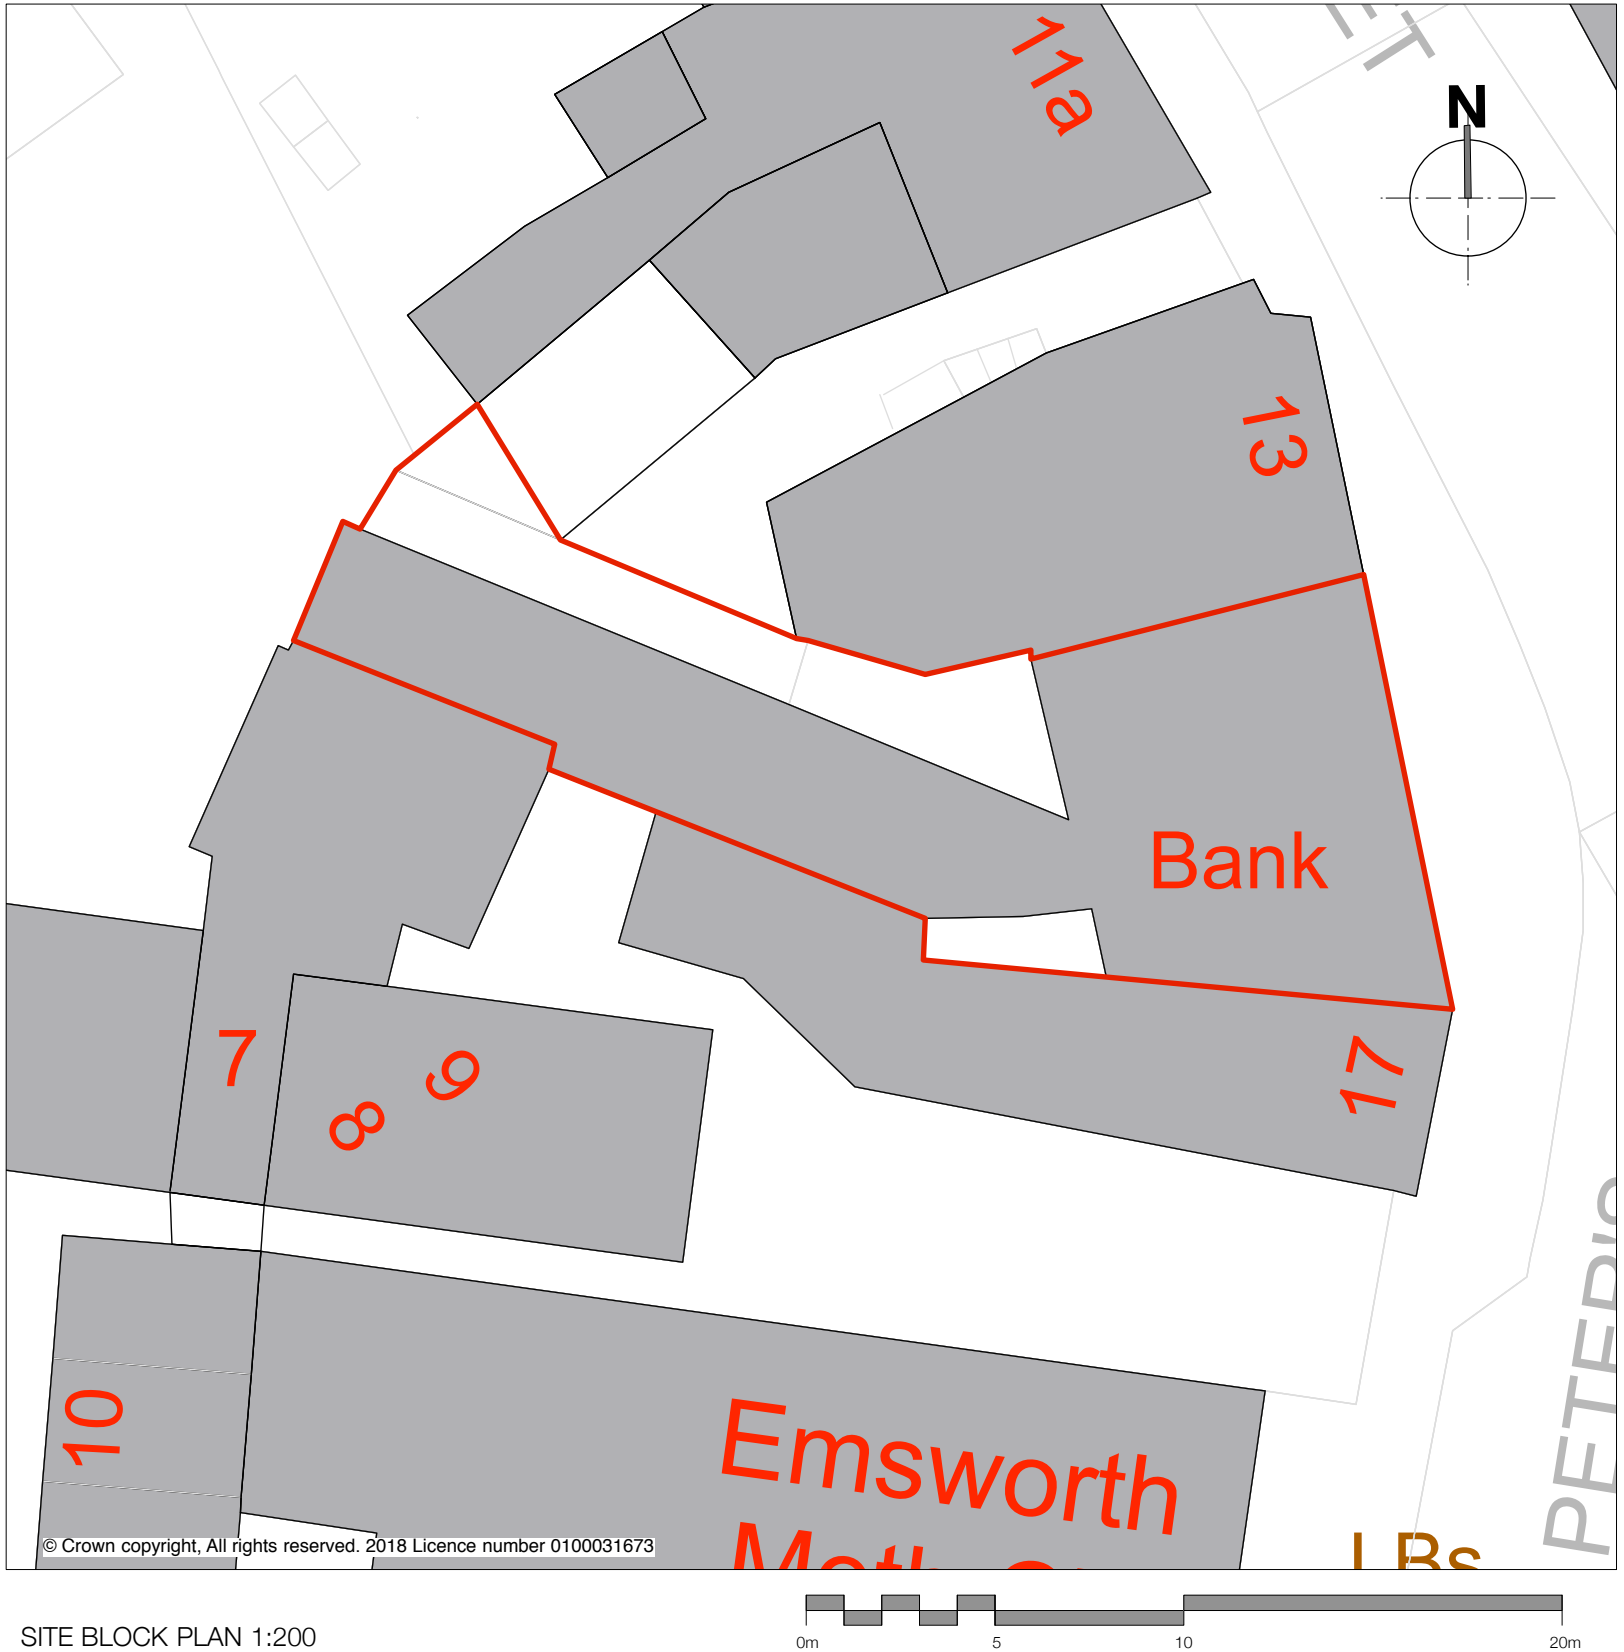

DO NOT SCALE FROM THIS DRAWING.
Scaling only for Local Authority purposes. Dimensions to be checked on site. All dimensions are in millimetres unless stated. Report all discrepancies.

This drawing and information displayed is the confidential property of The Goddard Partnership Limited and shall not be copied or used for any purpose without the written consent of the company.

© The Goddard Partnership Limited. All Rights Reserved

Revisions:

The Goddard Partnership

Historic Buildings and Architectural Design Consultants




The Old Fire Station
Upper Basingwell Street
Bishop's Waltham
Hampshire
SO32 1PF

t: 01489 890629

e: office@thegoddardpartnership.com

w: www.thegoddardpartnership.com

Client	Winnicott Property Holdings Ltd
Project	15 High Street, Emsworth
Drawing	Location & Block Plan
Scale	1:1250/ 1:200 @ A3
Date	MAY 2018
Drawing No.	1067/2/001
Revision	P2

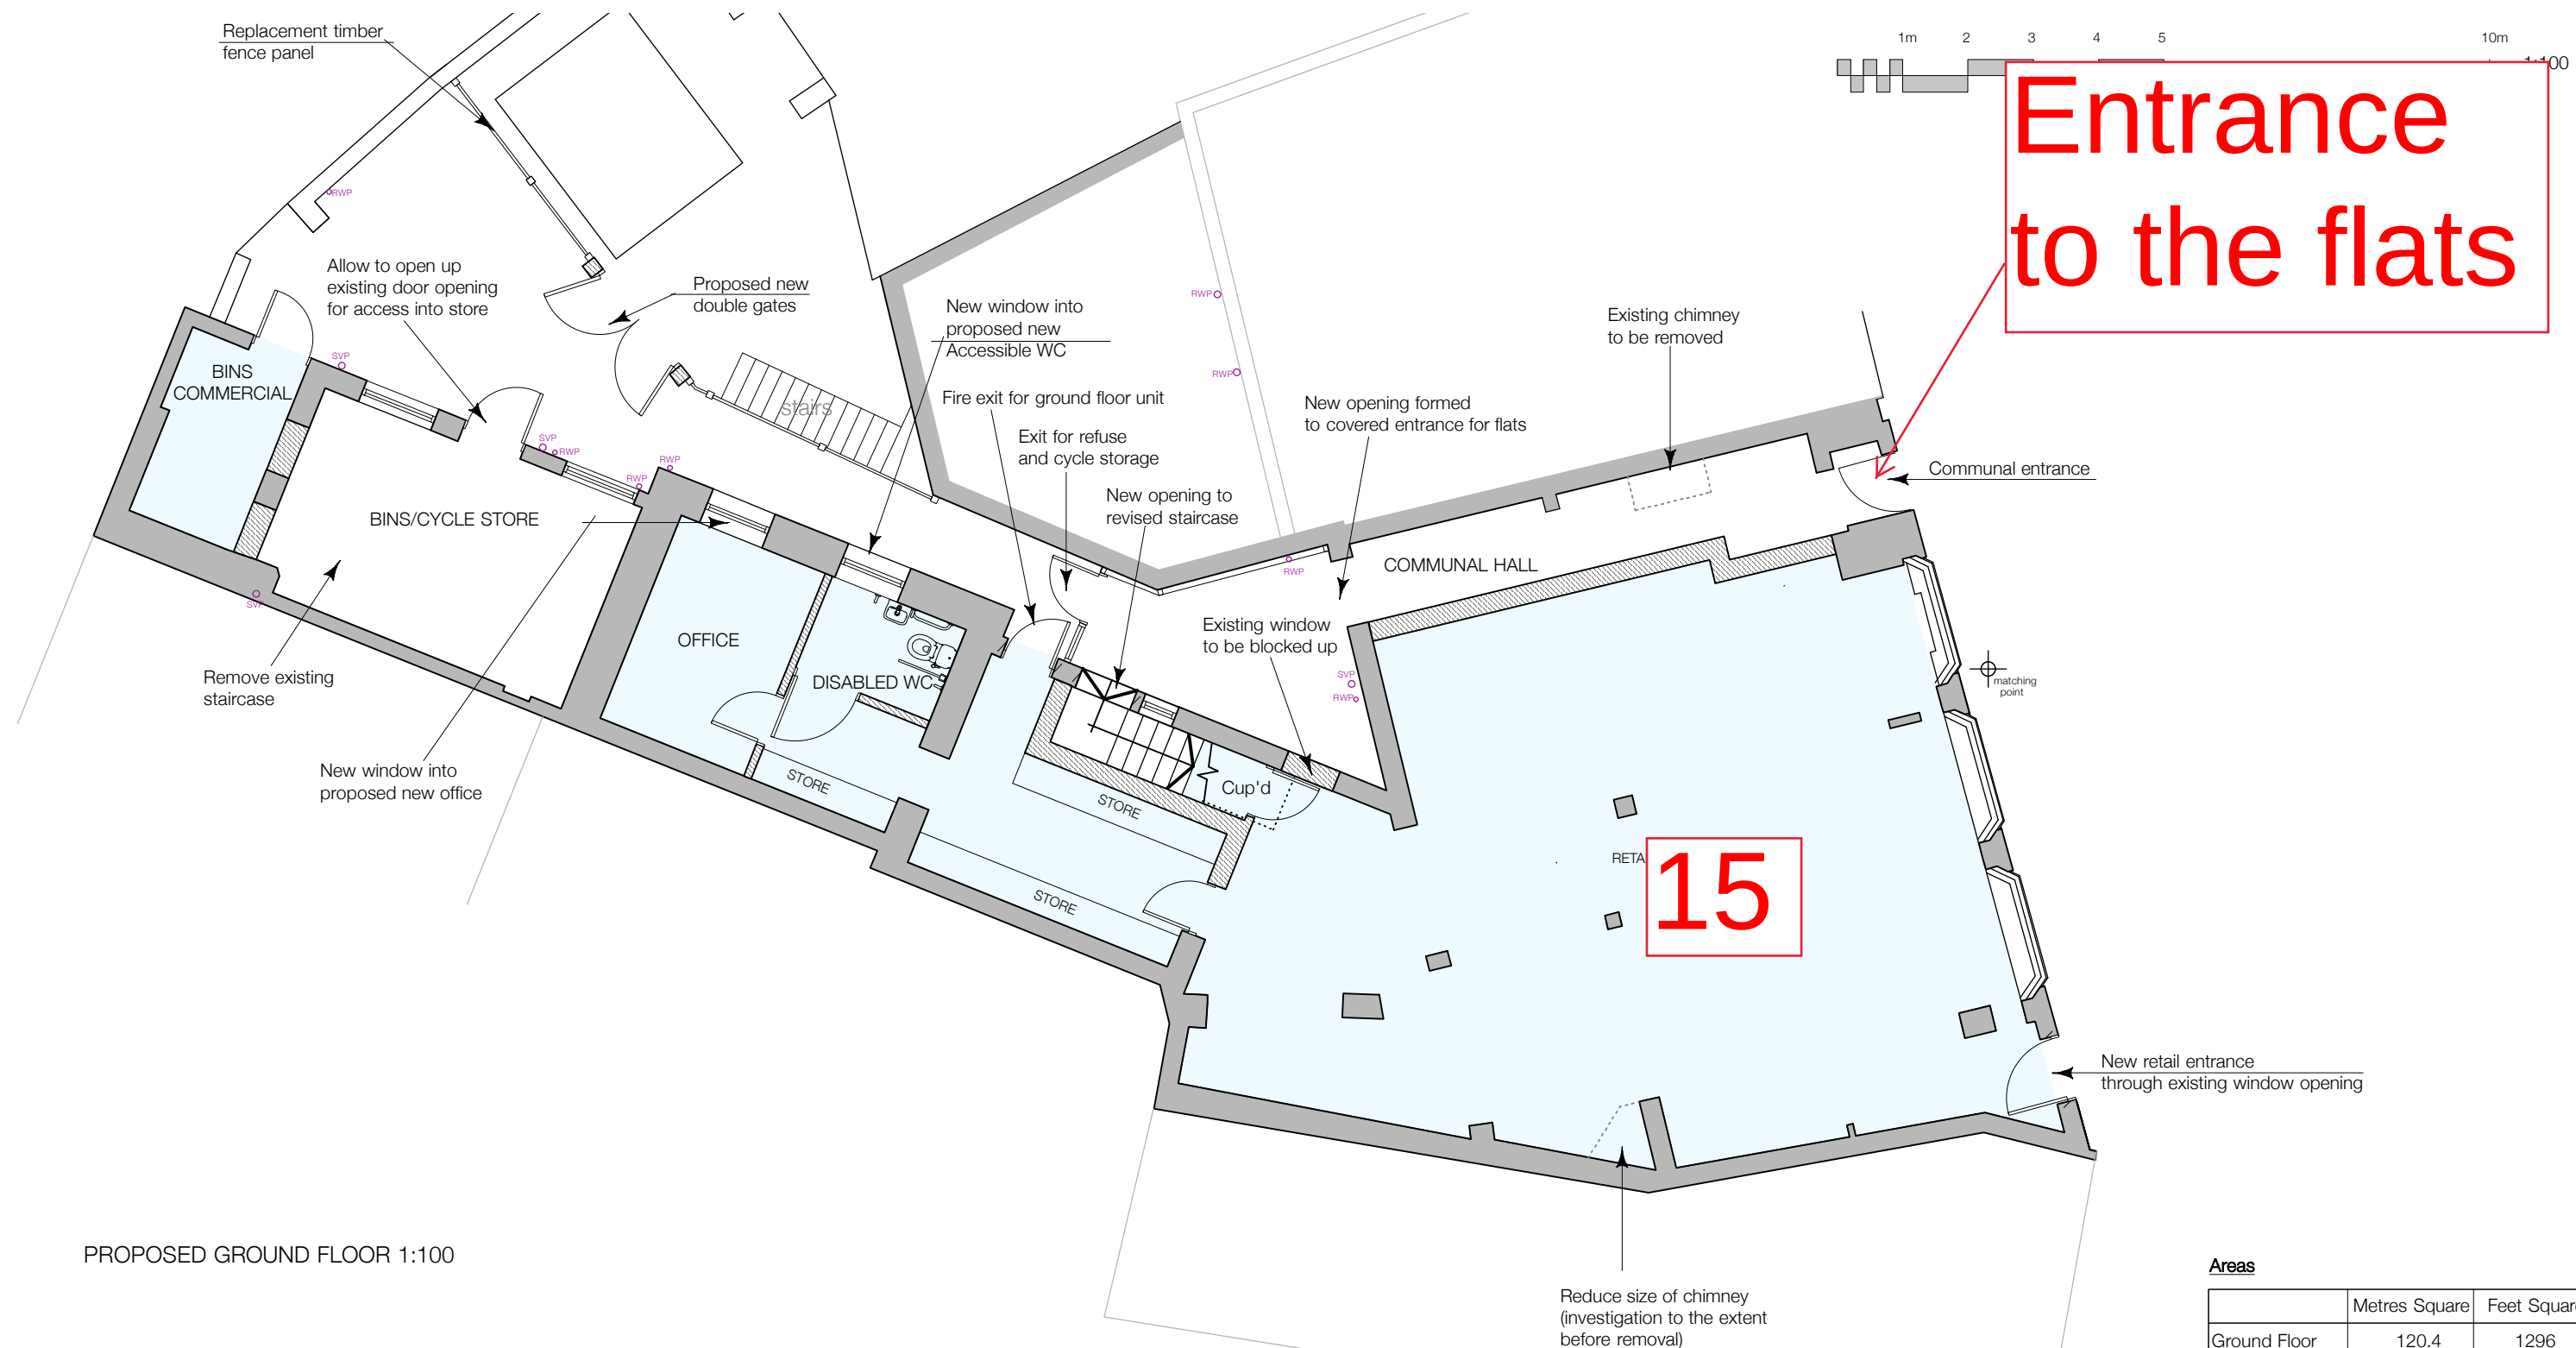

PROPOSED GROUND FLOOR 1:100

Areas		
	Metres Square	Feet Square
Ground Floor	120.4	1296
Bins Commercial	5.5	59

DO NOT SCALE FROM THIS DRAWING.
Scaling only for Local Authority purposes. Dimensions to be checked on site. All dimensions are in millimetres unless stated. Report all discrepancies.

This drawing and information displayed is the confidential property of The Goddard Partnership LLP and shall not be copied or used for any purpose without the written consent of the company.

© The Goddard Partnership LLP. All Rights Reserved

Revisions:
P1 - Issue for Planning 30.05.18

The Goddard Partnership


g

Historic Buildings Design and Conservation Consultants

The Old Fire Station
Upper Basingwell Street
Bishop's Waltham
Hampshire
SO32 1PF

t: 01489 890629
e: office@thegoddardpartnership.com
w: www.thegoddardpartnership.com

Client	Mr Paul Winnicott
Project	Natwest Bank, Emsworth
Drawing	Proposed Ground Plan
Scale	1:100 @ A3
Date	MAY 2018
Drawing No.	1067/2/15
Revision	P1

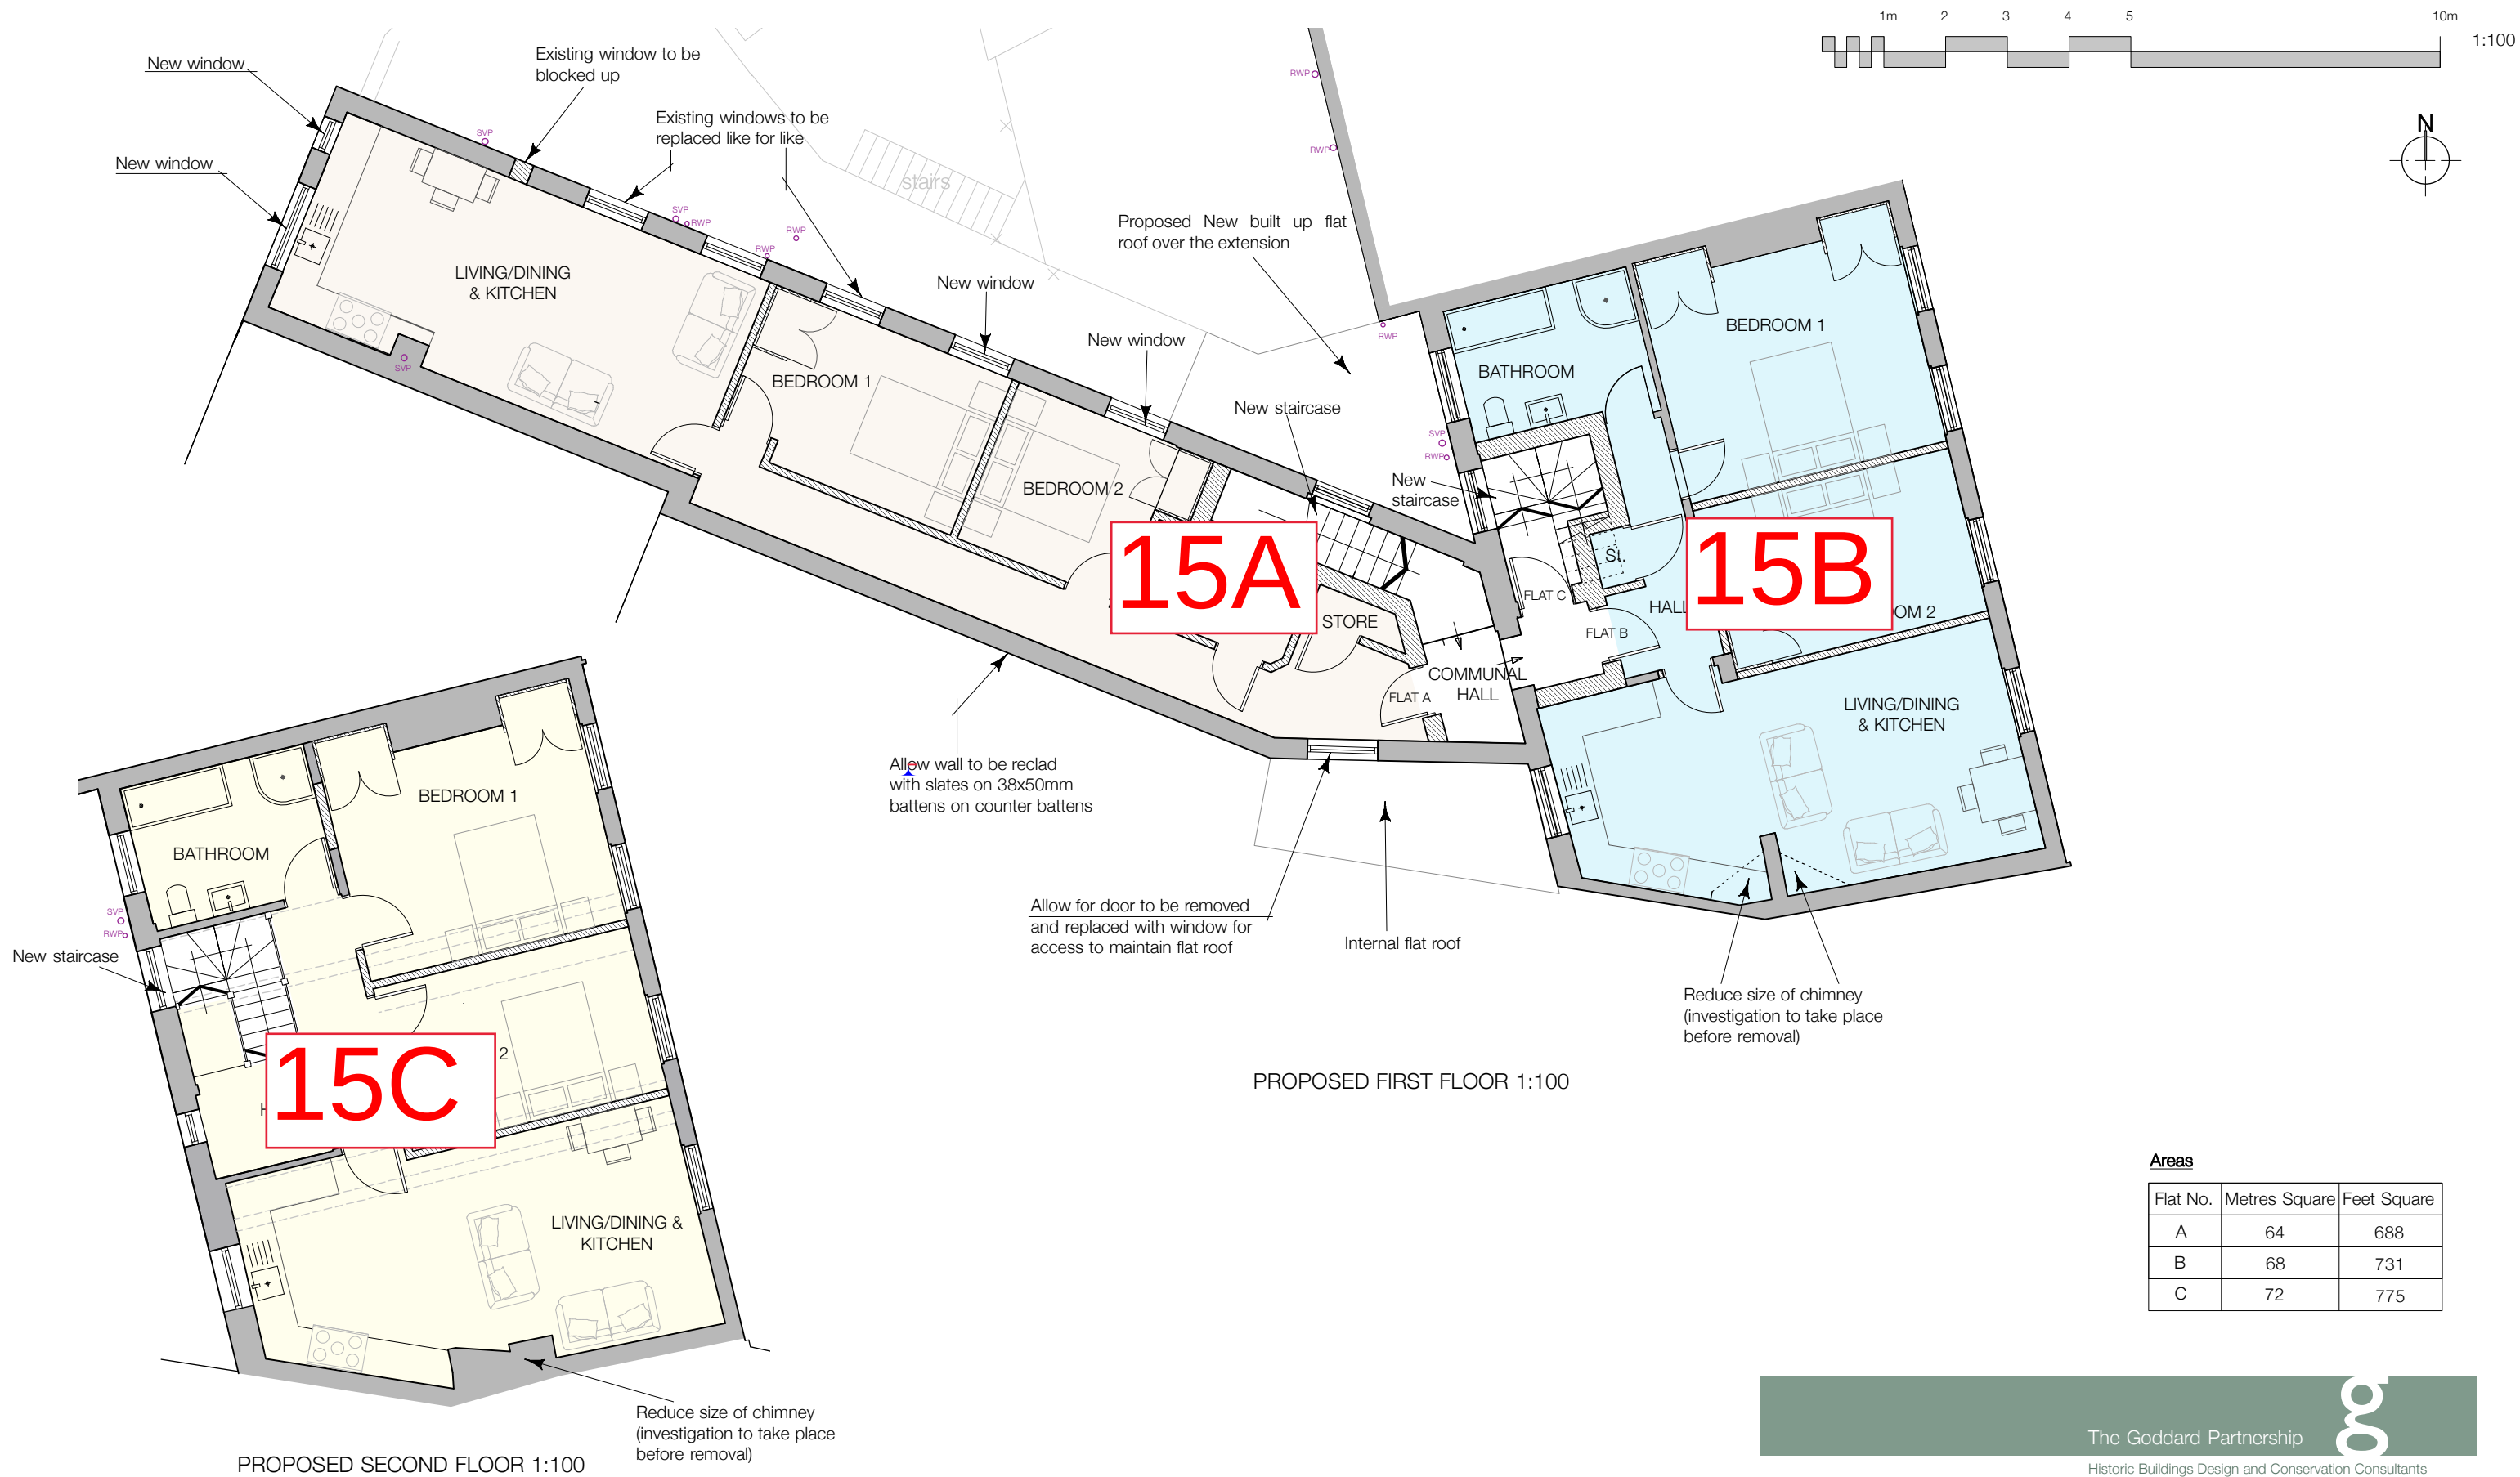

Areas

Flat No.	Metres Square	Feet Square
A	64	688
B	68	731
C	72	775

DO NOT SCALE FROM THIS DRAWING.
Scaling only for Local Authority purposes. Dimensions to be checked on site. All dimensions are in millimetres unless stated. Report all discrepancies.

This drawing and information displayed is the confidential property of The Goddard Partnership LLP and shall not be copied or used for any purpose without the written consent of the company.

© The Goddard Partnership LLP. All Rights Reserved

Revisions:
P1 - Issue for Planning 30.05.18

The Goddard Partnership
Historic Buildings Design and Conservation Consultants

The Old Fire Station
Upper Basingwell Street
Bishop's Waltham
Hampshire
SO32 1PF

t: 01489 890629
e: office@thegoddardpartnership.com
w: www.thegoddardpartnership.com

Client Mr Paul Winnicott
Project Natwest Bank, Emsworth
Drawing Proposed First and Second Floor Plans
Scale 1:100 @ A3
Date MAY 2018
Drawing No. 1067/2/16 **Revision** P1