
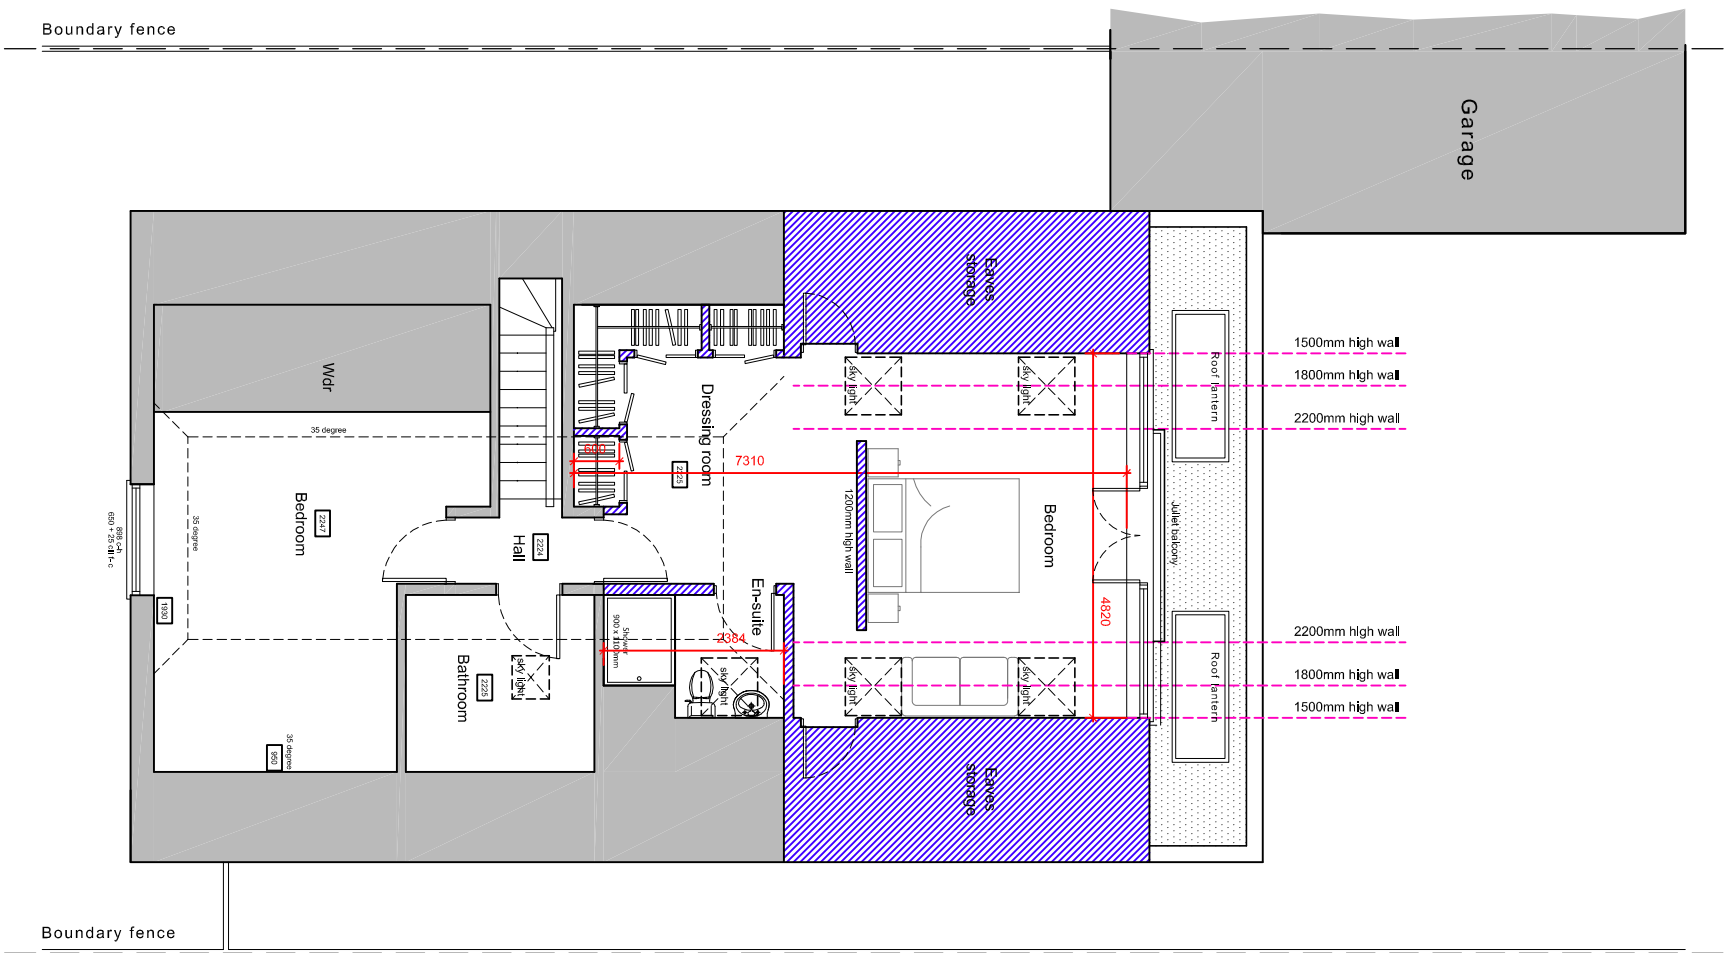


Key to floor plan:

Existing walls

Proposed walls

Proposed steels

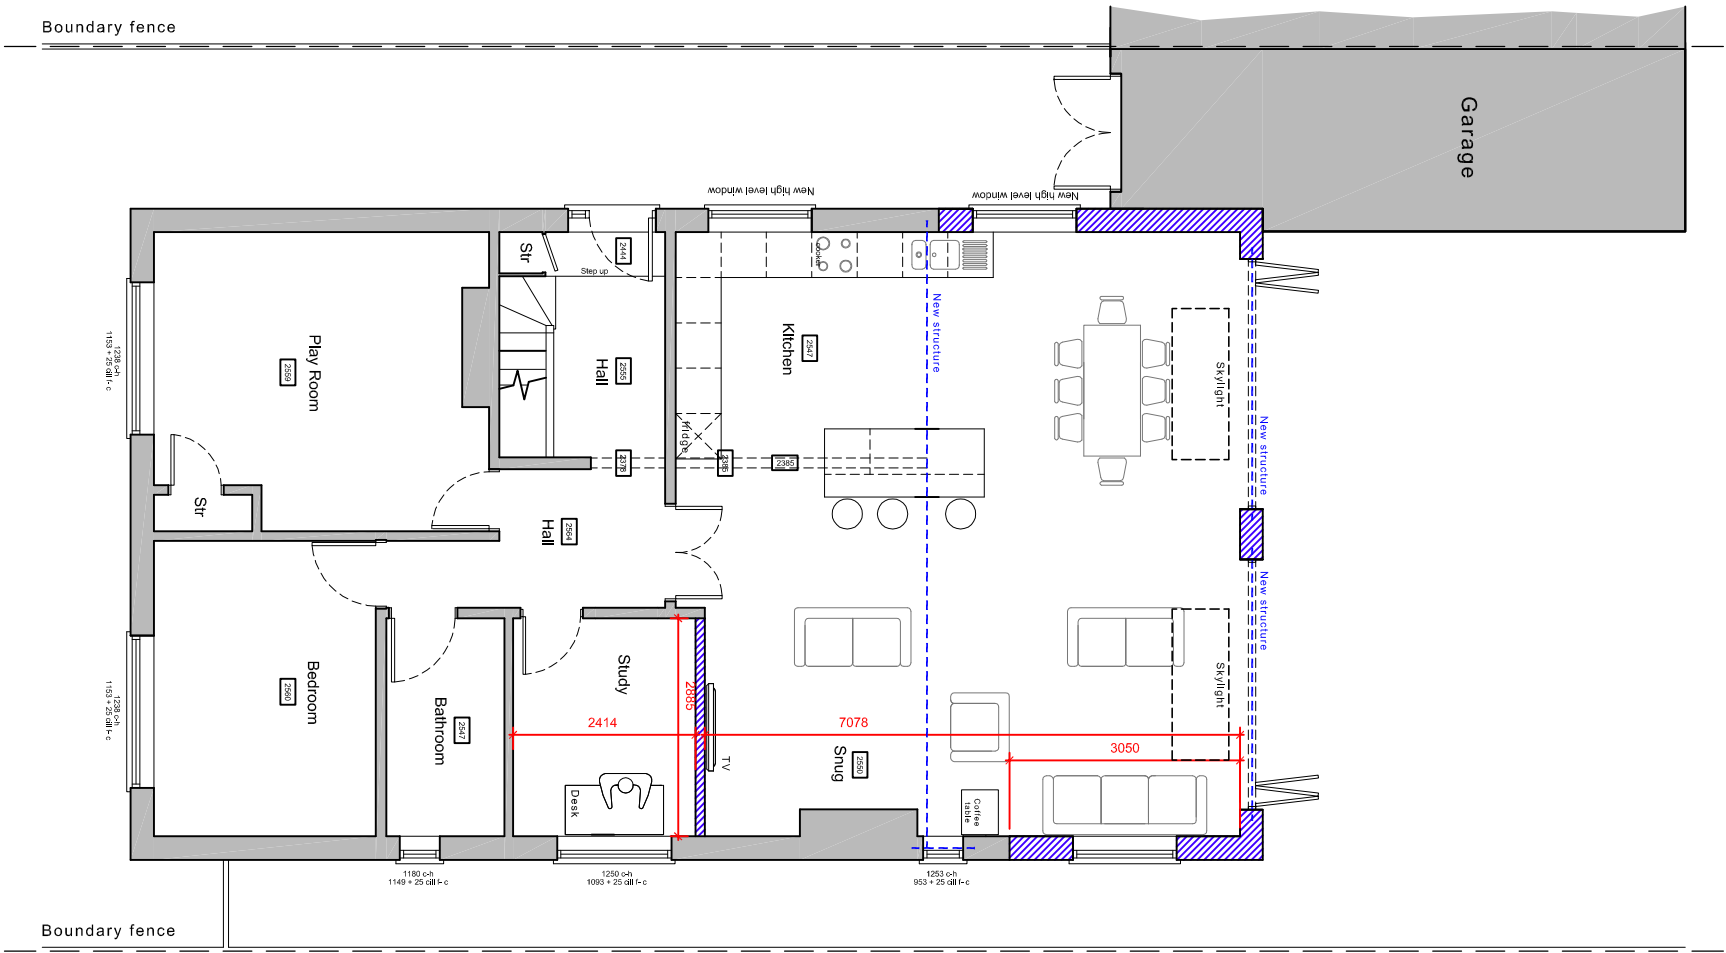

Ground floor plan

Proposed floor plans scale 1:100



First floor plan

For MR & MRS HAMMERSLEY		Title PROPOSED FLOOR PLANS		Office Tel: 01243 933732	
Project PROPOSED EXTENSION AT 6 SELANGOR AVENUE, EMSWORTH, PO10 7LT		Date AUGUST 2020	Drawn JB	Scale 1:100 @ A3	Checked -
Job Number PL-389.20		Drawing Number -03		Revision B	
		Web: www.jb-architecturedesign.com		JB ARCHITECTURE	