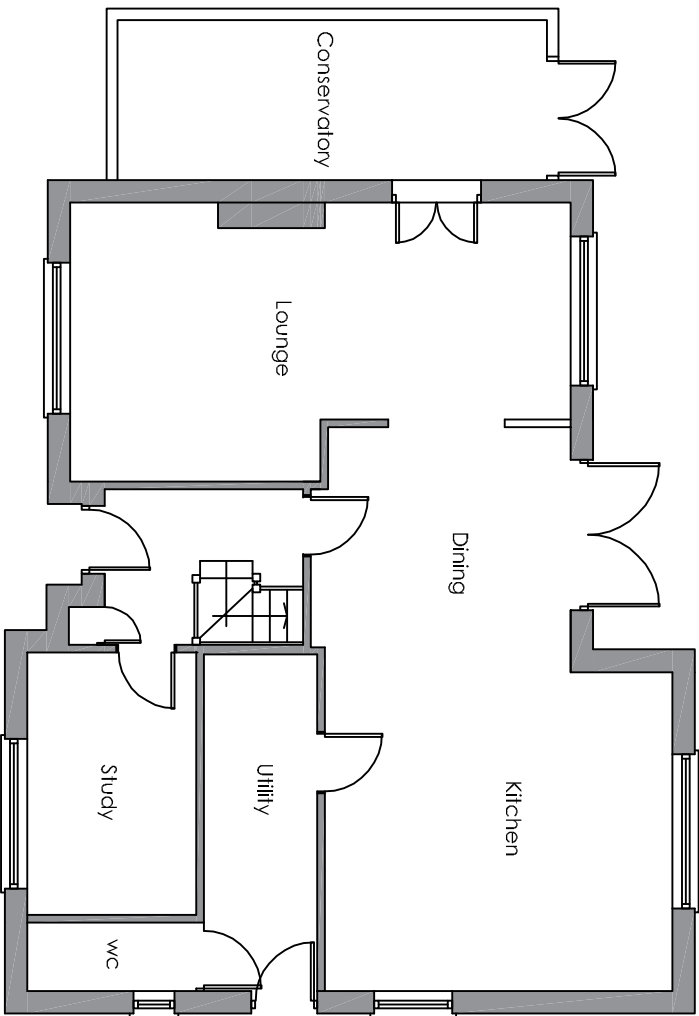
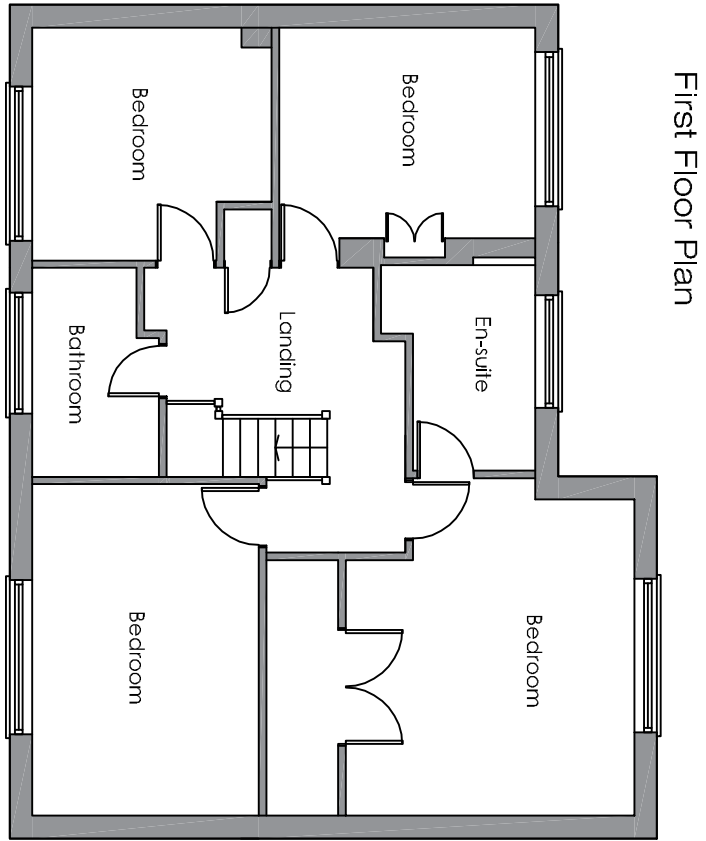
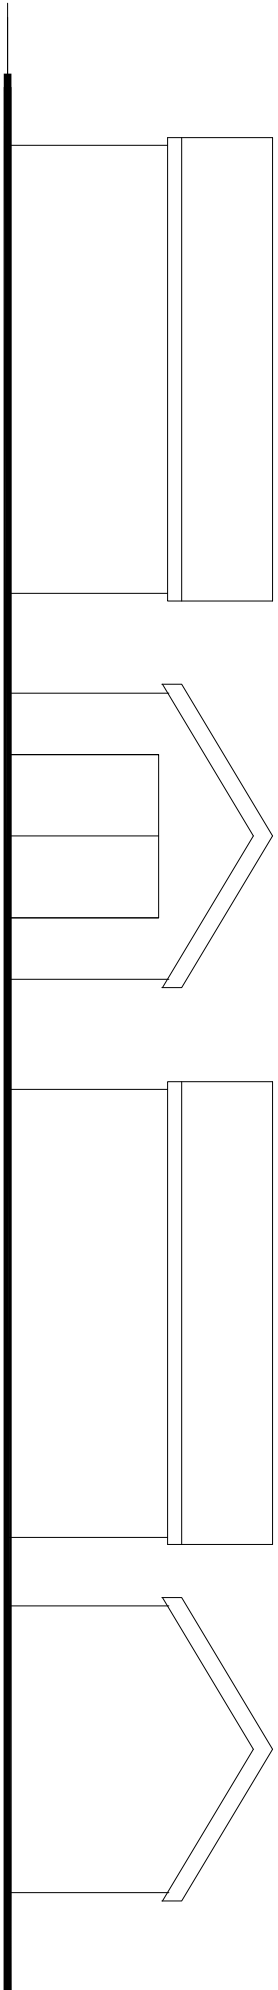
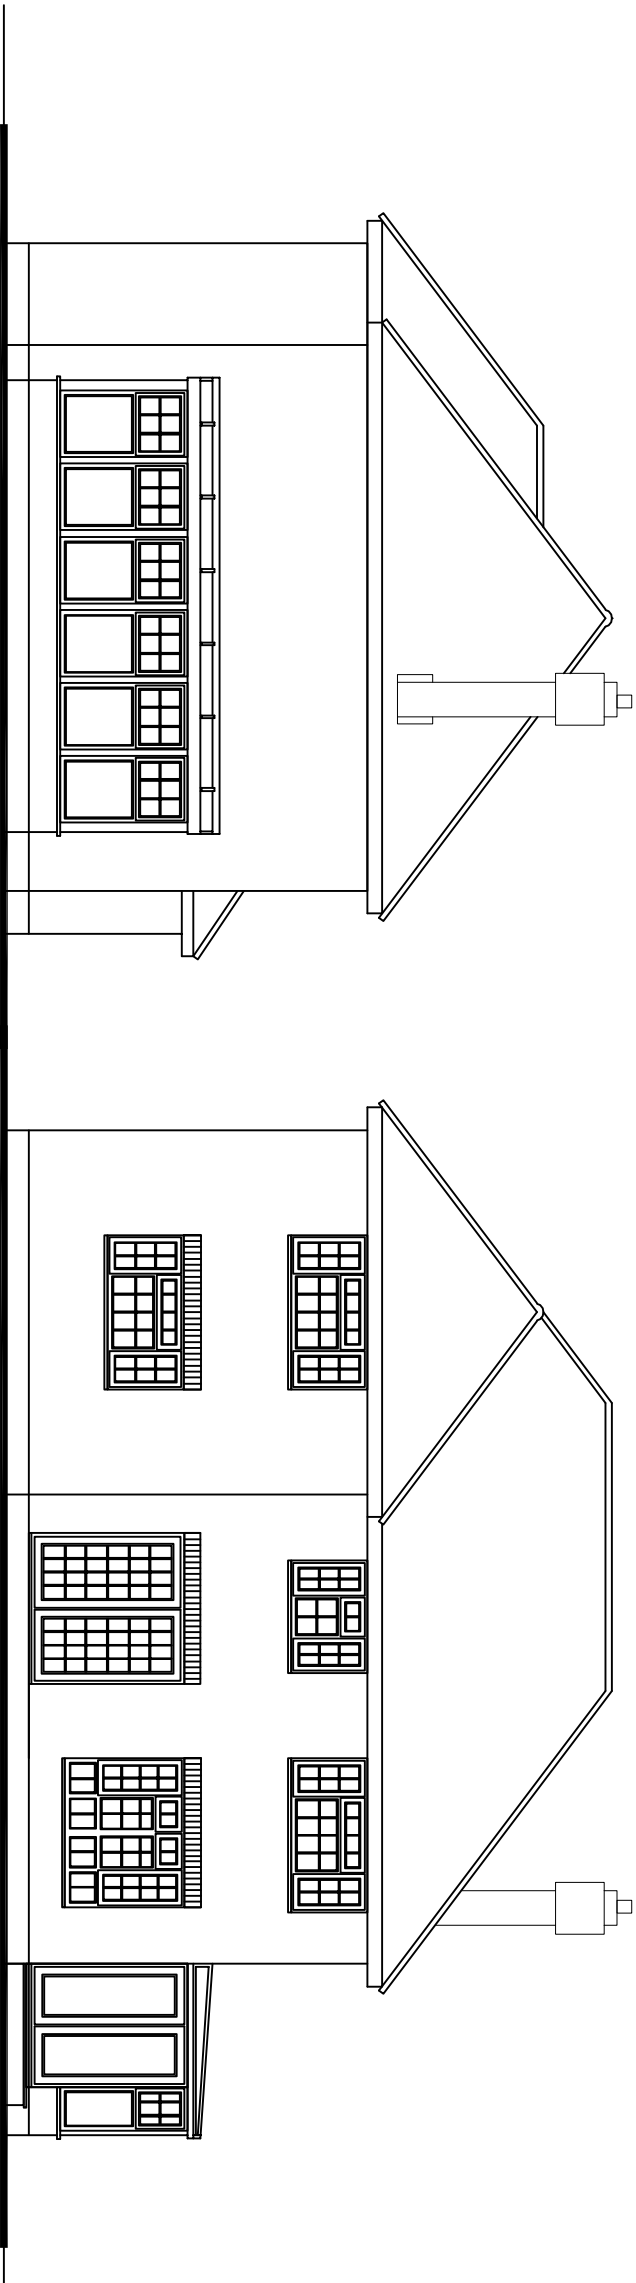
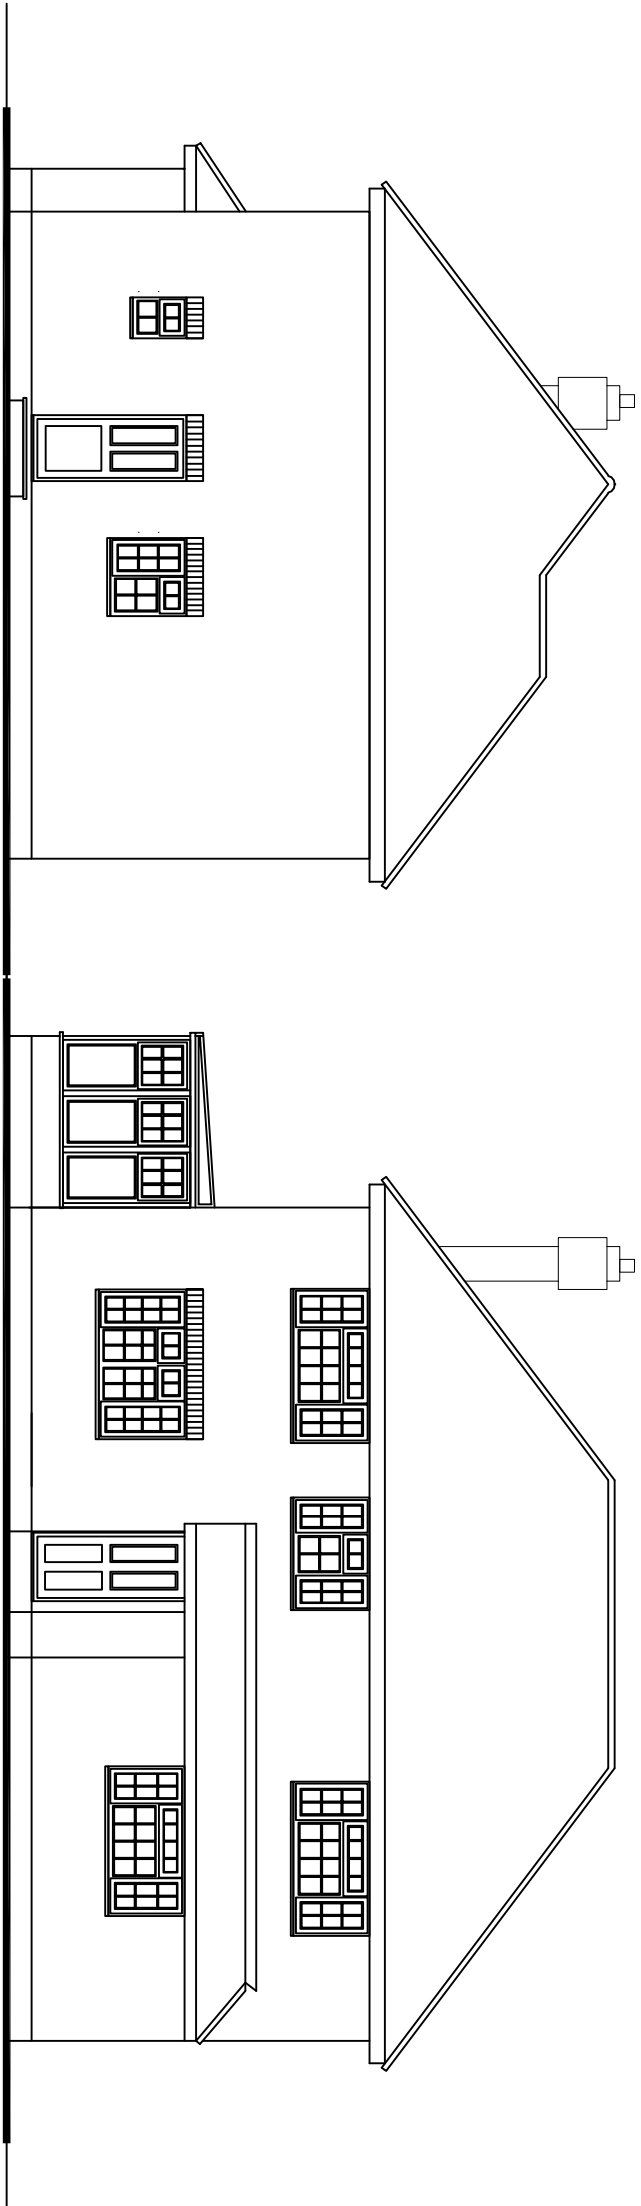


Scale in Metres
0 1 2 3 4 5 for 1:100

REVISION:	Drawing Title: Existing Floor Plans, Elevations										Project: 1 Plant Farm Cottages										Drawn By CRF				Date 20/07/20				SHEET SIZE A2				Approved By				Date				Chris Flint Associates Ltd CHARTERED SURVEYORS - PROJECT MANAGERS DEVELOPMENT CONSULTANTS 2 Emerald Close Watlingtonville Hants PO7 8NZ tel: 023 92 432484 fax: 023 92 358554 Email: chrisflintassociates@gmail.com
																					Drawing No.				BS				Revision:				Scale:				1/100				
																					CFA				FULL				BS												
																					PLANNING																				