


THIS DRAWING MUST NOT BE SCALED.
PRIOR TO THE COMMENCEMENT OF ANY WORKS, THE BUILDER
IS TO CHECK AND/OR DETERMINE ALL CONSTRUCTION DETAILS,
INCLUDING CHECKING EXISTING SITE LEVELS AND DIMENSIONS.
THE DRAWING IS TO BE READ IN CONJUNCTION WITH ALL OTHER
PROJECT DRAWINGS, CONSTRUCTION NOTES AND/OR PROJECT
SPECIFICATION. ALL DISCREPANCIES SHOULD BE REPORTED
IMMEDIATELY.


Rev.	Date	Details	Drawn
B	11.12.19	Infill option with Dressing Room, flat roof and lantern over.	RL
C	01.09.20	Revised layout as client request	MB

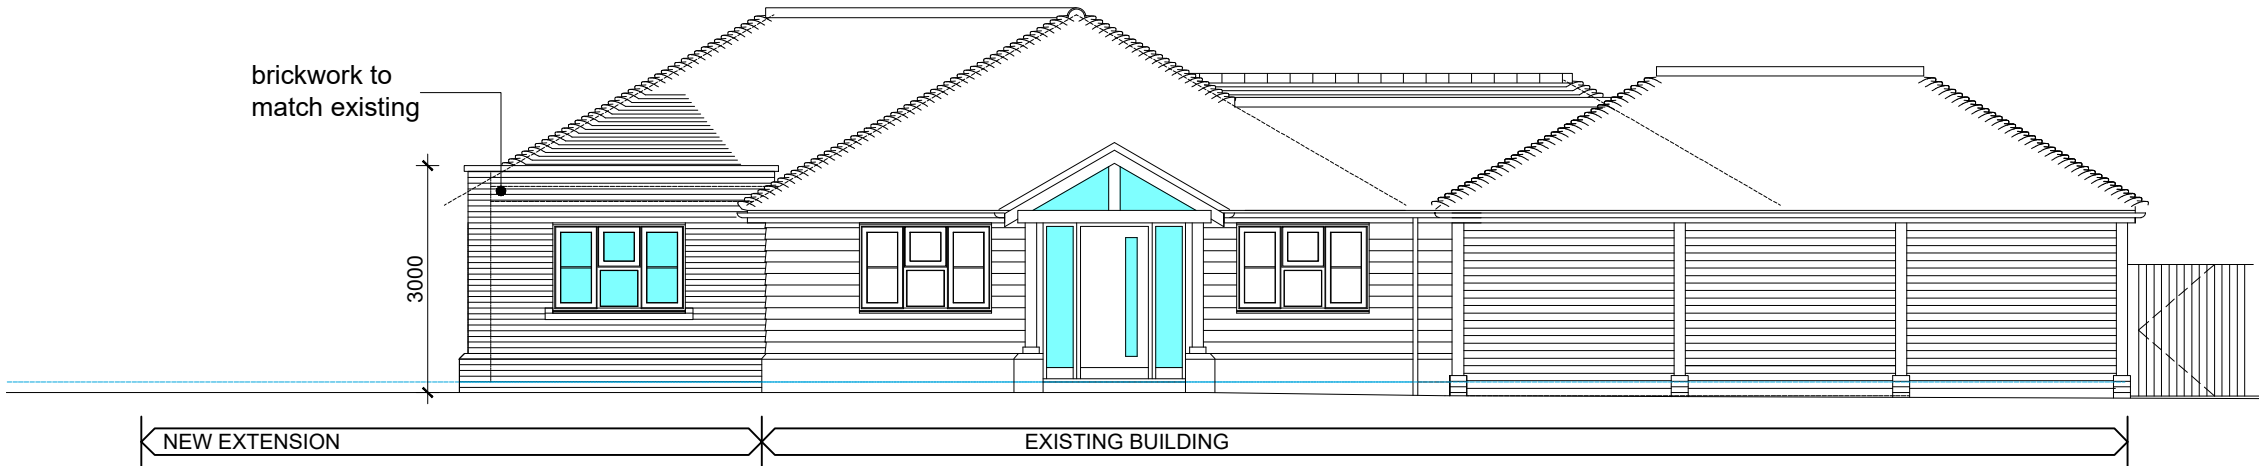


PROPOSED SOUTH EAST ELEVATION @ 1:100



PROPOSED NORTH EAST ELEVATION @ 1:100

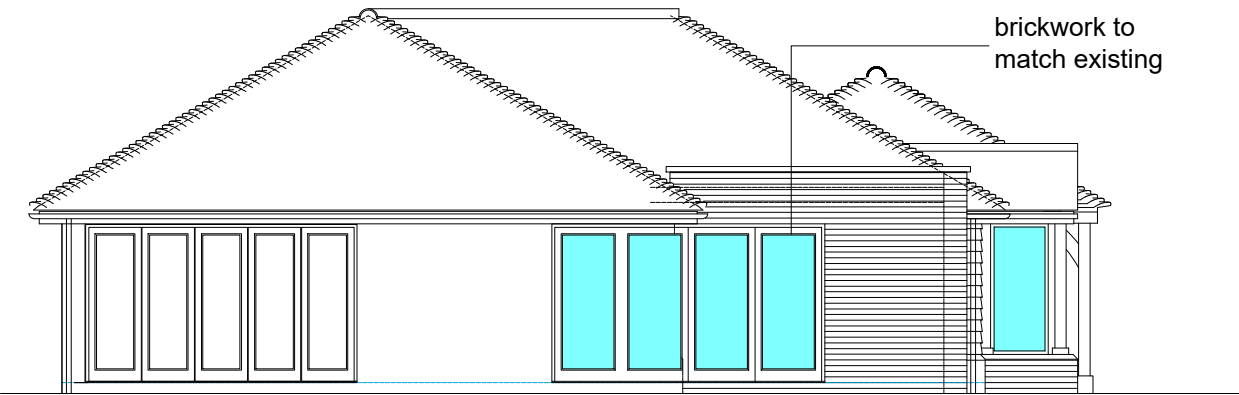

PROPOSED SOUTH WEST ELEVATION @ 1:100

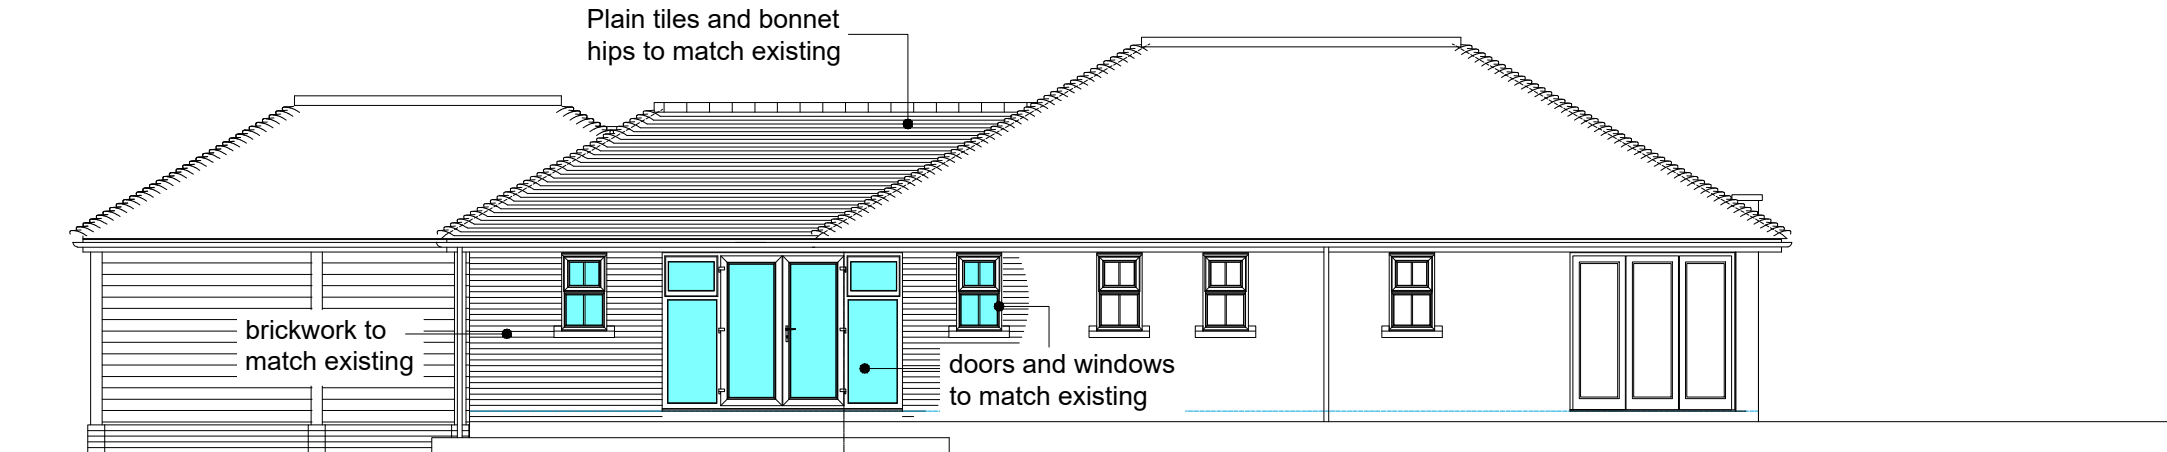

PROPOSED NORTH WEST ELEVATION @ 1:100



1:100 Scale Bar

Client:
Mr & Mrs Mount

Site Address:
3 Treetops Drive
Cowplain
Waterlooville
Hampshire

Description:
Proposed Elevations

Drawing Number: 19-026/P/007 C

Status: **PLANNING**

Scale: 1:100 @ A3

Date: SEP 19

Drawn: MJB/RL

Checked:

AutoCAD Reference:

BlueSky
CAD
Architectural Consultants
FERNEBERGA HOUSE
ALEXANDRA ROAD
FARNBOROUGH
HAMPSHIRE, GU14 6DQ
t: 01252 757285

THIS DRAWING IS THE COPYRIGHT OF BLUE SKY CAD LTD
AND MUST NOT BE USED IN CONJUNCTION WITH ANY
OTHER PROJECT WITHOUT WRITTEN CONSENT