



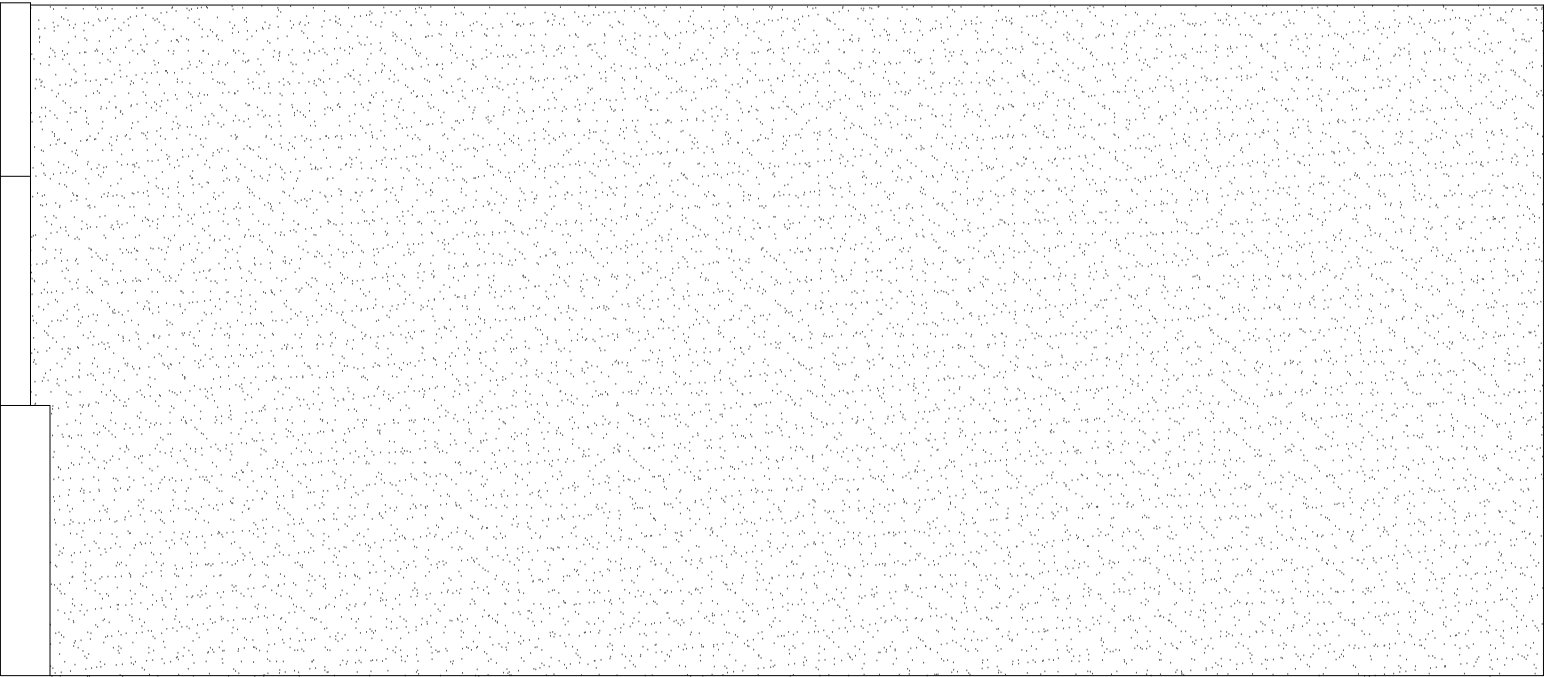

Existing Roof Plan

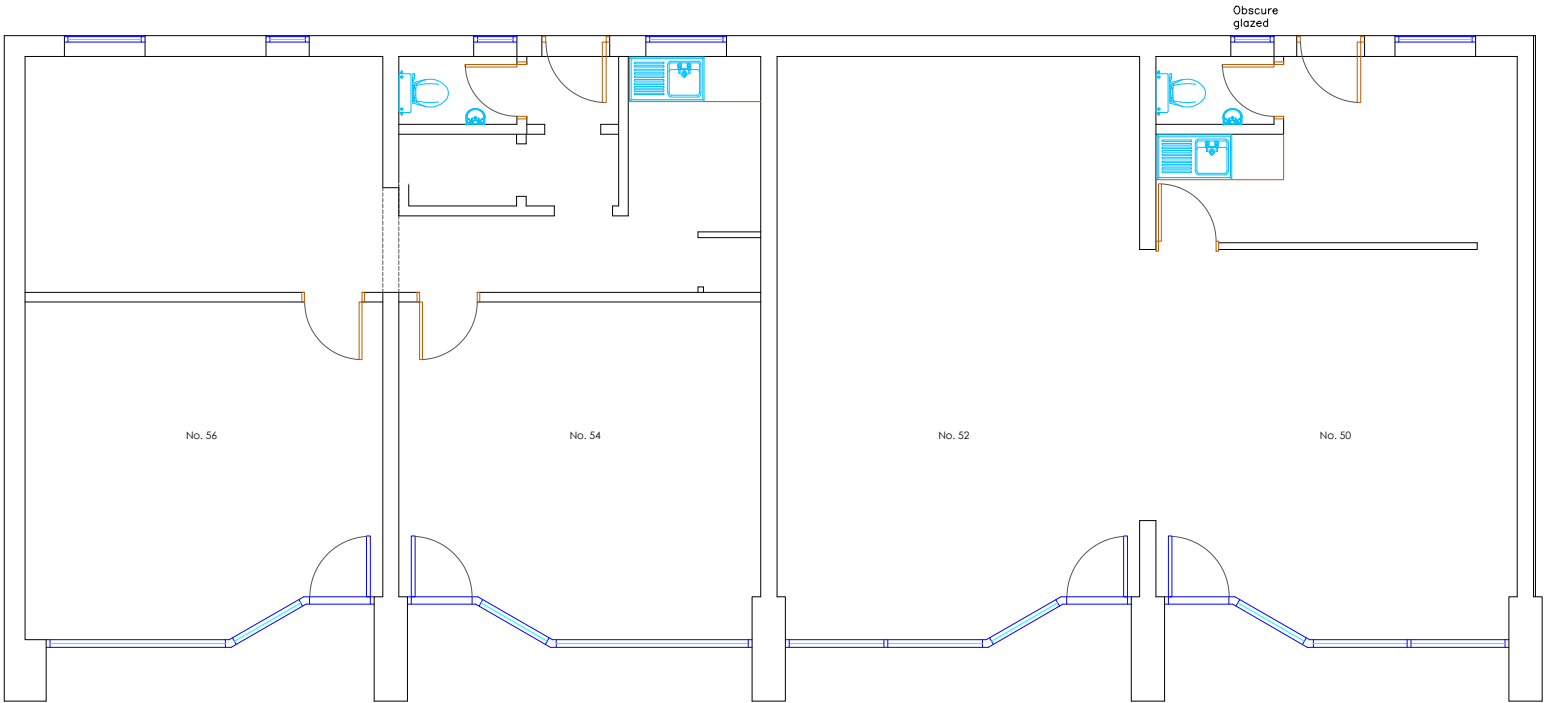

Existing Ground Floor Plans

Copyright is reserved by GBS Designs and is issued on the condition that it is not copied or disclosed by or to any unauthorised persons without prior consent in writing from GBS Designs. All dimensions to be checked on site All structural elements to be specified by a suitably qualified structural engineer.	REV	DESCRIPTION	DRAWN	DATE	Scale Bar 012345	Drawing Ref	Drawing Title	
	-	Initial design	GBS	19.11.18		50-56CREEKRD 01		
						Scale at A1		
						1:50		
						Scale at A3	50 to 56 Creek Road Hayling Island Hampshire PO11 9DQ	
						Date		
						19 NOV 2018		
						Drawn by		
						GBS		



CAD - ARCHITECTURE - DESIGN

6 Shillinglee Waterloooville
Hampshire PO7 5RW

Tel 023 9225 8315
www.gbs-designs.co.uk