




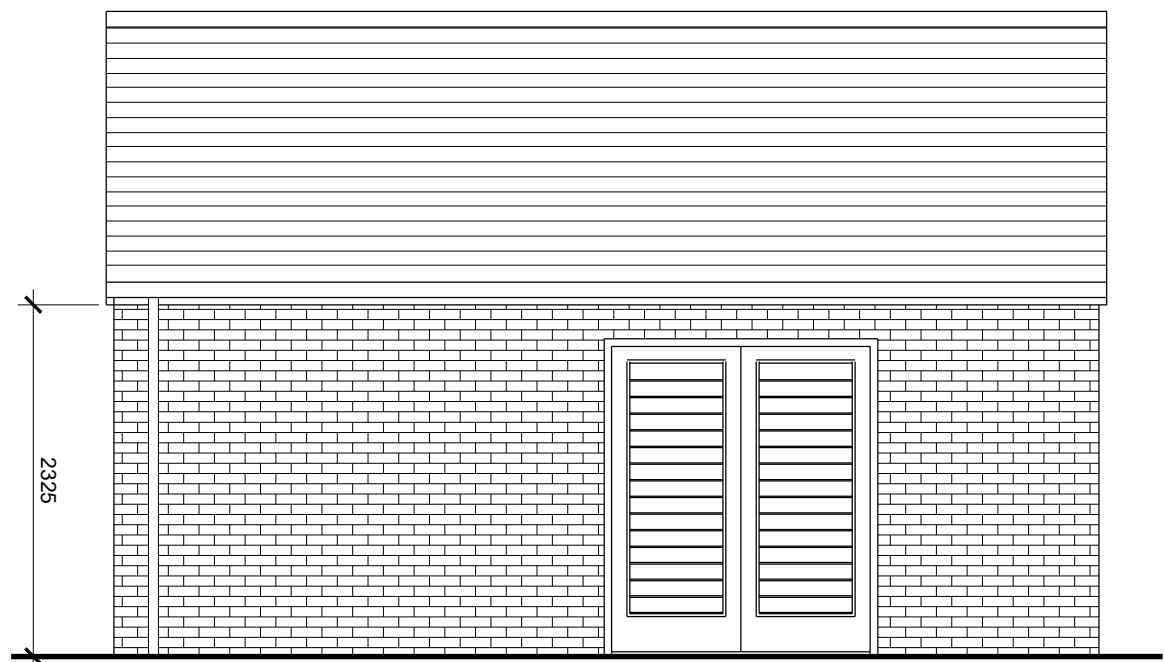


REFUSE STORE : ELEVATION A

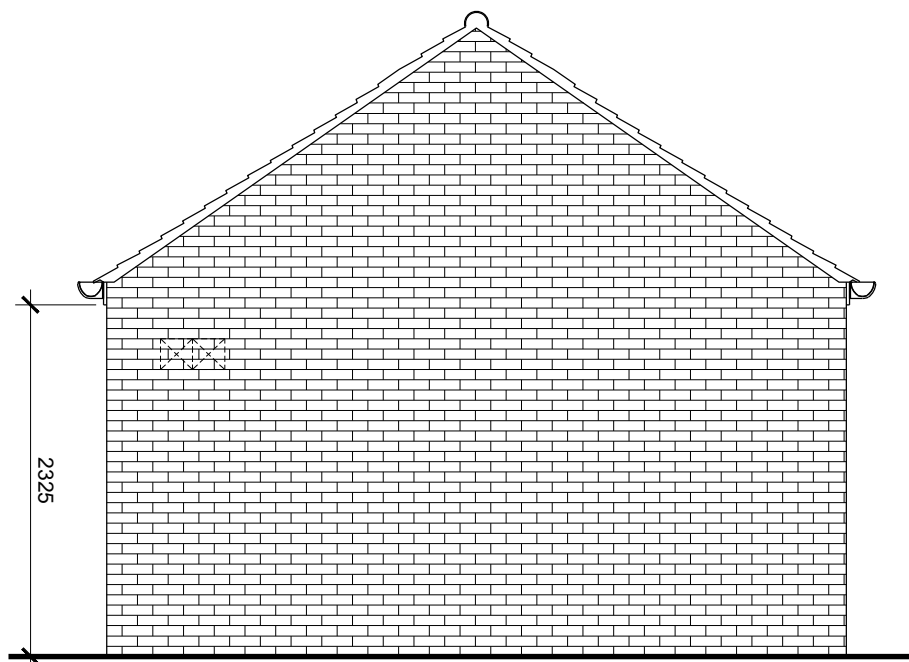

REFUSE STORE : ELEVATION B

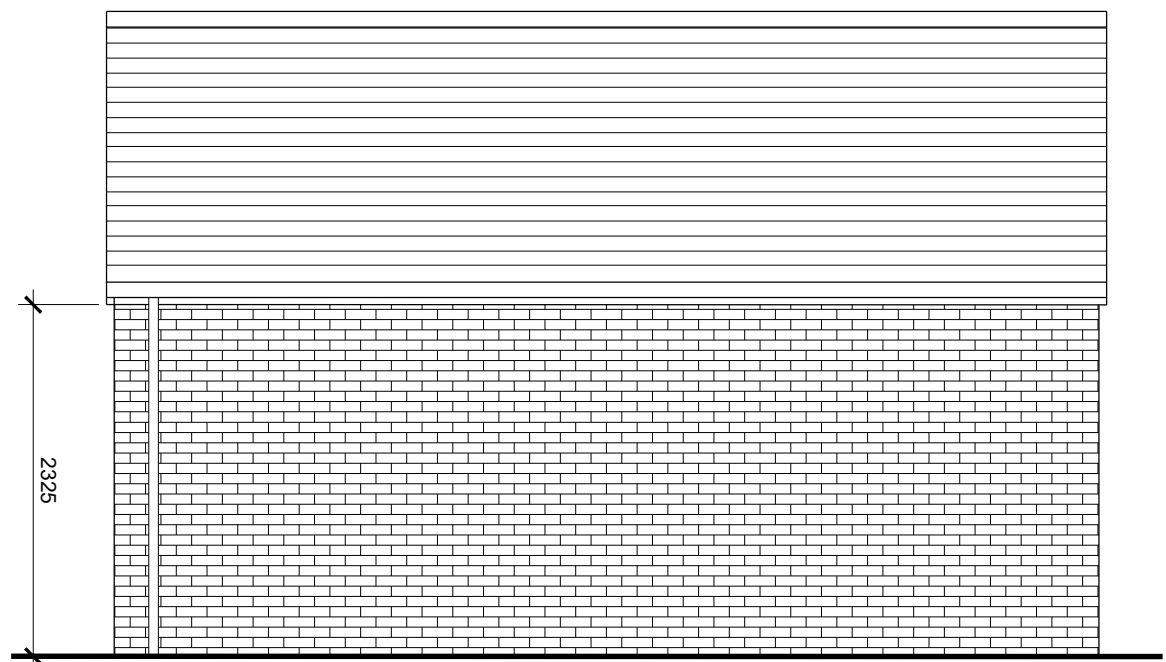

REFUSE STORE : ELEVATION C

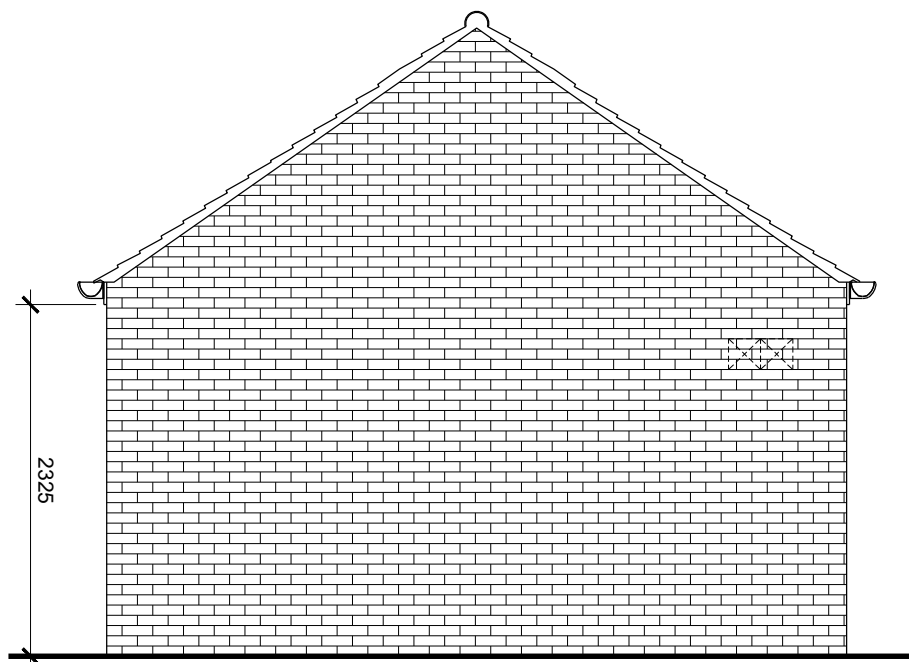

REFUSE STORE : ELEVATION D

Notes:
This drawing is to be read in conjunction with all other relevant architectural drawings.
Drawing not to be scaled, use figured dimensions only. All dimensions to be checked on site by the contractor prior to the commencement of any work or specialist production drawing. Any discrepancies to be notified to Hay Associates and further instructions obtained before work is commenced.
Copyright © Hay Associates Limited

0


1

2

3

4


5

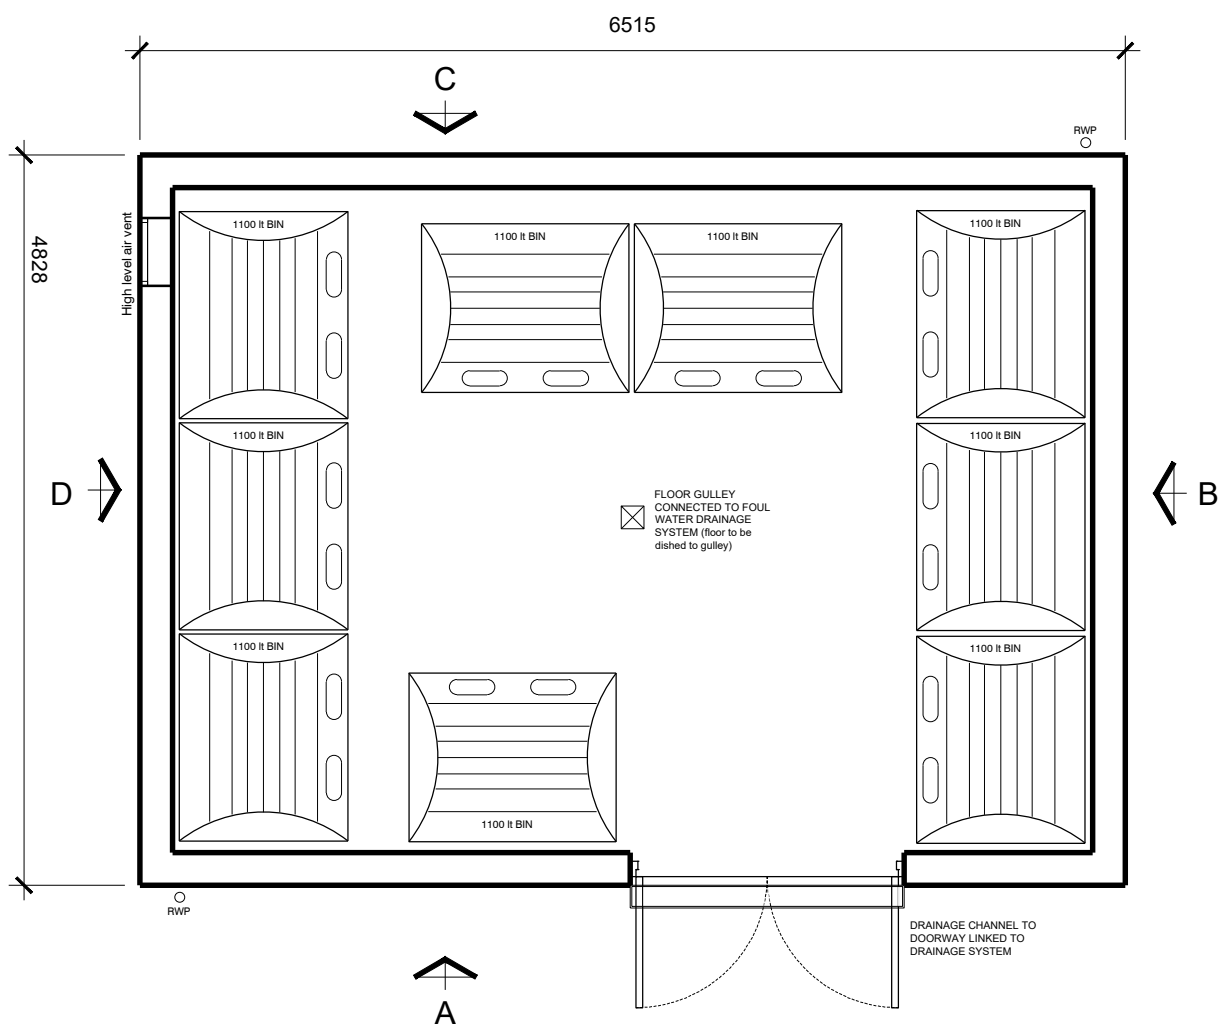


REFUSE STORE : PLAN

1:50
for location of refuse store refer to site plan drawing H213/S73-08


- MATERIALS SCHEDULE**
- EXTERNAL WALL**
- FACING BRICKWORK
- ROOF**
- MARLEY MODERN INTERLOCKING PITCHED ROOF TILE
- DOORS**
- UPVC DOORS (louvered)
 - WHITE INTERNALLY - RAL 7016 (ANTHRACITE GREY)
 - SMOOTH FOIL EXTERNALLY SET IN 75mm REVEALS
- FASCIA/ SOFFIT**
- BLACK uPVC
- RAIN WATER GOODS**
- BLACK uPVC

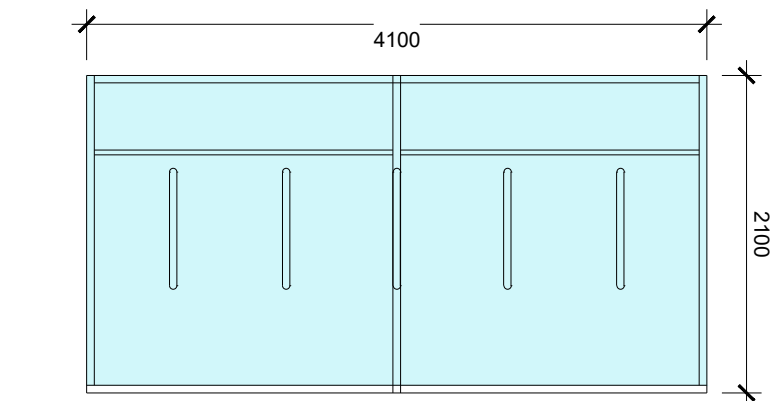

Plan

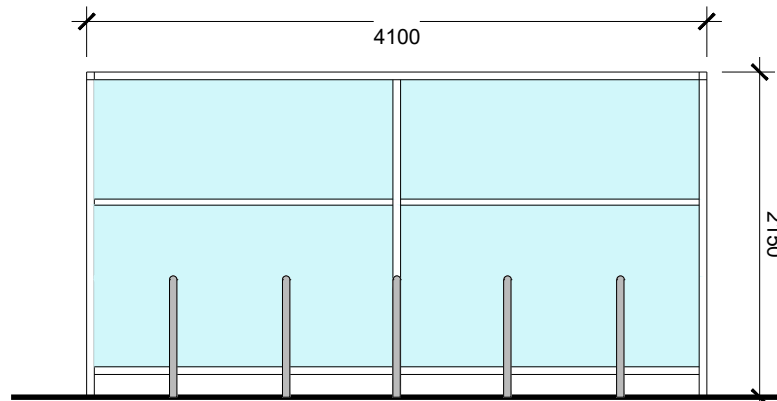

Front Elevation

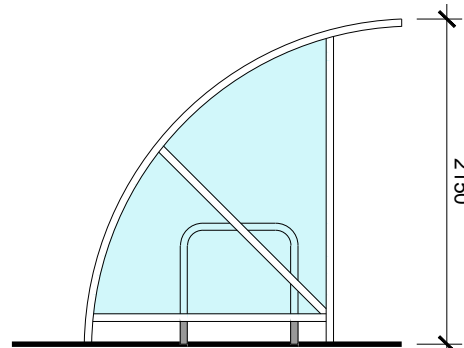

Side Elevation

CYCLE SHELTER DETAIL

1:50
for location of cycle store refer to site plan drawing H213/S96A-08

- NOTES:**
1. HARLYN BIKE SHELTER FROM PREMIER LIMITED code: ECS10
 2. SIZE: 4.1m WIDE x 2.15m HIGH x 2.1m DEEP
 3. FINISH: GALVANISED AND PAINTED WHITE
 4. CAPACITY: 10 CYCLES (5 no. SHEFFIELD CYCLE HOOPS)

A	Planning Issue	26.06.2020
Rev.	Notes:	Date:
ha hay associates limited Client Halebourne Group Project Land at Bedhampton Title CARE HOME - REFUSE AND CYCLE STORE Scale 1:50 @ A1 Date June '20 Drawn by LH Checked by MH Project No. H213 Drawing No. S96A-09 Revision A Status Planning Brookfield Court, Selby Road, Garforth, Leeds, LS25 1NG 0113 880 5500 info@thehayassociates.co.uk www.thehayassociates.co.uk		