


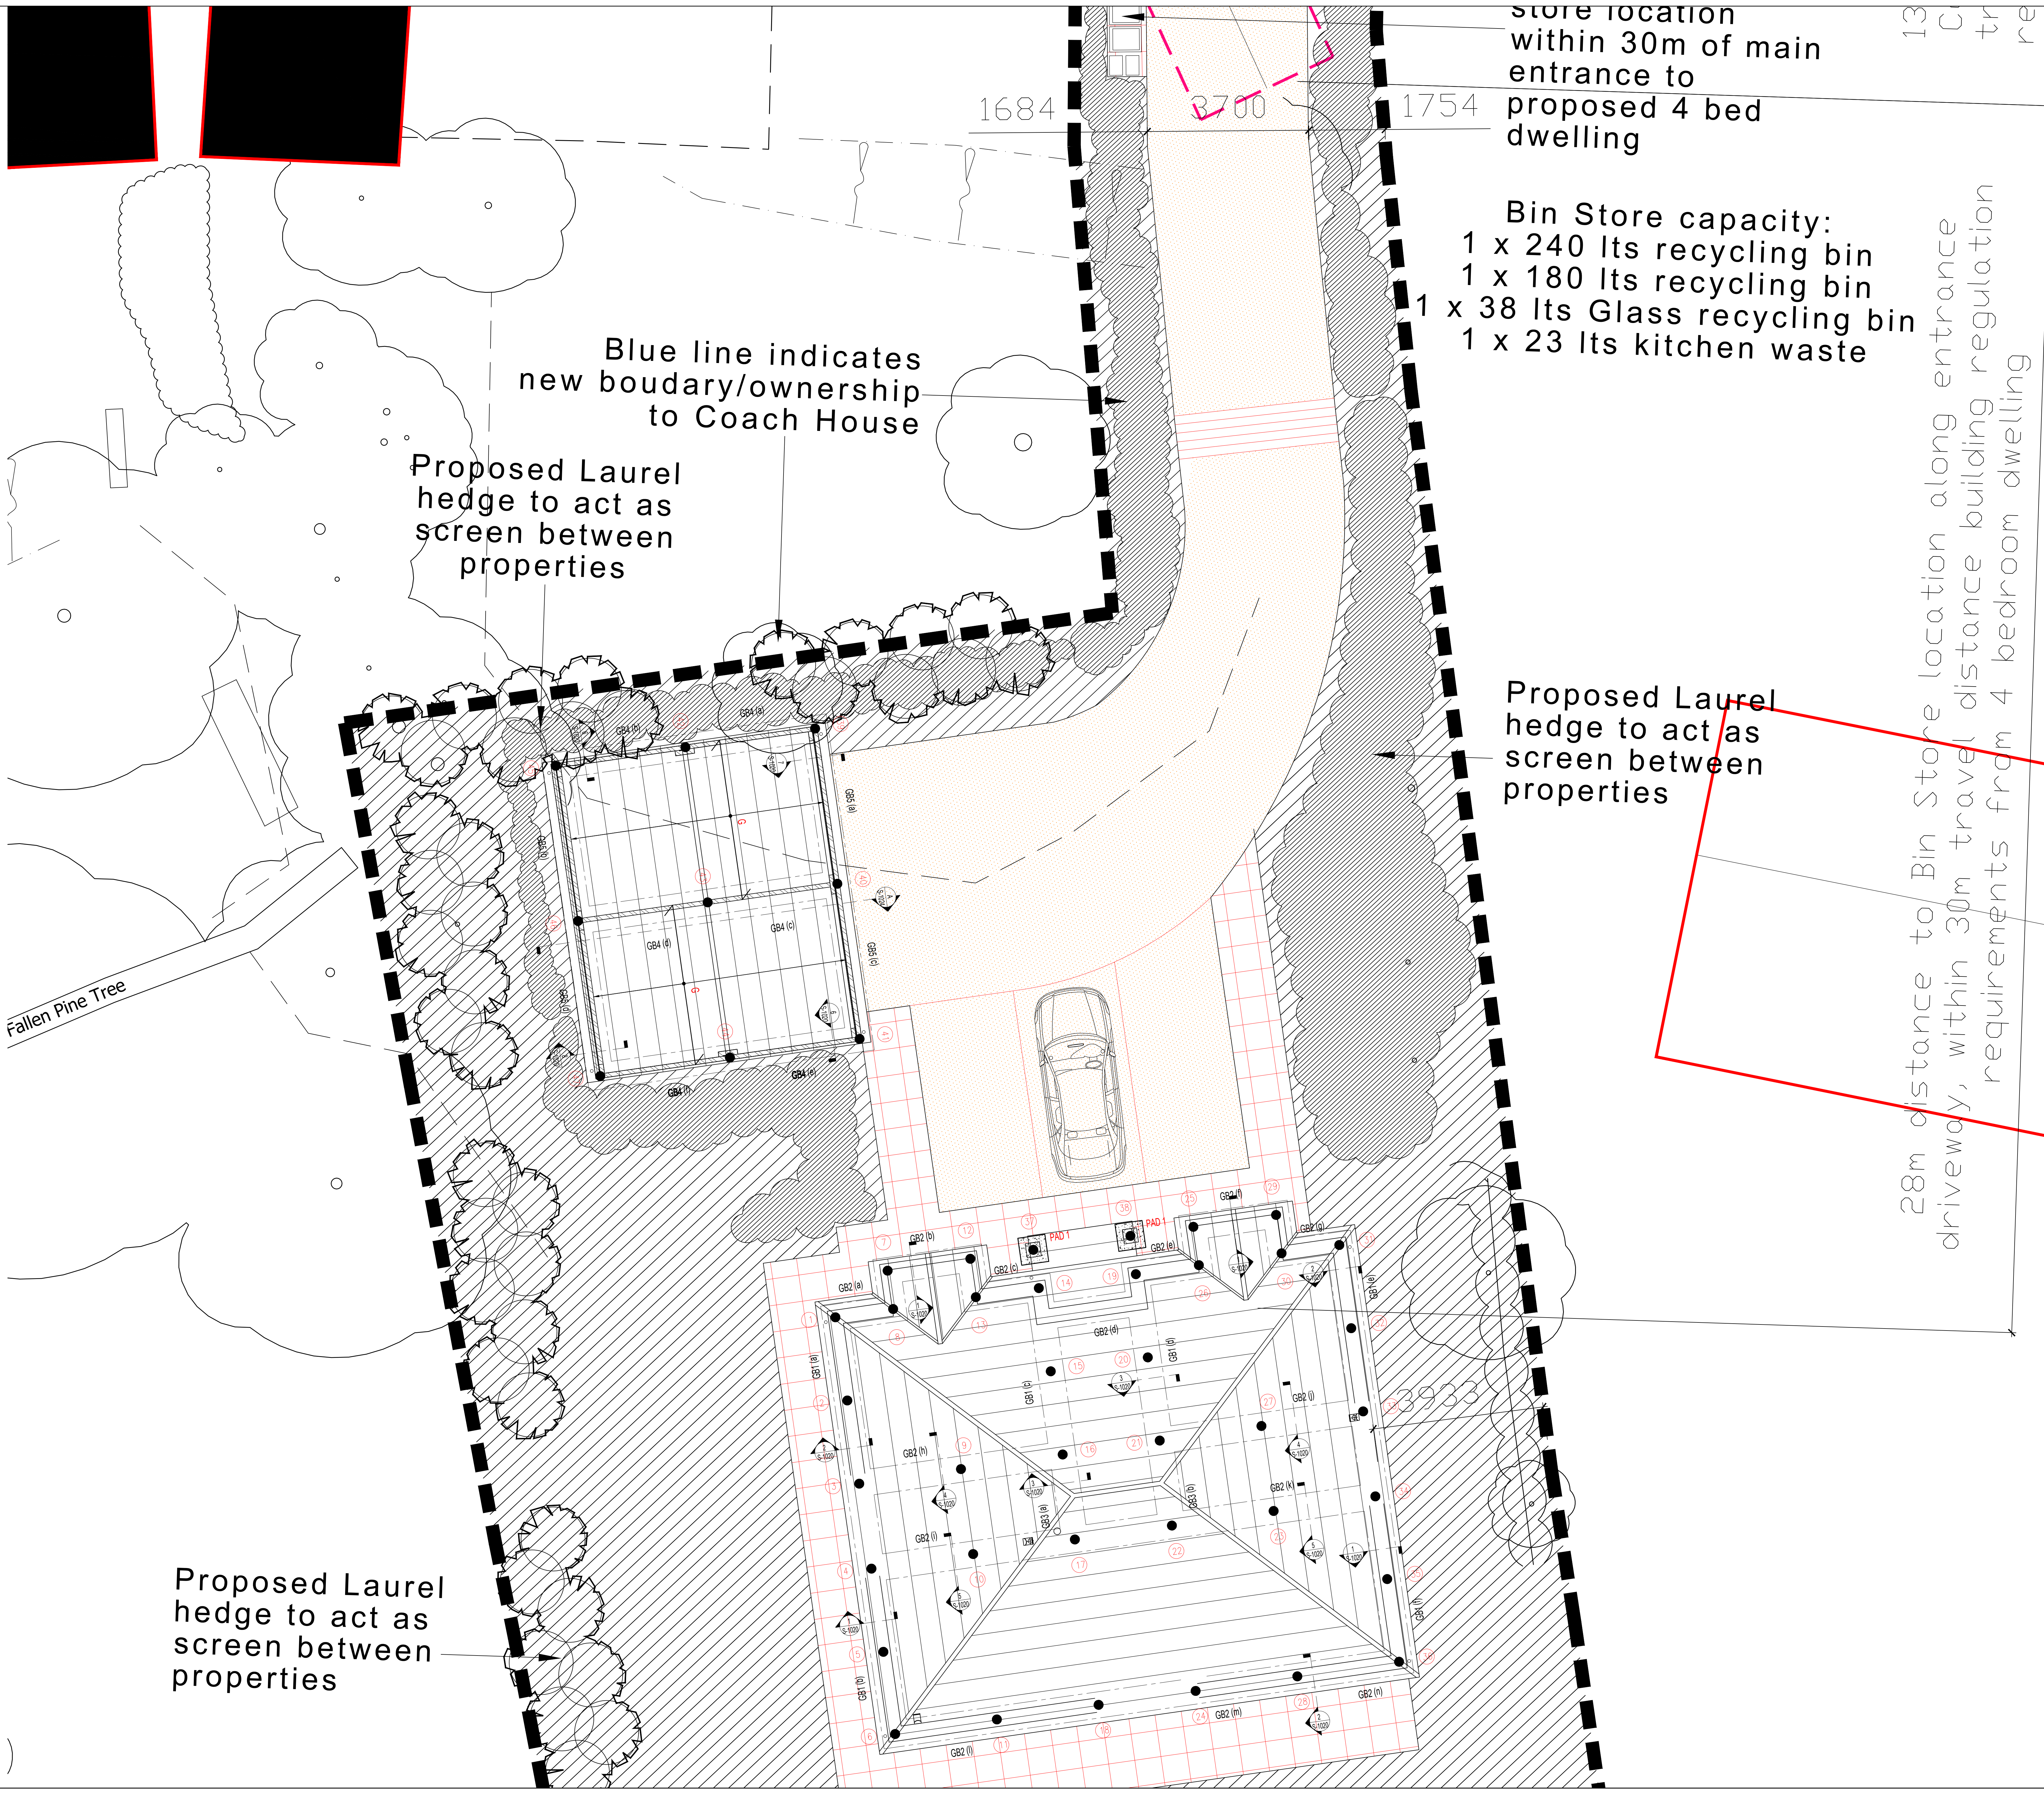

Notes:

SAFETY, HEALTH AND ENVIRONMENTAL INFORMATION

IN ADDITION TO THE HAZARDS/RISKS NORMALLY ASSOCIATED WITH THE TYPES OF WORK DETAILED ON THIS DRAWING, NOTE THE FOLLOWING CONSTRUCTION:

- Installation methodology to be incorporated into the design
- Where it has not been possible to mitigate the hazard by design then the residual hazard is highlighted on the relevant drawing with this symbol

MAINTENANCE / CLEANING:

- No special measures required
- Reverse of installation methodology

DECOMMISSIONING / DEMOLITION:

- Reverse of installation methodology

IT IS ASSUMED THAT ALL WORKS WILL BE CARRIED OUT BY A COMPETENT CONTRACTOR WORKING, WHERE APPROPRIATE, TO AN APPROVED METHOD STATEMENT

FOR GENERAL NOTES SEE DRAWING S-00

P1	PRELIMINARY	MIN	16/06/20
REV	DESCRIPTION	BY	DATE
STATUS: PRELIMINARY			
CLIENT NAME: MR & MRS GILRAINE			
SITE: 38-40 LONG COPSE LANE EMSWORTH			
TITLE: SITE PLAN PLOT 2			
SCALE AT A1:	DATE:	DRAWN:	CHECKED:
AS SHOWN	MAY 2020	MIN	RT
DRAWING NO:	00 TEC V1 00 DR C 1002	REVISION:	P1