

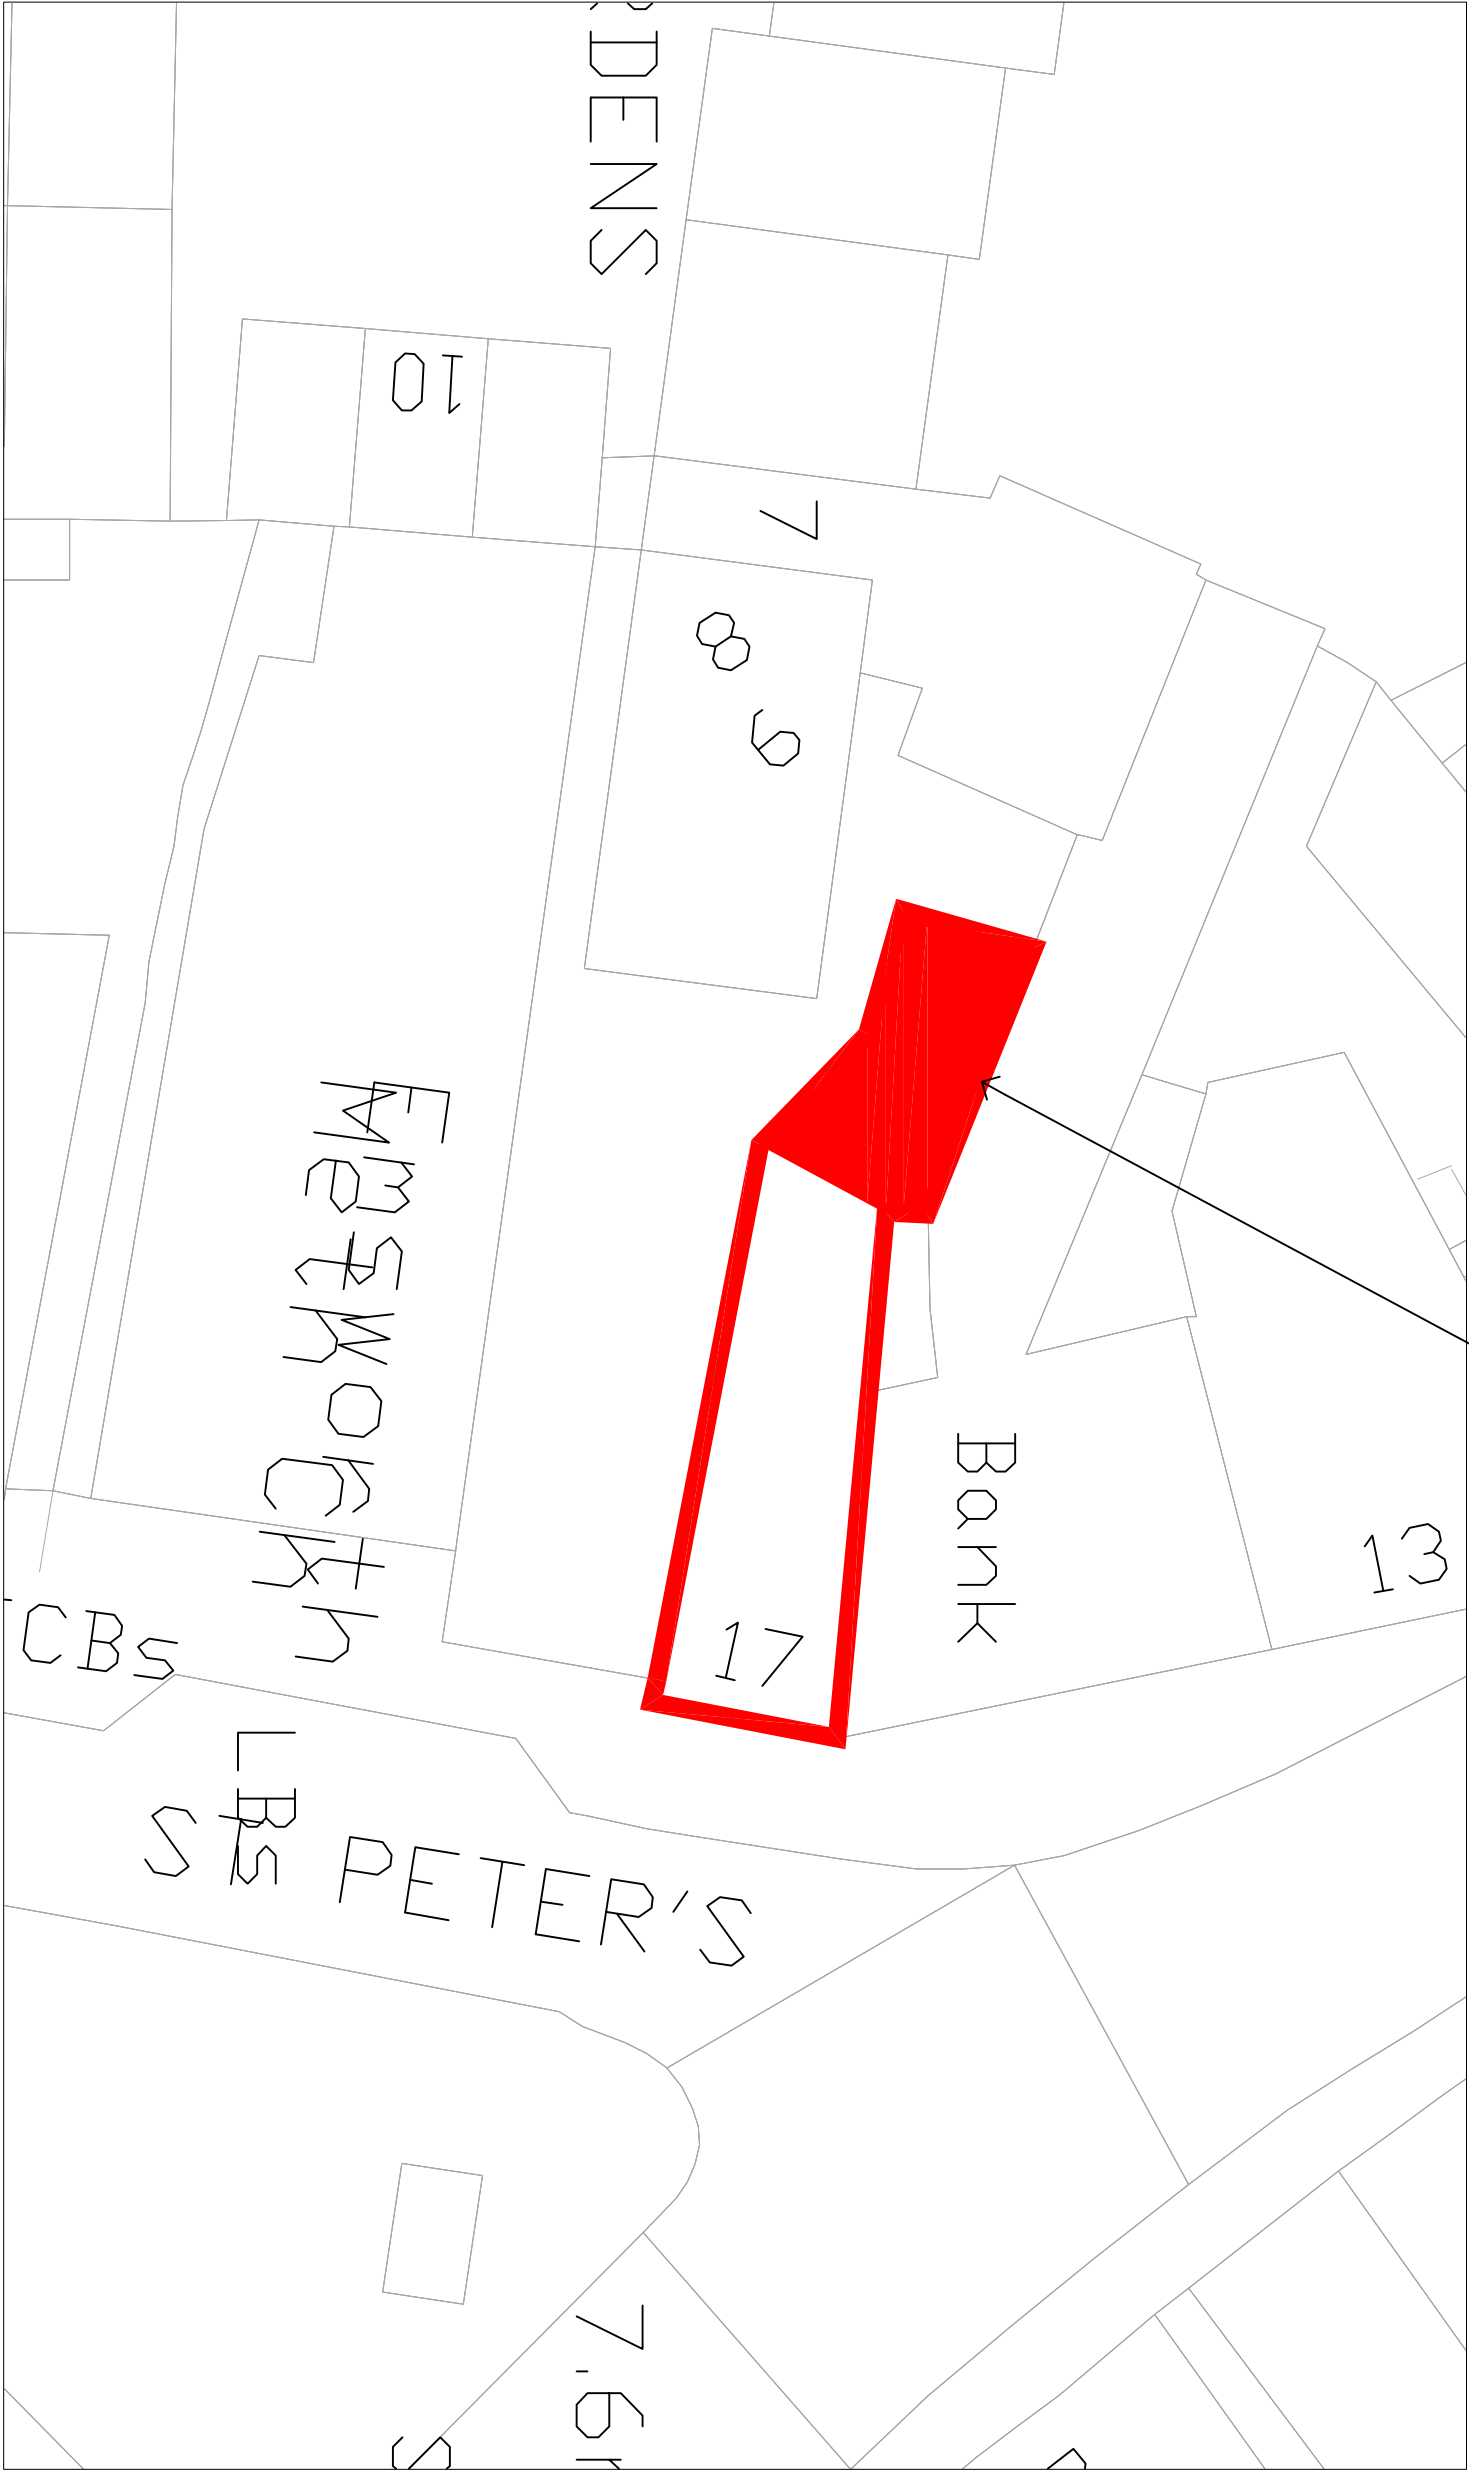


 

LOCATION OF PROPOSED WORKS

PROPOSED SITE PLAN
SCALE 1:200

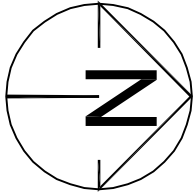

No.	Description	Date

Hazel Butler Architects			PROJECT	
Hazel Butler DIPARCH,ARB 24 Nightingale Close Rowlands Castle T:023 92413680			TREAGUST BUTCHERS 17 HIGH STREET EMSWORTH	
CODE	STATUS	SUITABILITY DESCRIPTION	PURPOSE OF ISSUE	SHEET
				PROPOSED SITE PLAN
CLIENT			MR TREAGUST & MRS CHARLTON	
Date		28 NOVEMBER 2019	Project number	08-19
Drawn by		hb	Scale (@ A3)	
Checked by		HB	1 : 200	
DRAWING NUMBER			08-19-DR-A-101	
REV				