


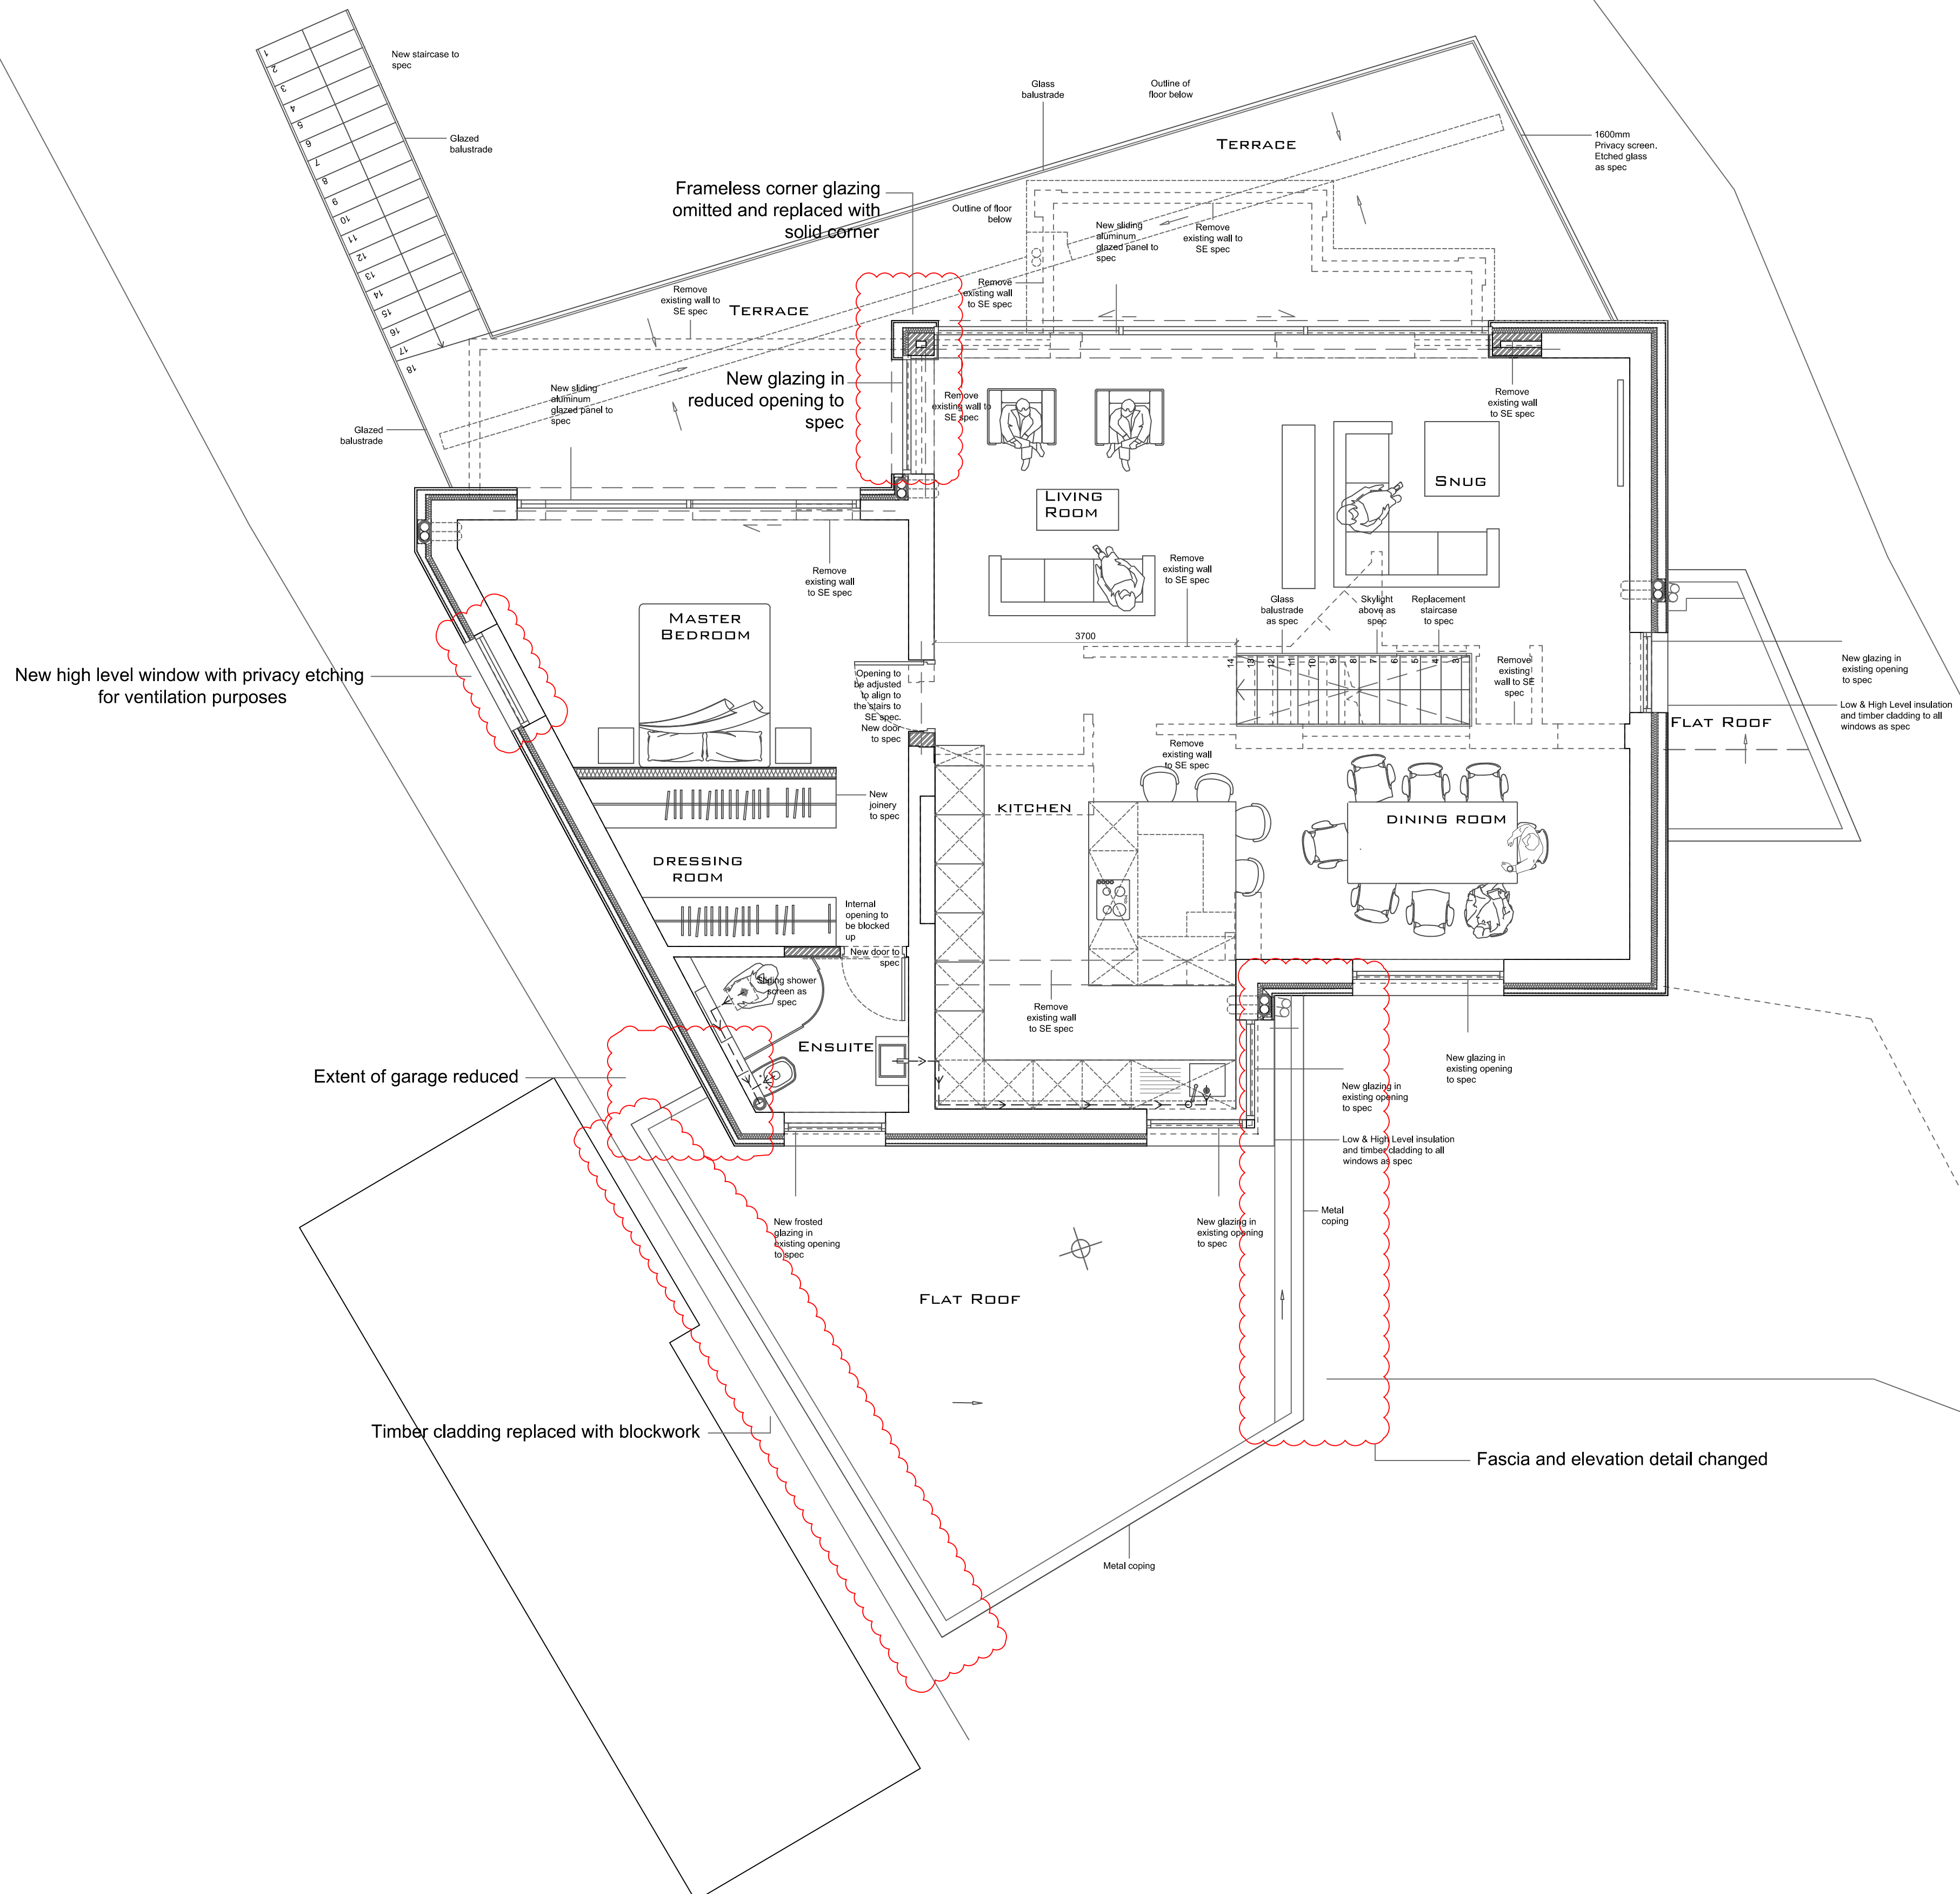

Notes:  
These drawings are General Arrangement only, developed from the approved Planning Drawings in terms of heights, levels and layout (unless noted otherwise). All subject to final detailed design post contract. Planning permission will be required for any variations to original approved drawings.

AR DESIGN STUDIO LTD  
CALPE HOUSE  
LITTLE MINSTER ST  
WINCHESTER  
SO23 9HB



T. 01962 864545  
E. INFO@ARDESIGNSTUDIO.CO.UK  
WWW.ARDESIGNSTUDIO.CO.UK

Copyright: All rights reserved. This drawing and design must not be reproduced without permission. Dimensions are in millimetres unless specified. Only written dimensions to be worked from. Do not scale from this drawing.

|                                            |                  |                  |                     |                  |
|--------------------------------------------|------------------|------------------|---------------------|------------------|
| Job title<br>20 Wittering Road             |                  |                  |                     |                  |
| Drawing title<br>Proposed First Floor Plan |                  |                  |                     |                  |
| Status<br>PLANNING                         |                  |                  |                     |                  |
| Drawn by<br>RLS                            | Checked by<br>TF | Date<br>Sep 2020 | Scale at A1<br>1:50 | Scale at A0<br>- |
| Job No.<br>854                             | Draw No.<br>P106 | Revision<br>A    |                     |                  |



Draft