

 


This drawing is the copyright of Cover Storey Architects LLP
All dimensions must be verified on site prior to construction
Do not scale this drawing except for planning application purposes

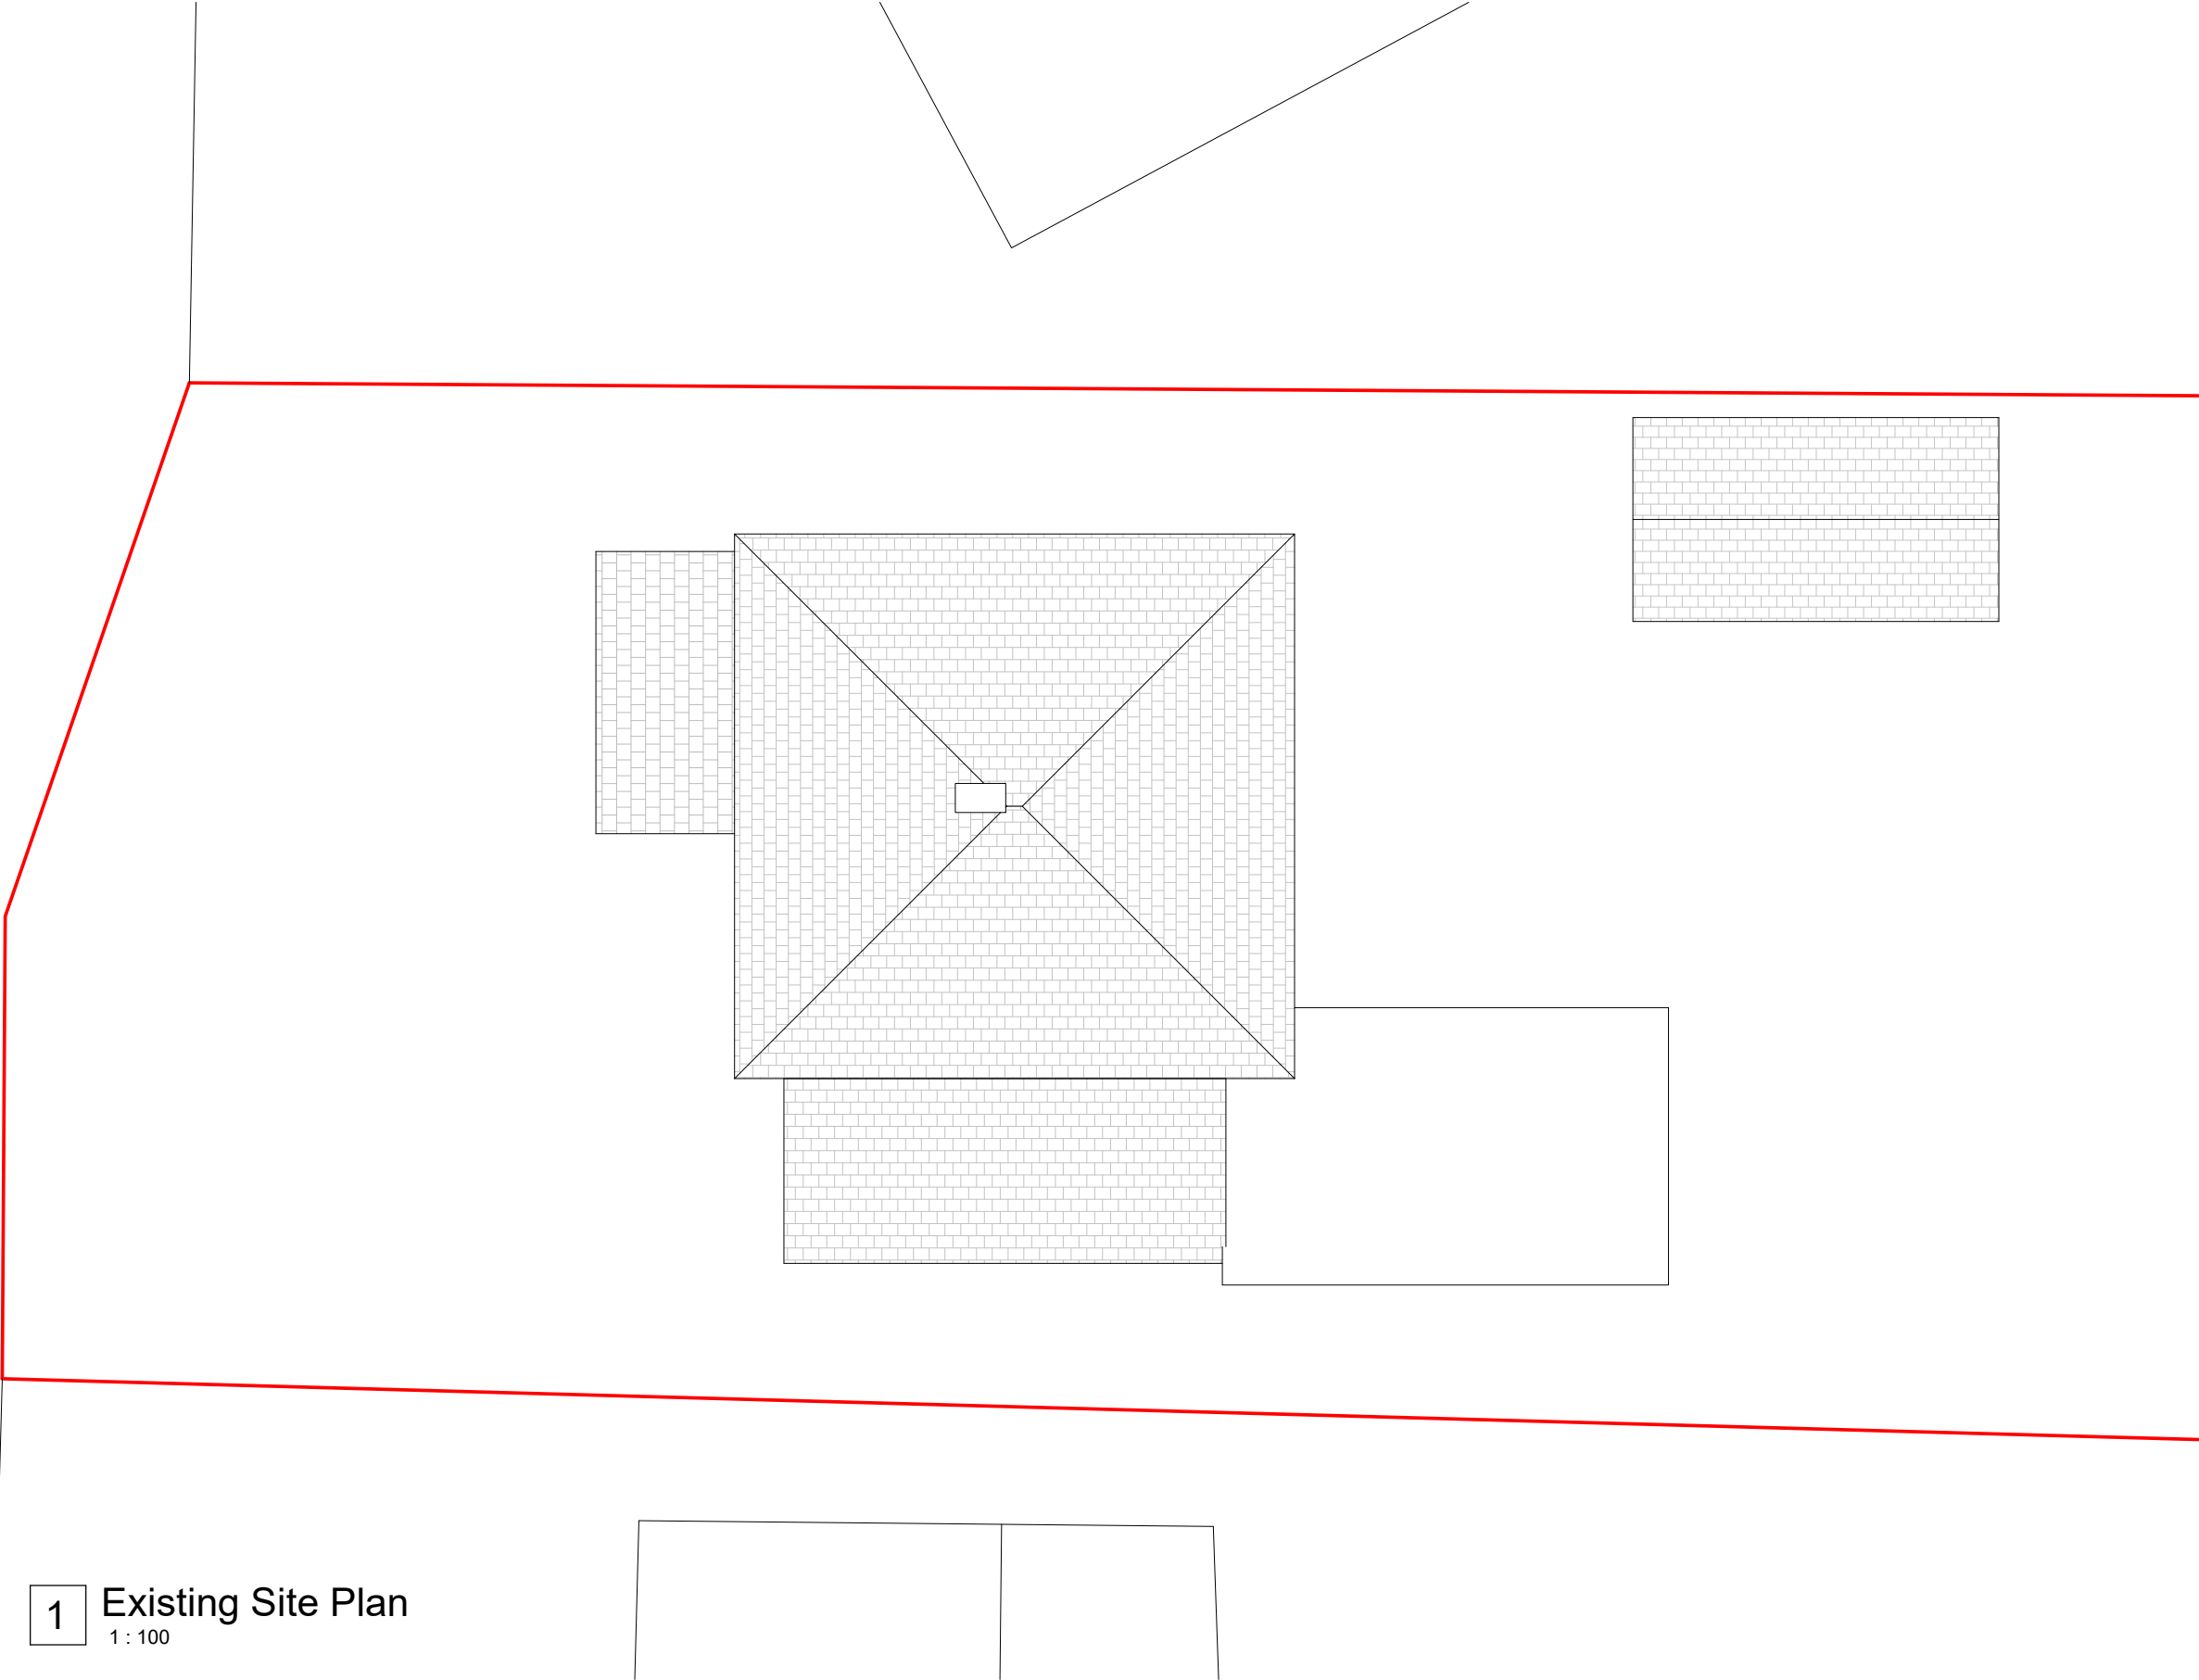

Scale Bar 1:100@A3

 

1 Existing Site Plan
1 : 100

Submitted for Planning First Issue		SW SW	DS DS	18/05/20 22/04/20
REV	DESCRIPTION	BY	CHK	DATE

Cover Storey
A r c h i t e c t s

Cover Storey Architects LLP
Tel. 02392 006266
18 St Georges Avenue, Havant
info@coverstoreyarchitects.co.uk
PO9 2RX
www.coverstorey.co.uk

Project name: 14 Norris Gardens, Havant	Drawing name: Existing Site Plan	Scale @ A3: 1 : 100	Drawn / Checked: SW / DS	Date: APR 20	Status: PLANNING	Project No: 20002	Drawing No: V02-100	Revision:
--	-------------------------------------	------------------------	-----------------------------	-----------------	---------------------	----------------------	------------------------	-----------