



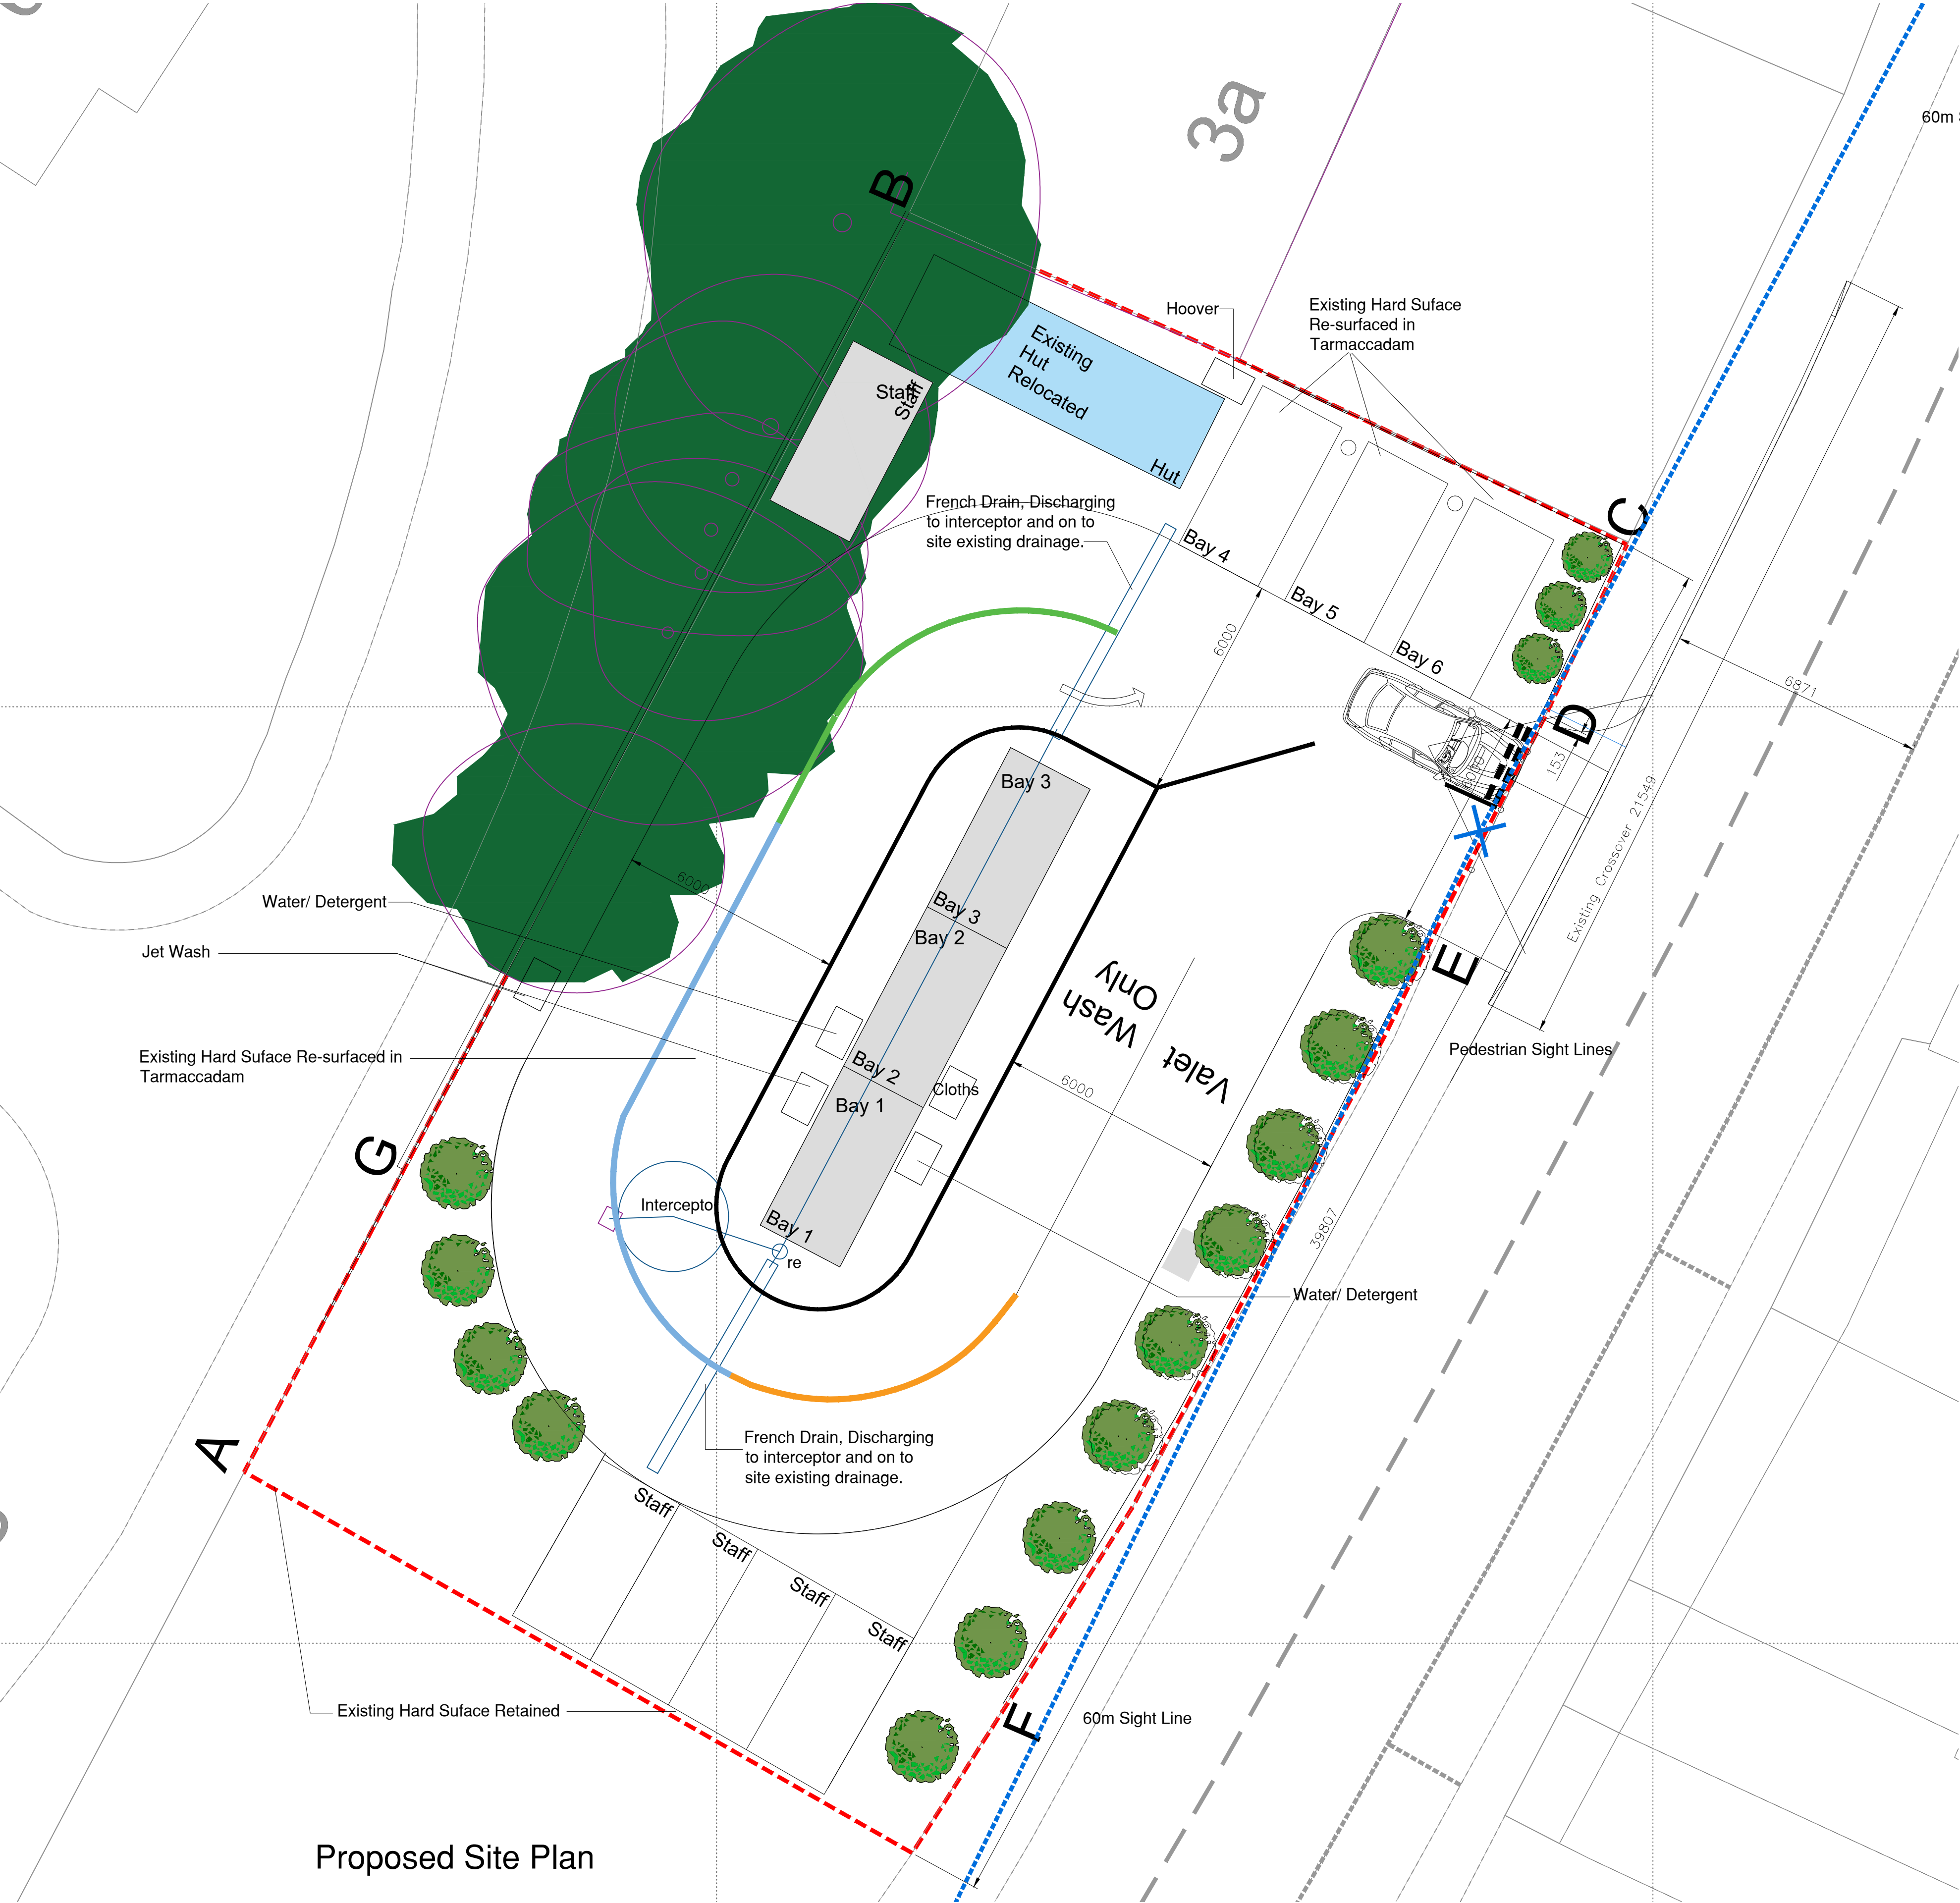


Proposed Site Plan

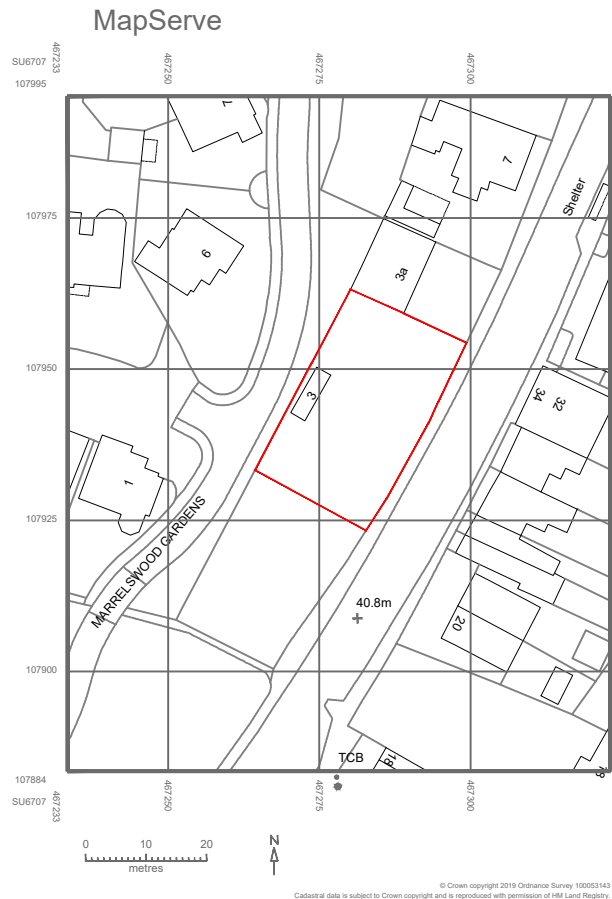

Location Plan

- Boundary Treatments
- A-B 1.8m Close Boarded Fence (Existing)
 - B-C 2.4m Green Palisade fence
 - D-E Existing 5.6m opening/ Dropped Kerb, with recessable Bollards
 - E-F 2.1m Green Palisade fence
 - F-A 2.1m Green Palisade fence
 - G-B 2.0m (H) Close Boarded Fence located outside of boundary

- Pre-Wash
- Jet Wash/Foam
- Dry

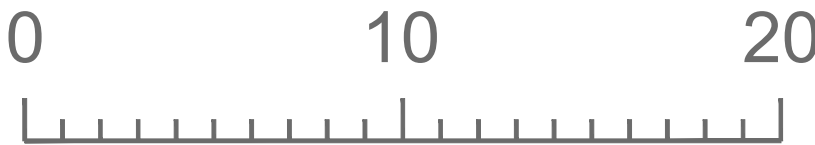

© Crown copyright 2019 Ordnance Survey 100053143
Cadastral data is subject to Crown copyright and is reproduced with permission of HM Land Registry.

Solent Design Ltd
5 The old Railway
Spring Garden Lane
Gosport
PO12 1FQ
tel: 02392 580745 mob: 07771 355742 e-mail: info@solentplans.com

SOLENT DESIGN.

PROJECT DESCRIPTION:
New Car Wash
DRAWING TITLE:
Site & Location Plans

ADDRESS:
London Road
Purbrook
Havant

CLIENT:
Mr T Ferrati

FIRST DRAWN:
February 2020

DRAWING No:
SD-2019-01

drawing status:
Issued for Comment

SCALE:
1:100
1:1250