

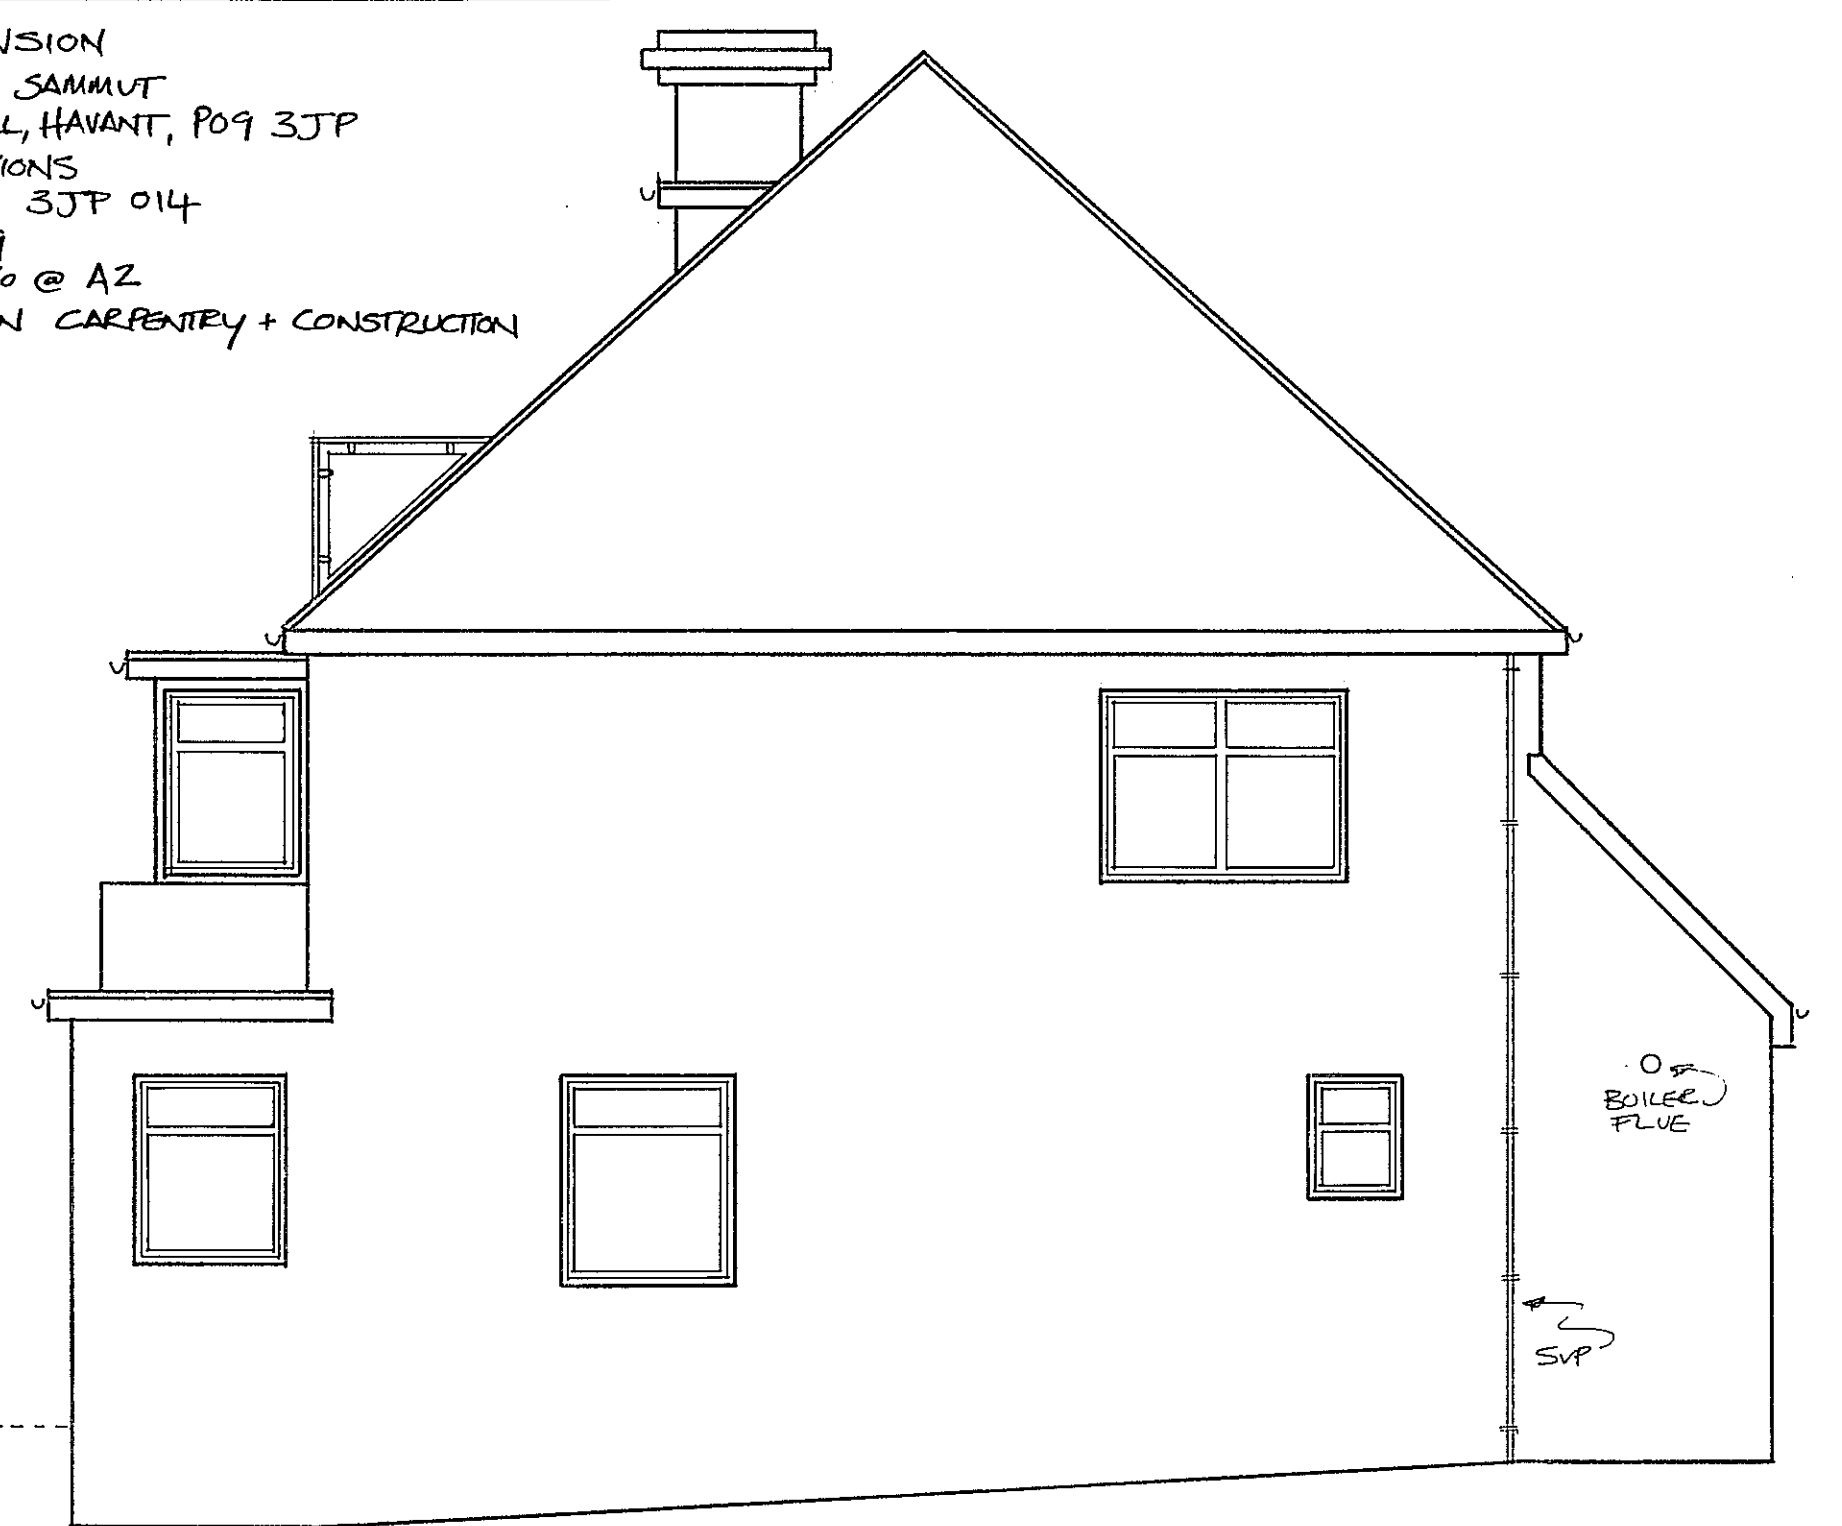


PROJECT - PROPOSED EXTENSION
CLIENT - MR + MRS MARIO SAMMUT
SITE ADDRESS - 60 BEDHAMPTON HILL, HAVANT, PO9 3JP
DRAWING - PROPOSED ELEVATIONS
DRG N^o - DRAWING NUMBER 3JP 014
DATE - SEPTEMBER 2019
SCALE - ELEVATIONS 1:50 @ A2
DRAWN BY - TRISTAN DONALDSON CARPENTRY + CONSTRUCTION

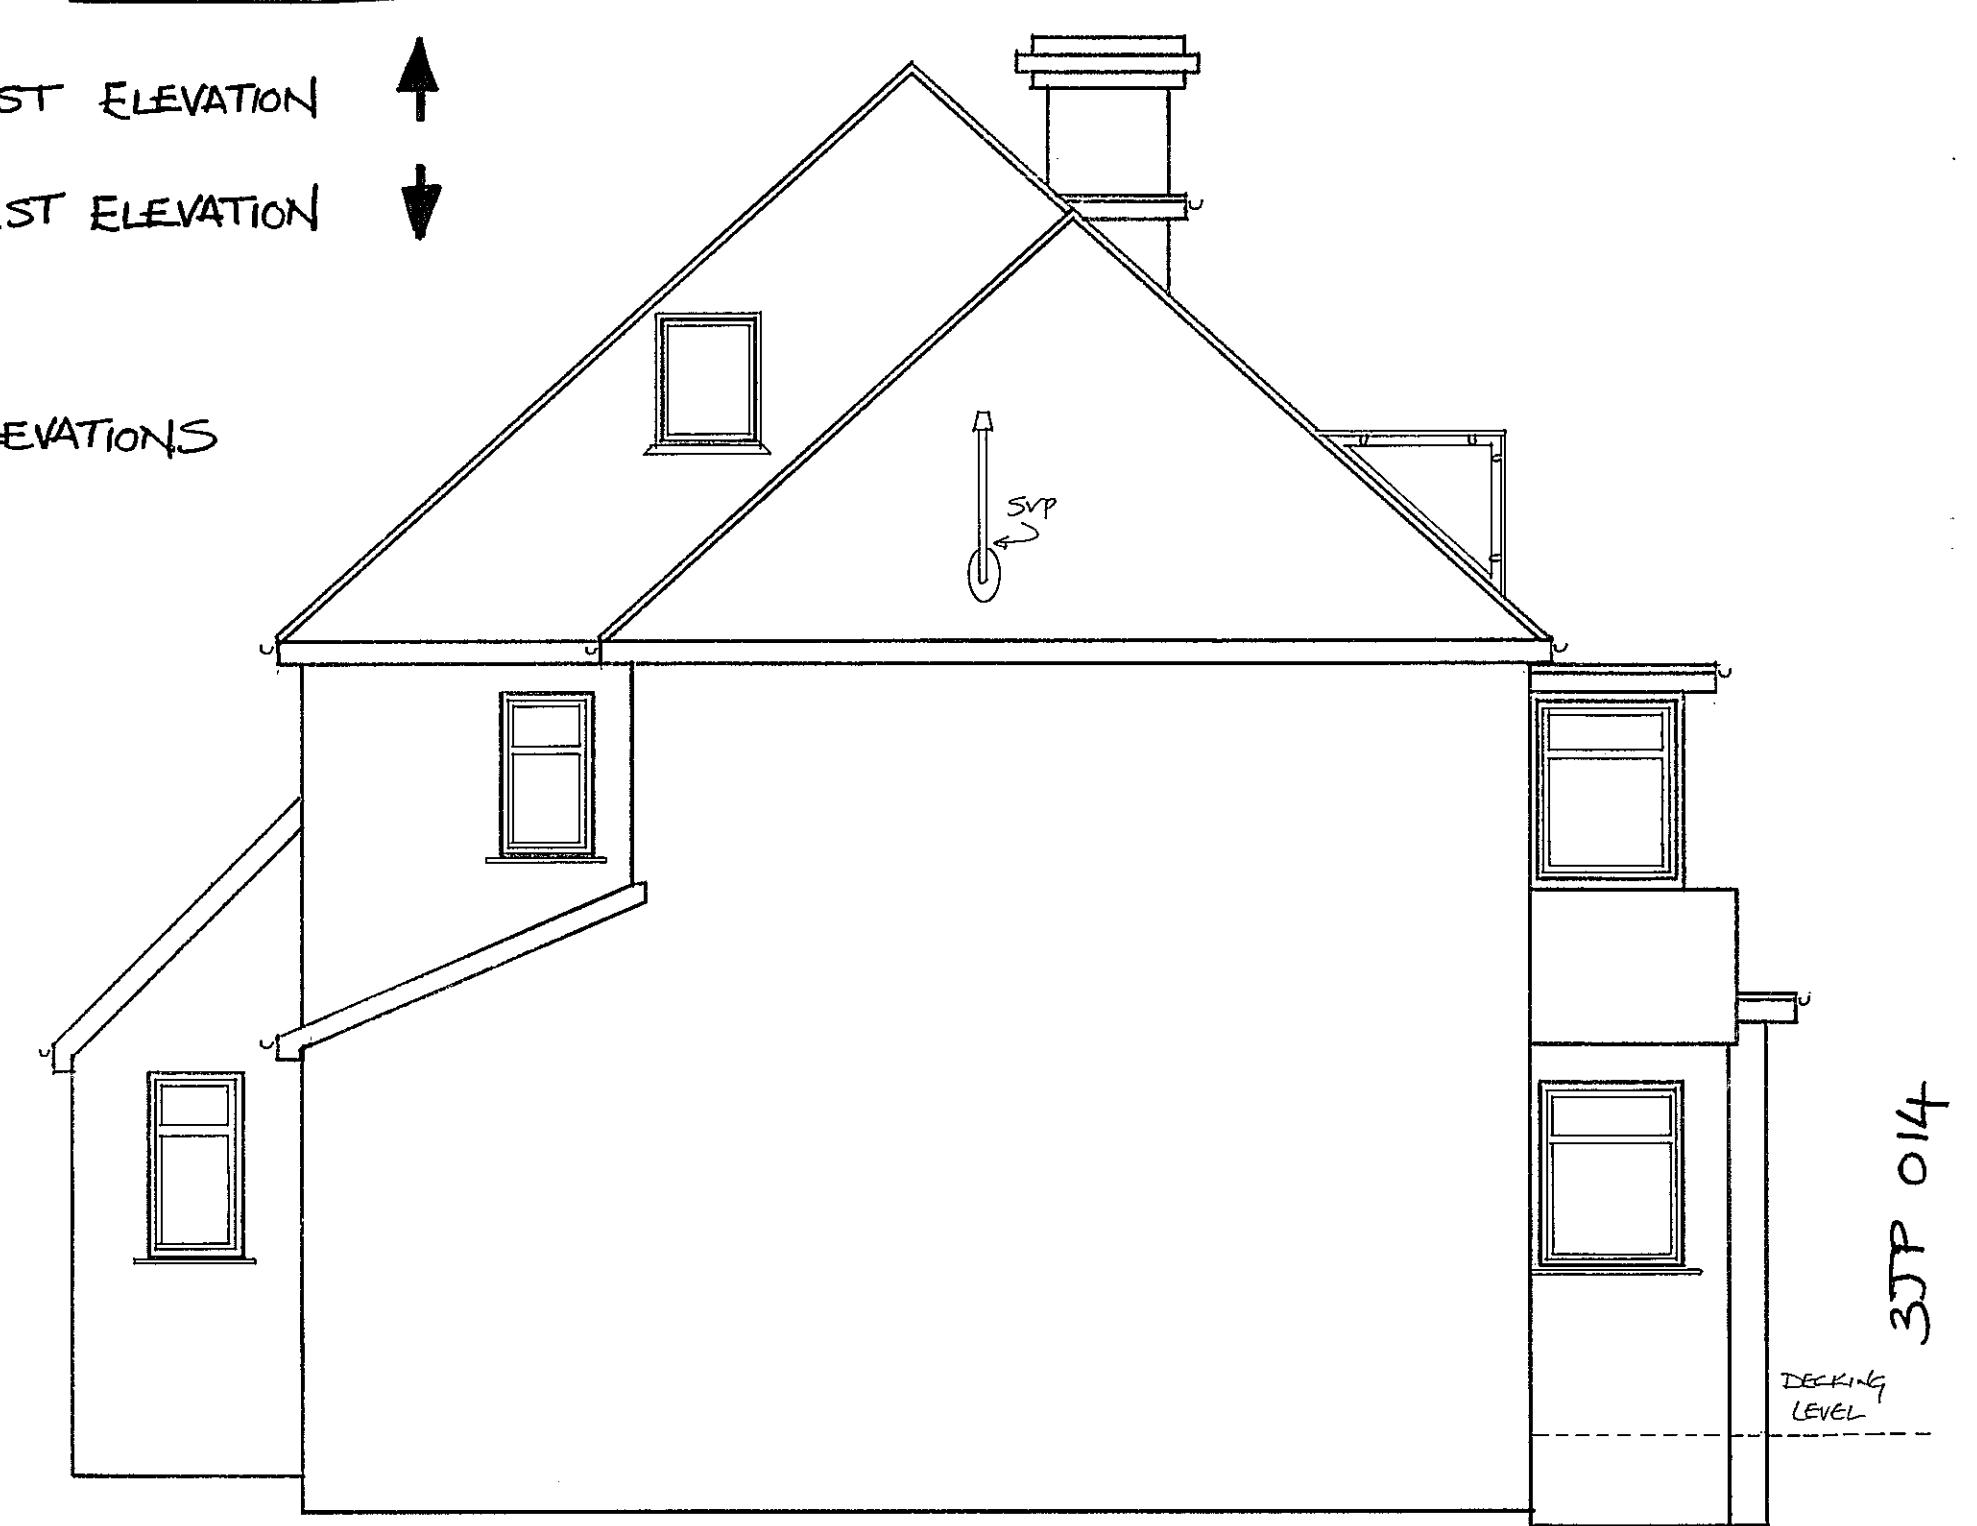

↑ SOUTH ELEVATION EAST ELEVATION ↑
↓ NORTH ELEVATION WEST ELEVATION ↓

PROPOSED ELEVATIONS

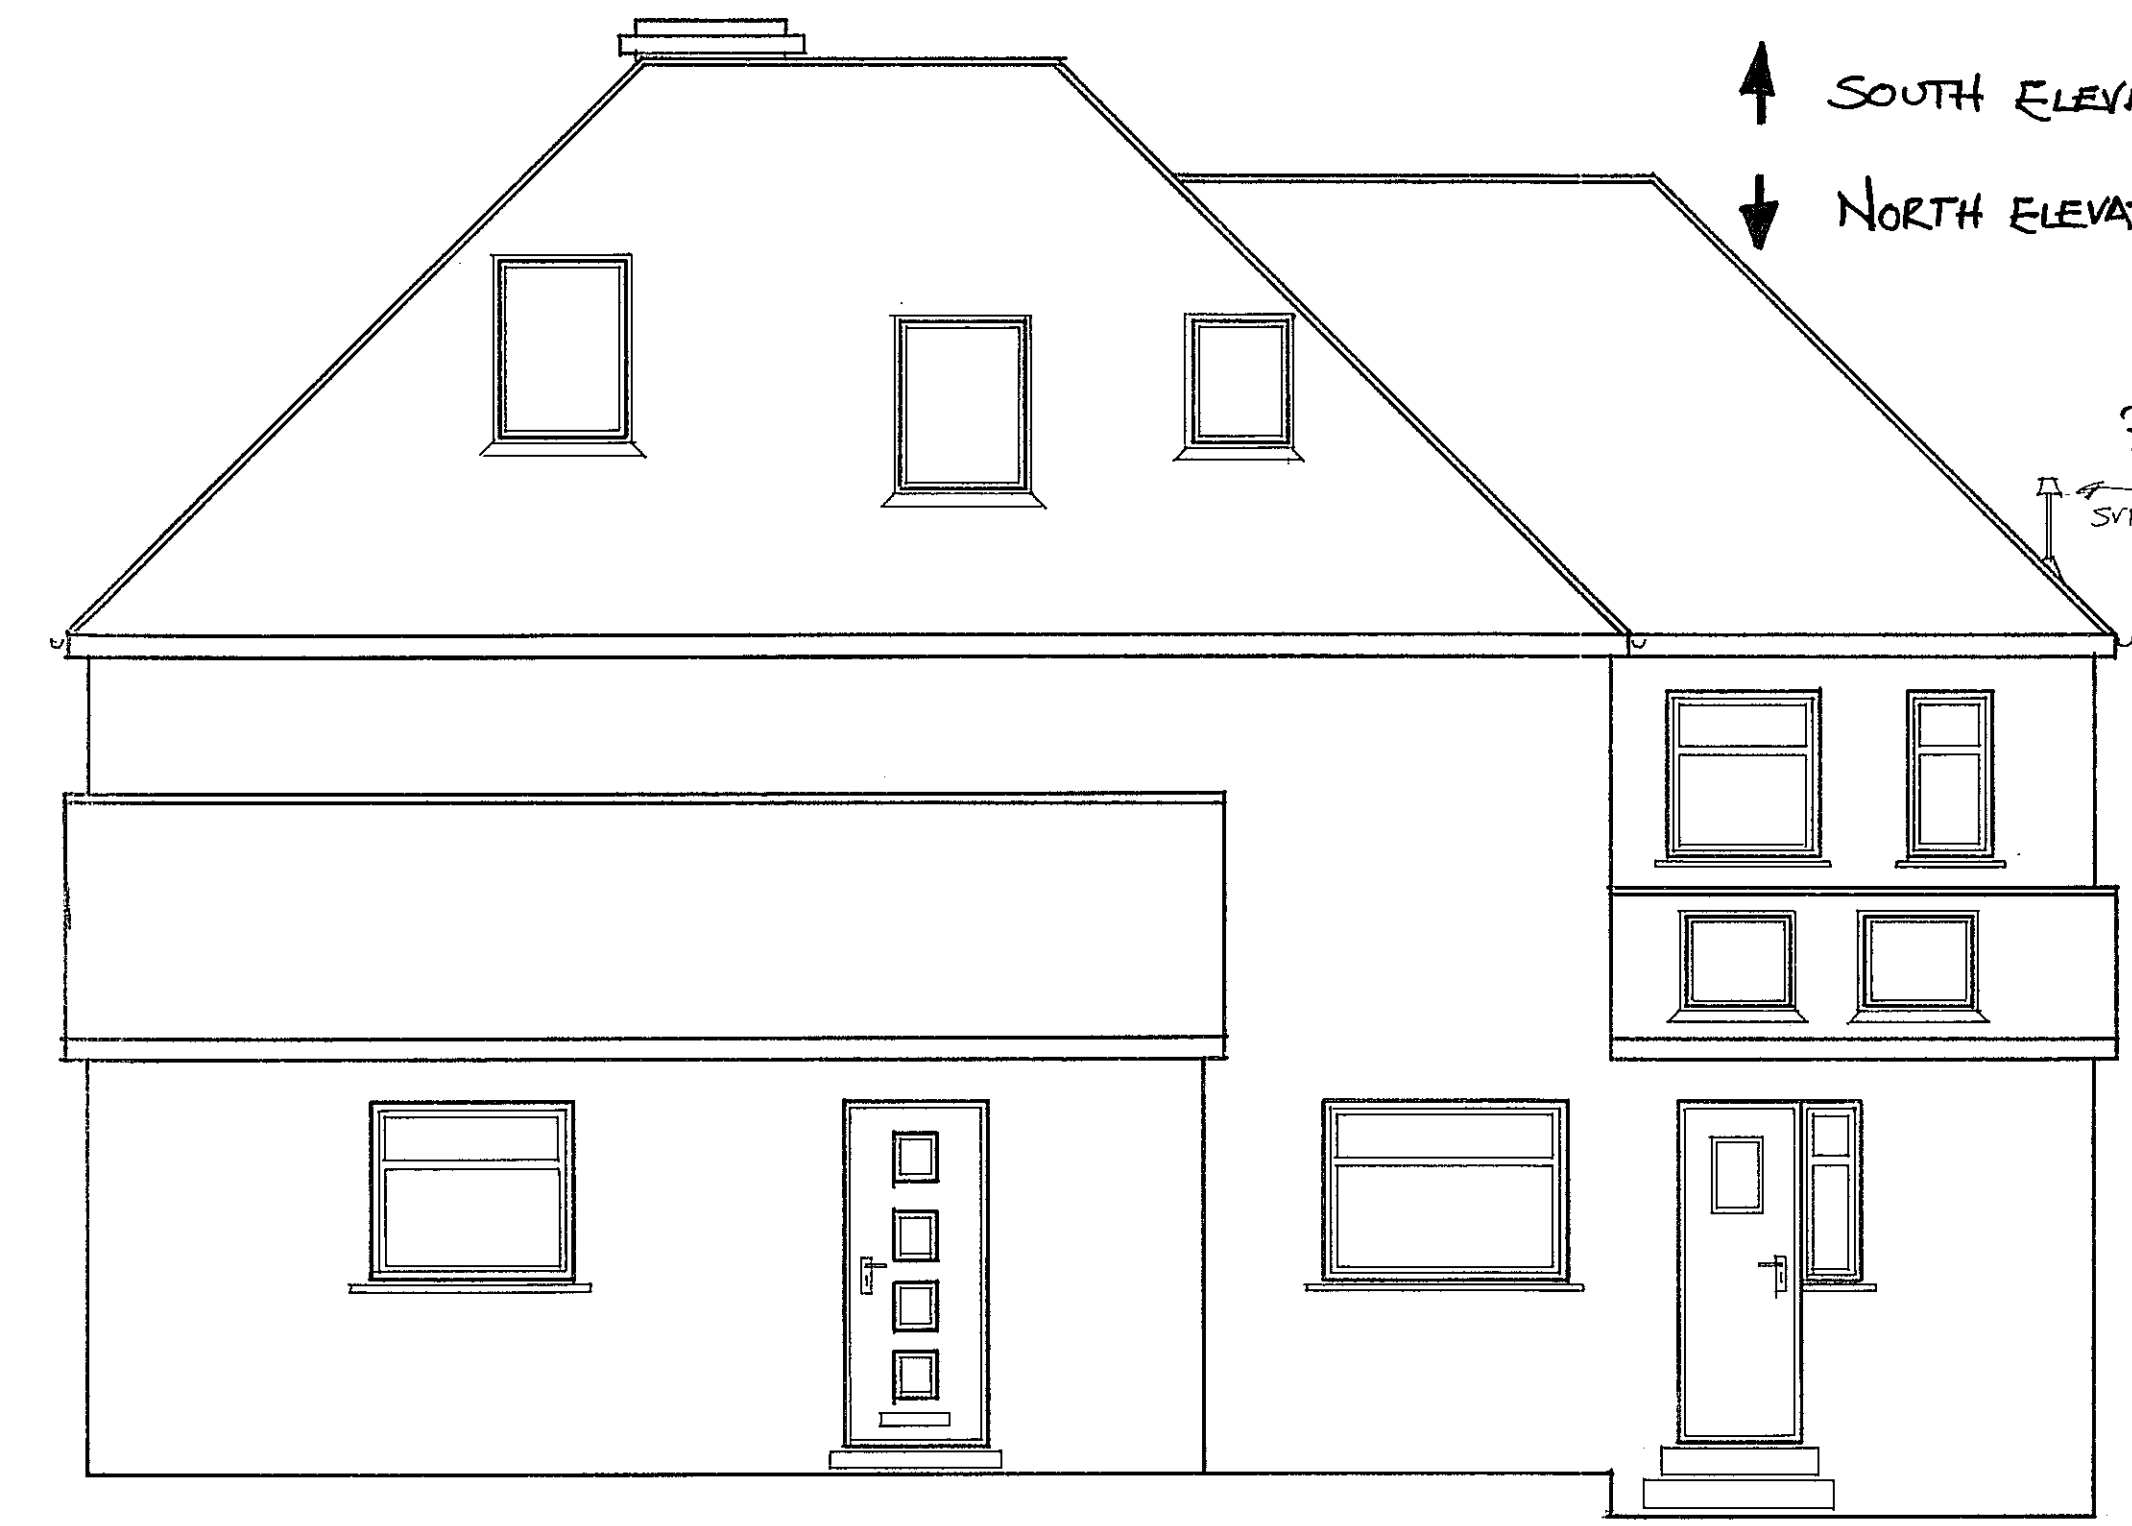

3JP 014