



Existing Layout

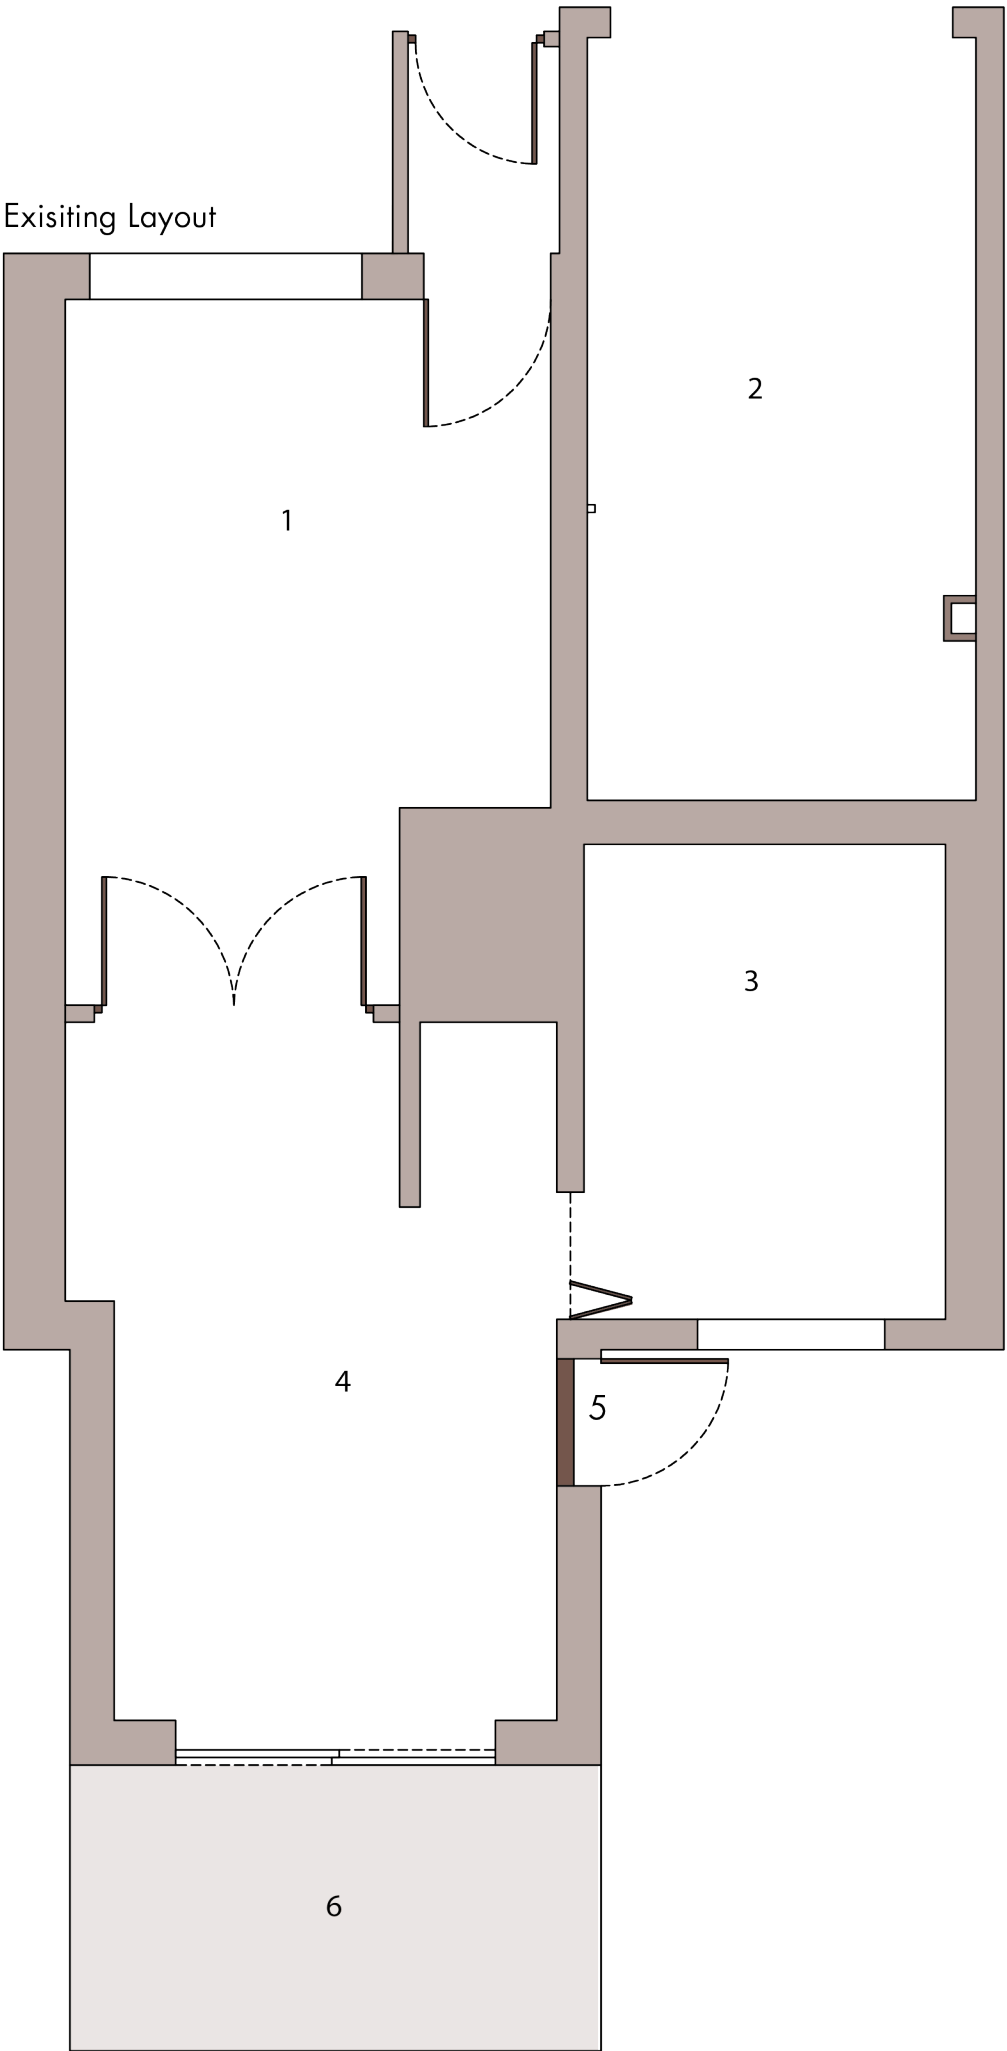

Proposed Layout

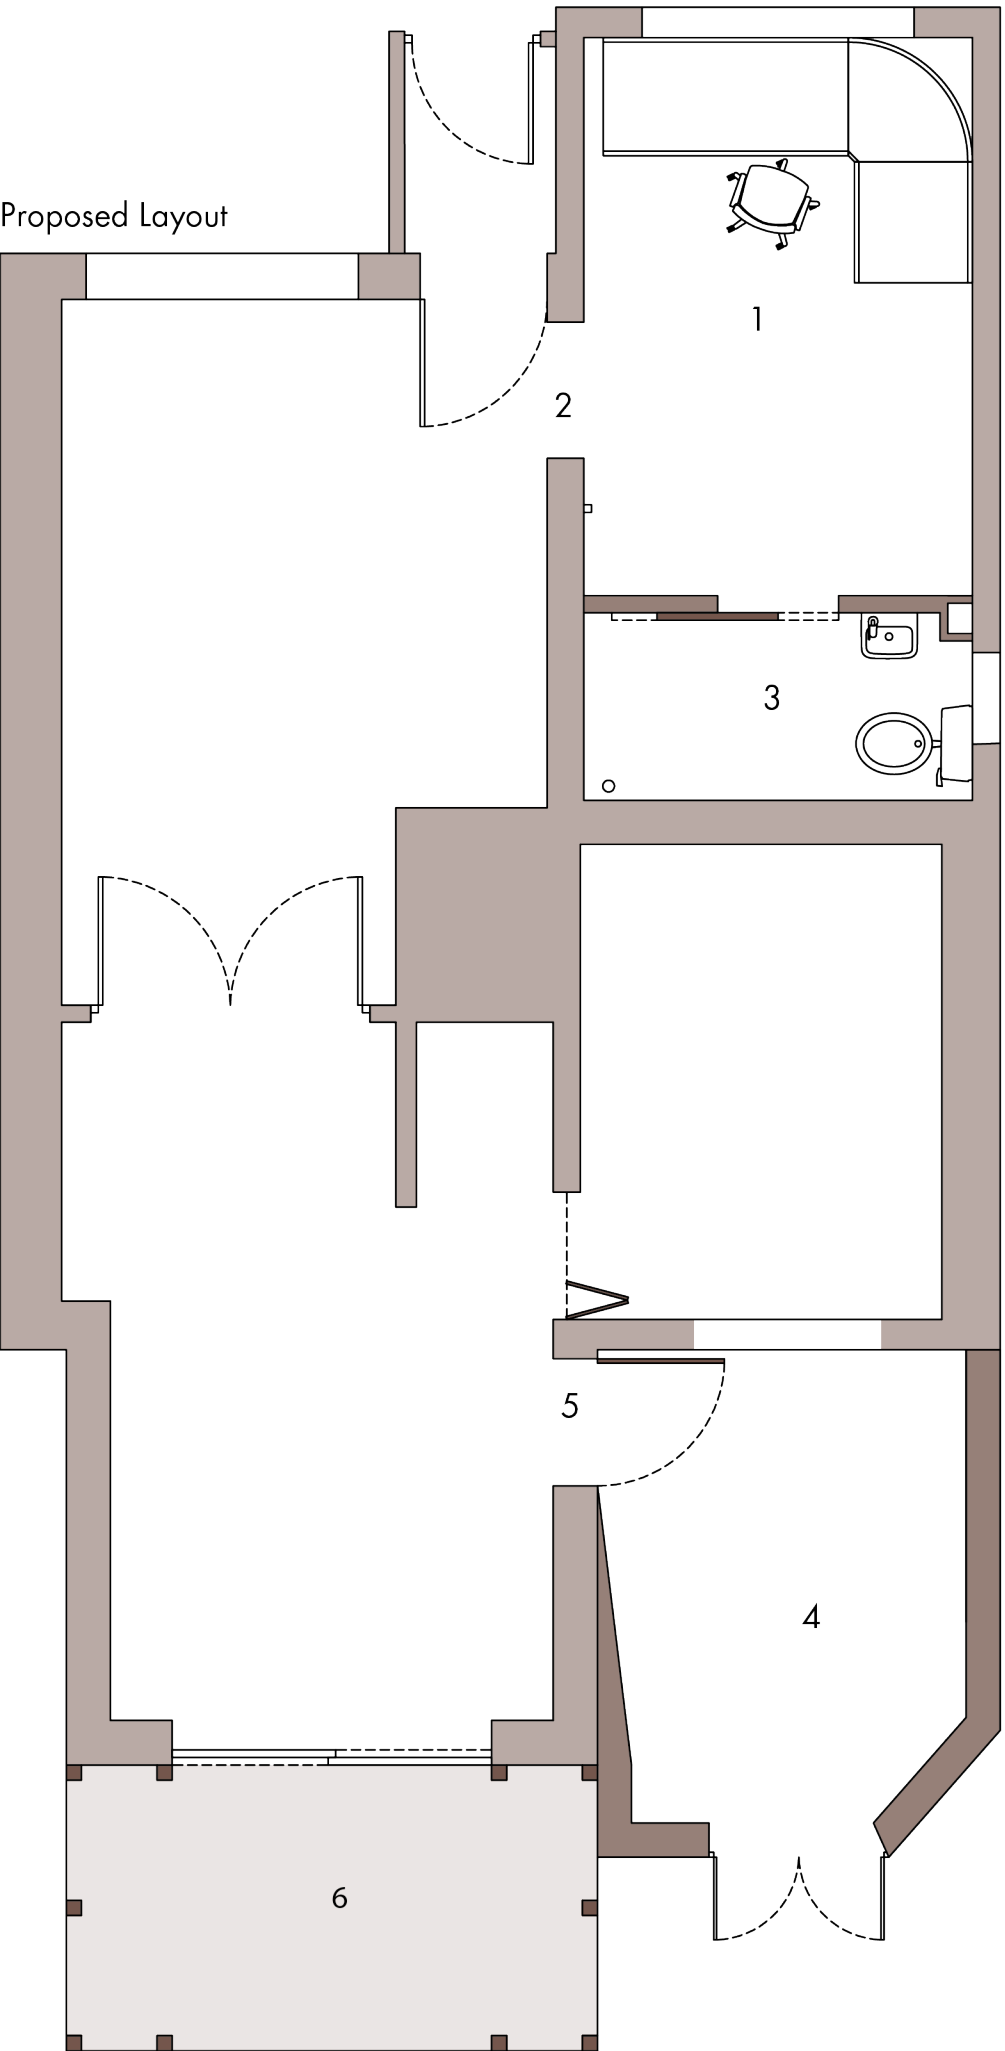

- Existing Layout-
- 1- Living Room
 - 2- Garage
 - 3- Kitchen
 - 4- Dining Room
 - 5- Existing doorway currently blocked up
 - 6- Patio Space
- Proposed Layout-
- 1- New Converted Garage space- Turned into a home office
 - 2- New Entryway into the office
 - 3- Wetroom utilising the existing downpipe
 - 4- New Conservatory
 - 5- Existing doorway currently boarded up will be used as point of entry for conservatory.

Address
16 Hornbeam Road
Havant
PO9 2UT
England

Drawing Number
001

Drawing
Existing and Proposed Floor Plans

Scale
1:50 @ A3

 **PLANNING & ARCHITECTURE**

19 Well Copse Close, Horndean, Waterlooville, Hampshire, PO80HB
02392593488
WWW.SDAPLANNING.CO.UK