

Flood Risk

This site does not fall in a flood risk zone and hence no flood risk assessment has been provided

Tree Survey


This proposal has no impact on trees

Parking Provision

The property has two parking spaces and (no increased occupancy or bedrooms are proposed)


Boundary Treatment

The boundaries are 1.8m and smaller timber panel fences and no changes are proposed

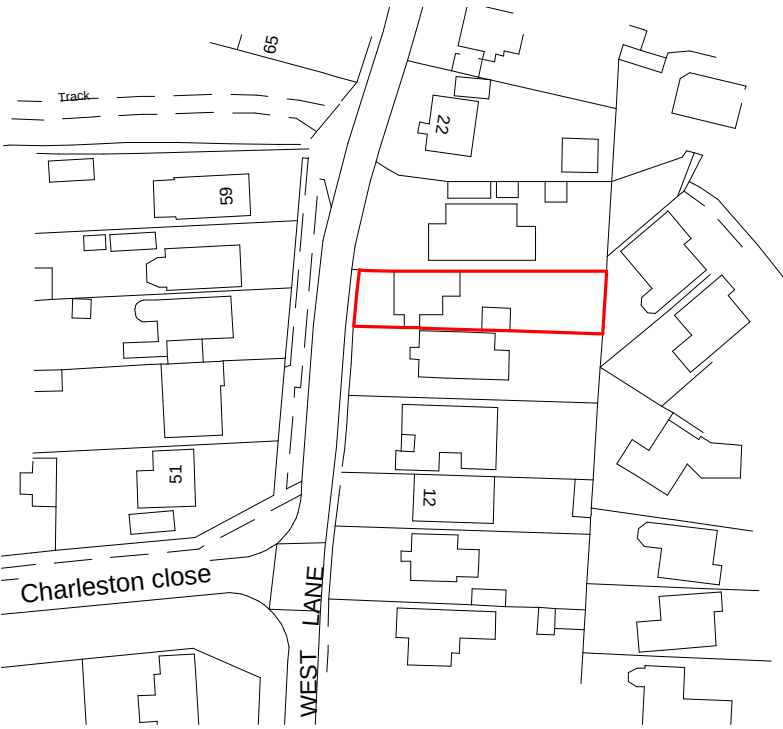

1 Location Plan
1 : 1250

This map was purchased from emapsite.com and is subject to the following © Crown copyright and database rights Ordnance Survey 0100031673

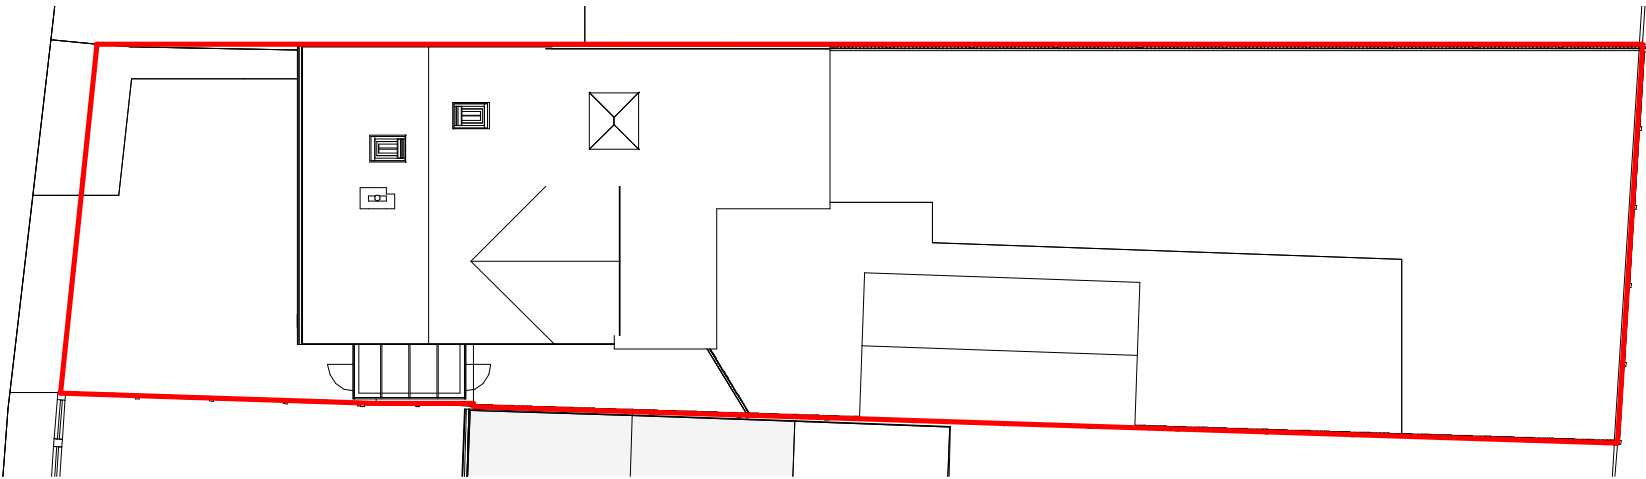

2 Site / Roof Plan
1 : 200

IJ Murray Associates Ltd



www.ijma.co.uk

I J Murray Associates Ltd
200 Seafront
Hayling Island
Hampshire
PO11 9HR
Phone 07779 246915
e-mail ian@ijma.co.uk

These drawings are the property of IJ Murray Associates Ltd and should not be reproduced or used in any way without the permission of a Director of IJ Murray Associates Ltd

These drawings are for planning and building regulation purposes only and are not for construction. All dimensions should be checked on site before work commences

Ian & Maria Knight

18 West Lane HI

Proposed Site and Location Plan

Project number	Project Number	A111
Date	Issue Date	
Drawn by	Author	
Checked by	Checker	Scale
		As indicated