


Draft

AR DESIGN STUDIO LTD
CALPE HOUSE
LITTLE MINSTER ST
WINCHESTER
SO23 9HB

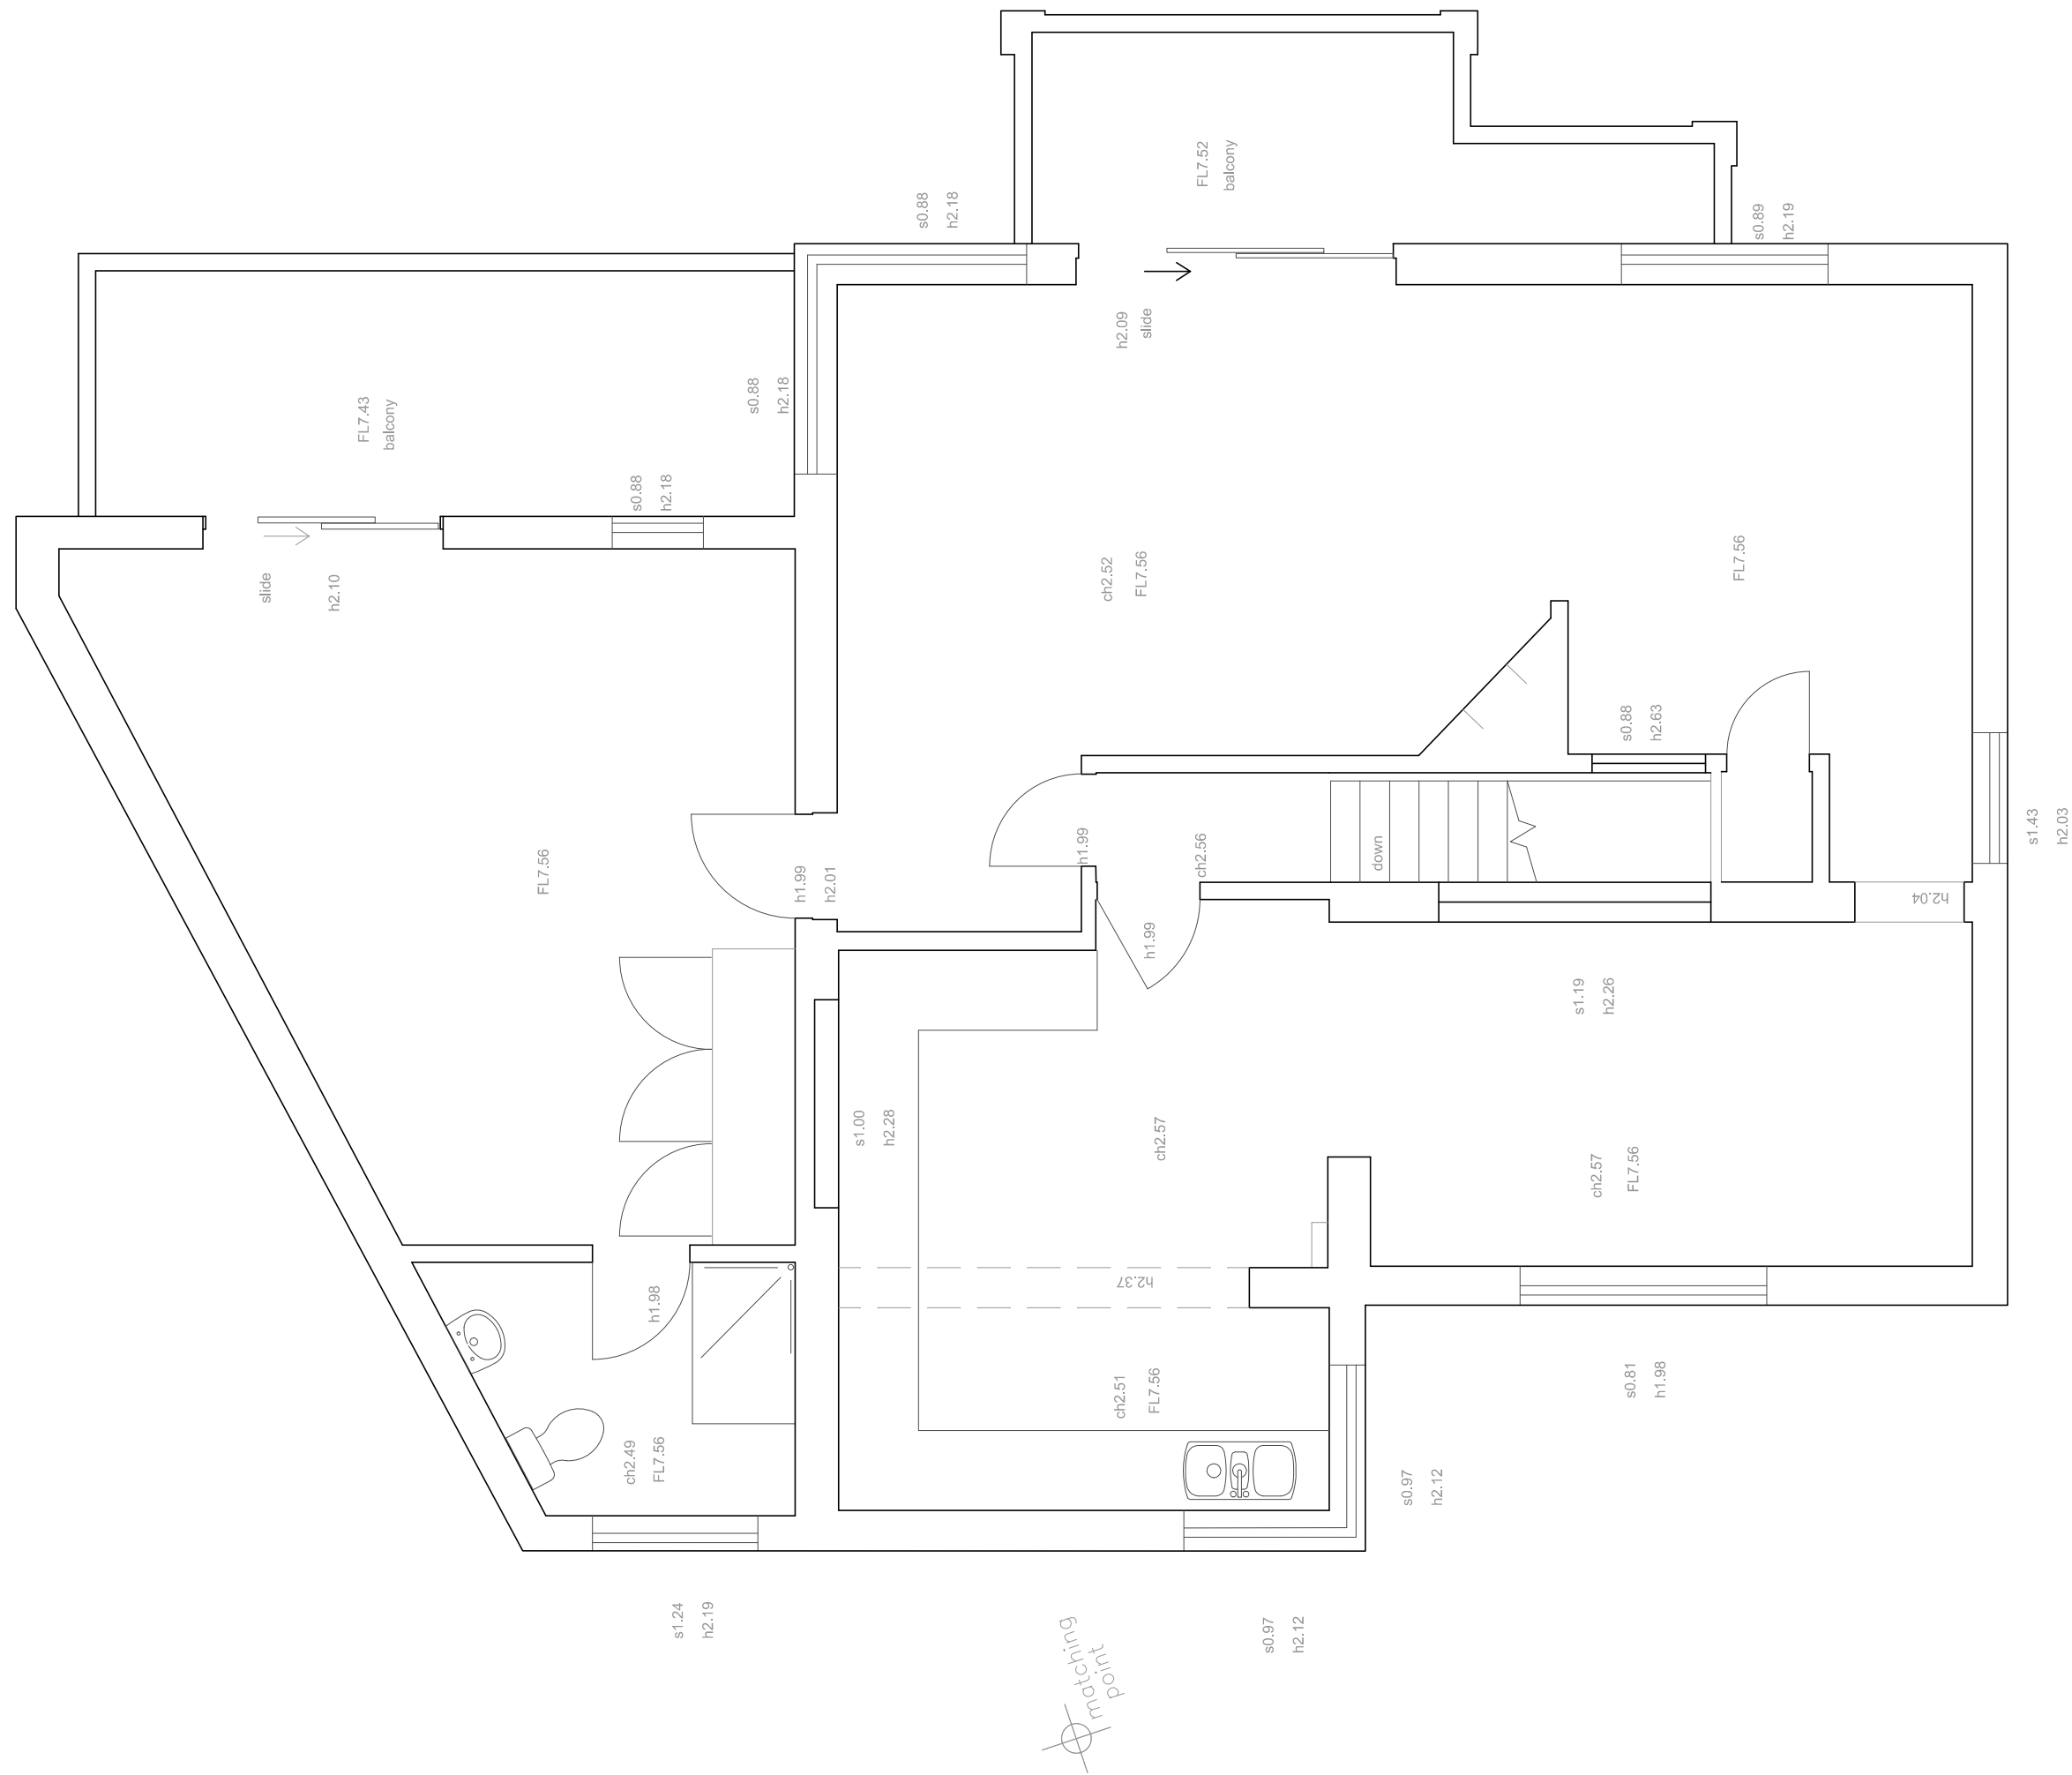

T. 01962 864545
E. INFO@ARDESIGNSTUDIO.CO.UK
WWW.ARDESIGNSTUDIO.CO.UK

Copyright: All rights reserved. This drawing and design must not be reproduced without permission. Dimensions are in millimetres unless specified. Only written dimensions to be worked from. Do not scale from this drawing.				
Job title 20 Wittering Road				
Drawing title Existing First Floor Plan				
Status Planning				
Drawn by P S	Checked by C***B	Date Dec 2019	Scale at A3 -	Scale at A2 1:100
Job No. 854	Dwg No. P006	Revision -		