


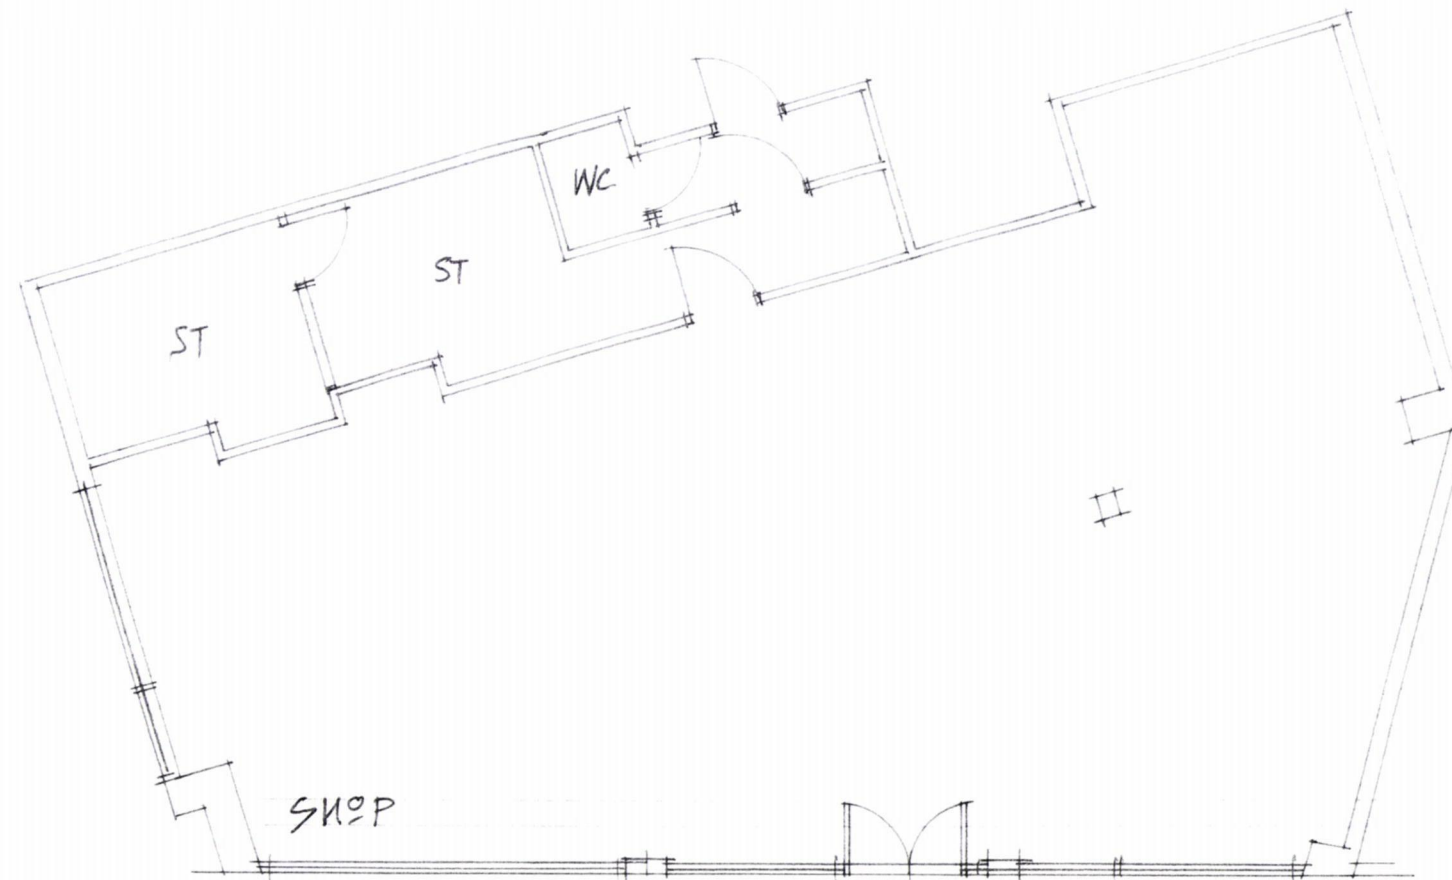


EXISTING GROUND FLOOR PLAN - SCALE 1:100 @ A3.

Proposed Alterations and improvements to form new storm porch at: Rileys Convenience Store, Eastoke Corner, Hayling Island, Hampshire.

FOR: MR VIJENDRA
EXISTING GROUND FLOOR PLAN.
OCTOBER 2019.
DRG NO: Y2019.10.03.02.
SCALE 1: 50 @ A3.



EXISTING WEST ELEVATION - SCALE 1:100 @ A3

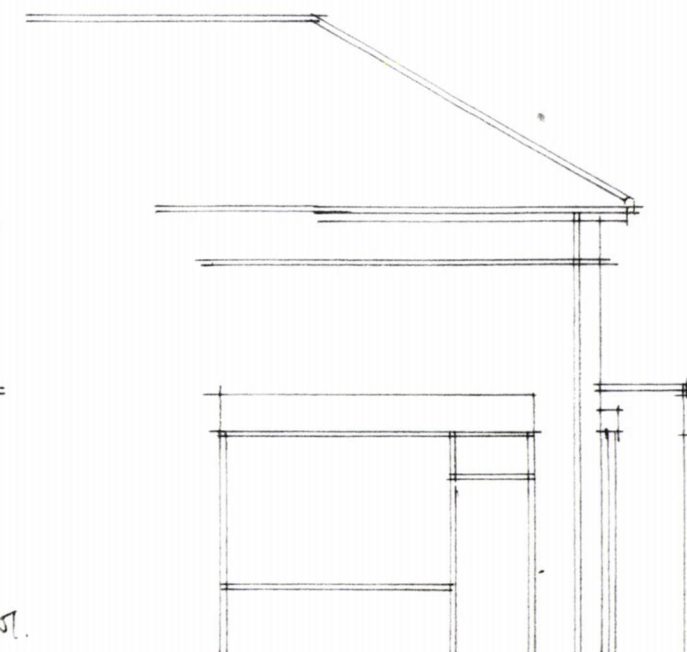

EXISTING NORTH ELEVATION

