


HAVANT BOROUGH
COUNCIL
14 JUL 2020
RECEIVED

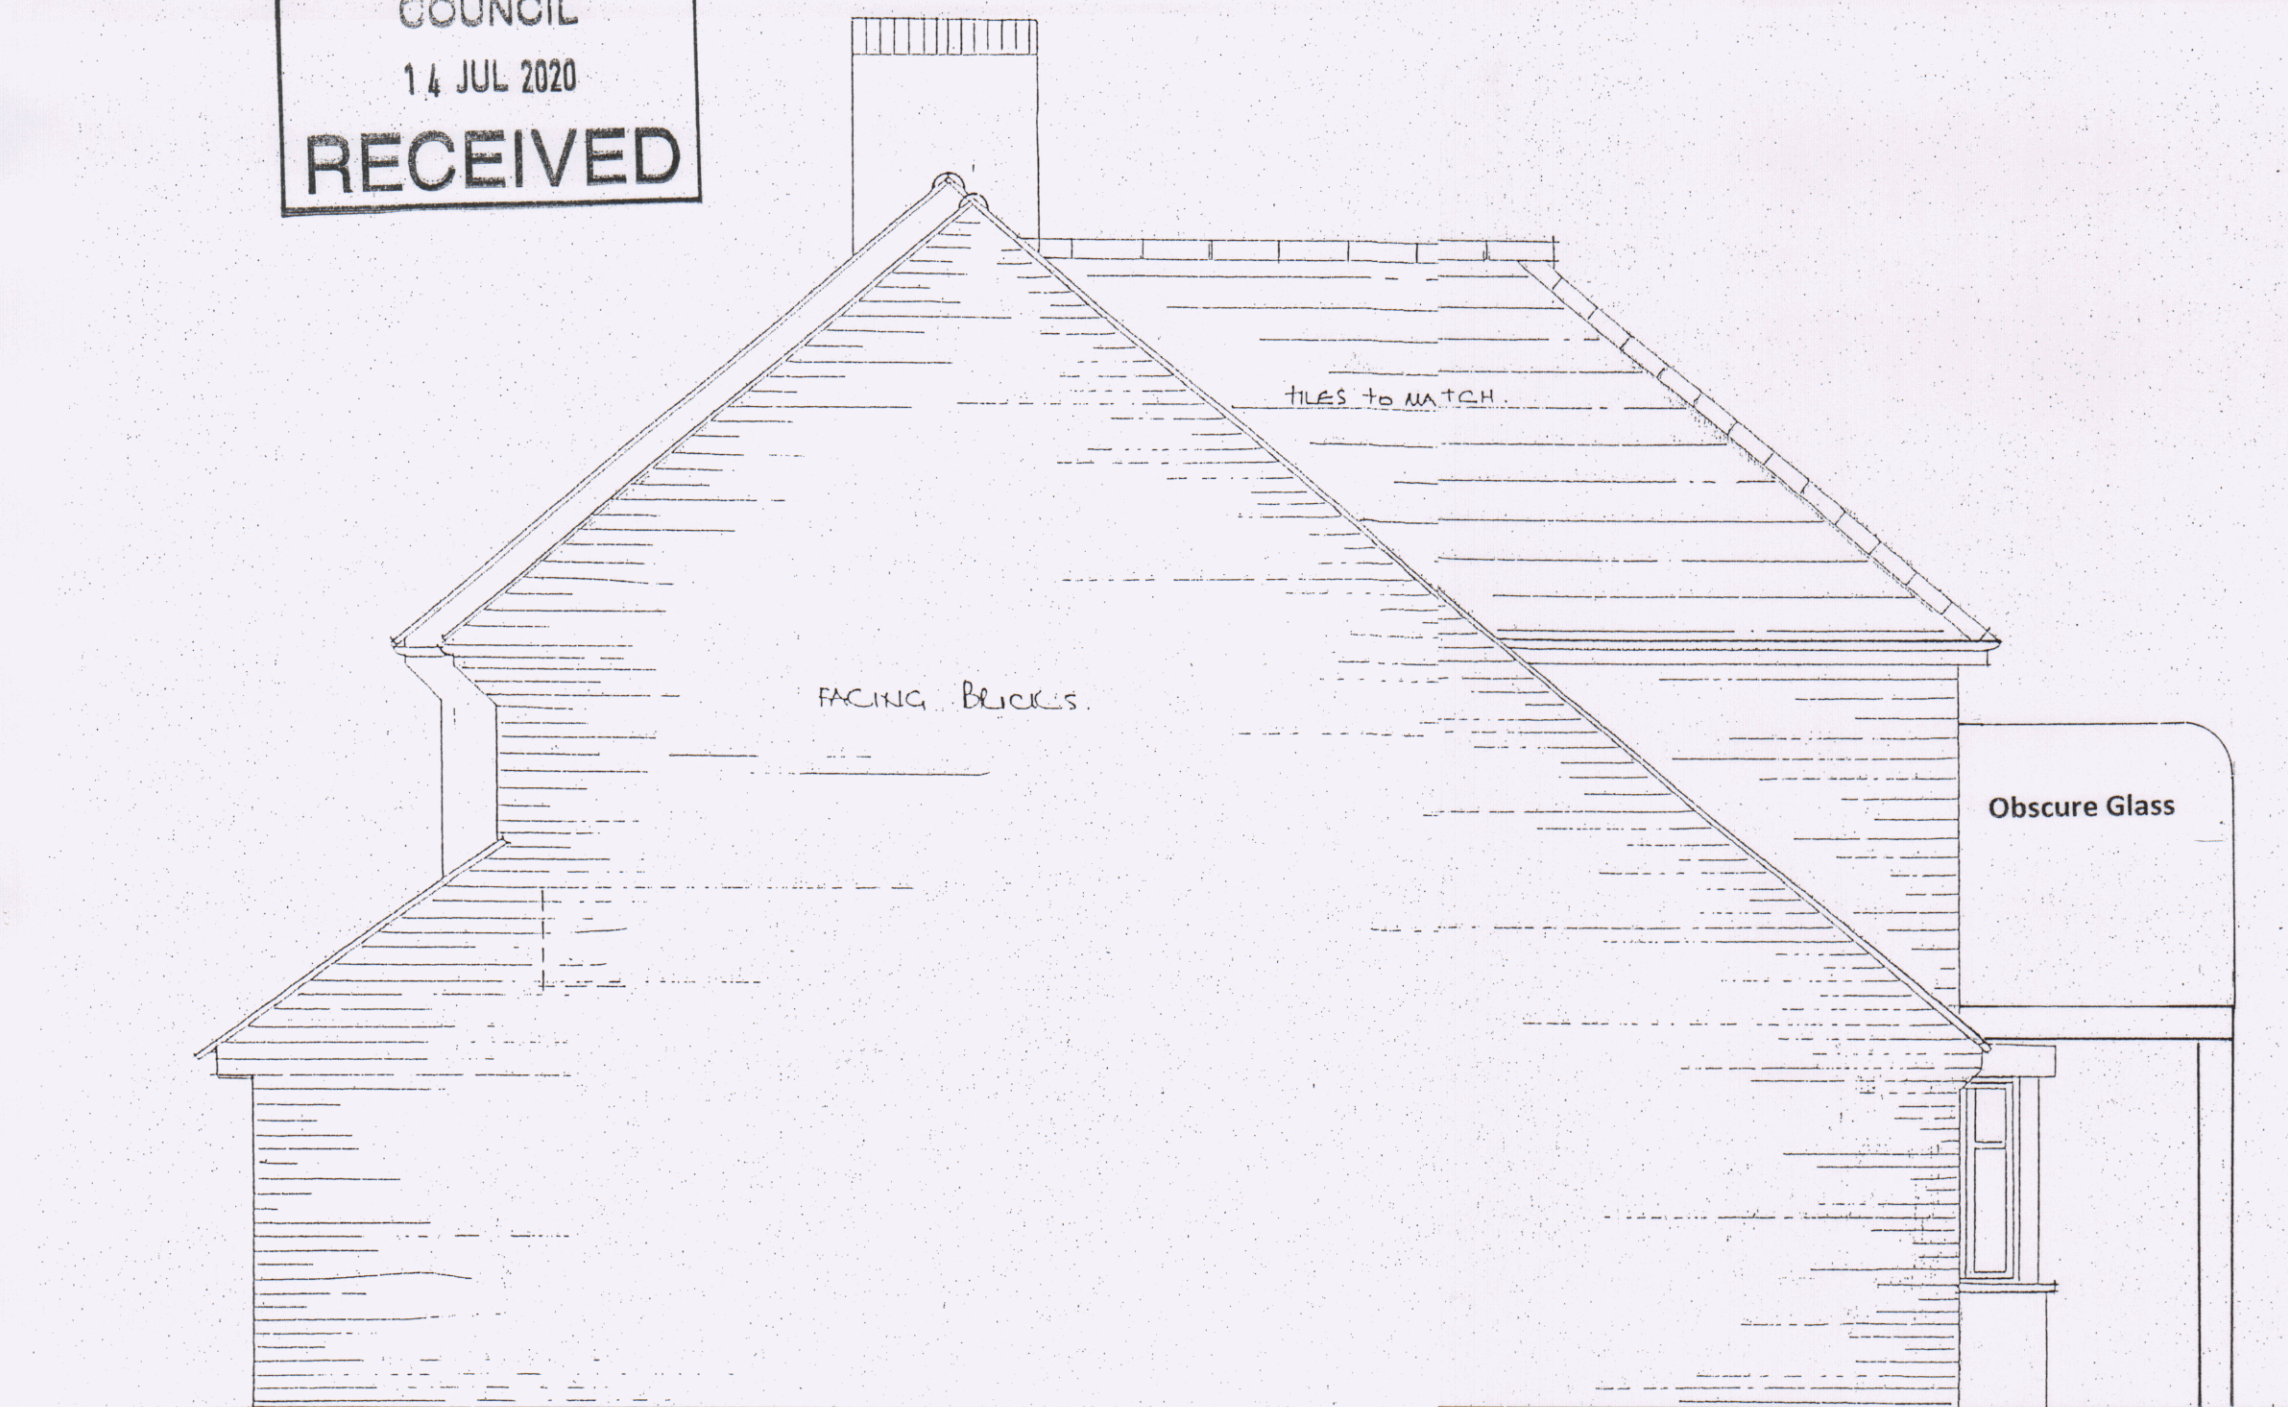


Side Elevation ~ As Proposed

+- Balcony +



Rear Elevation ~ As Proposed

+- Balcony +

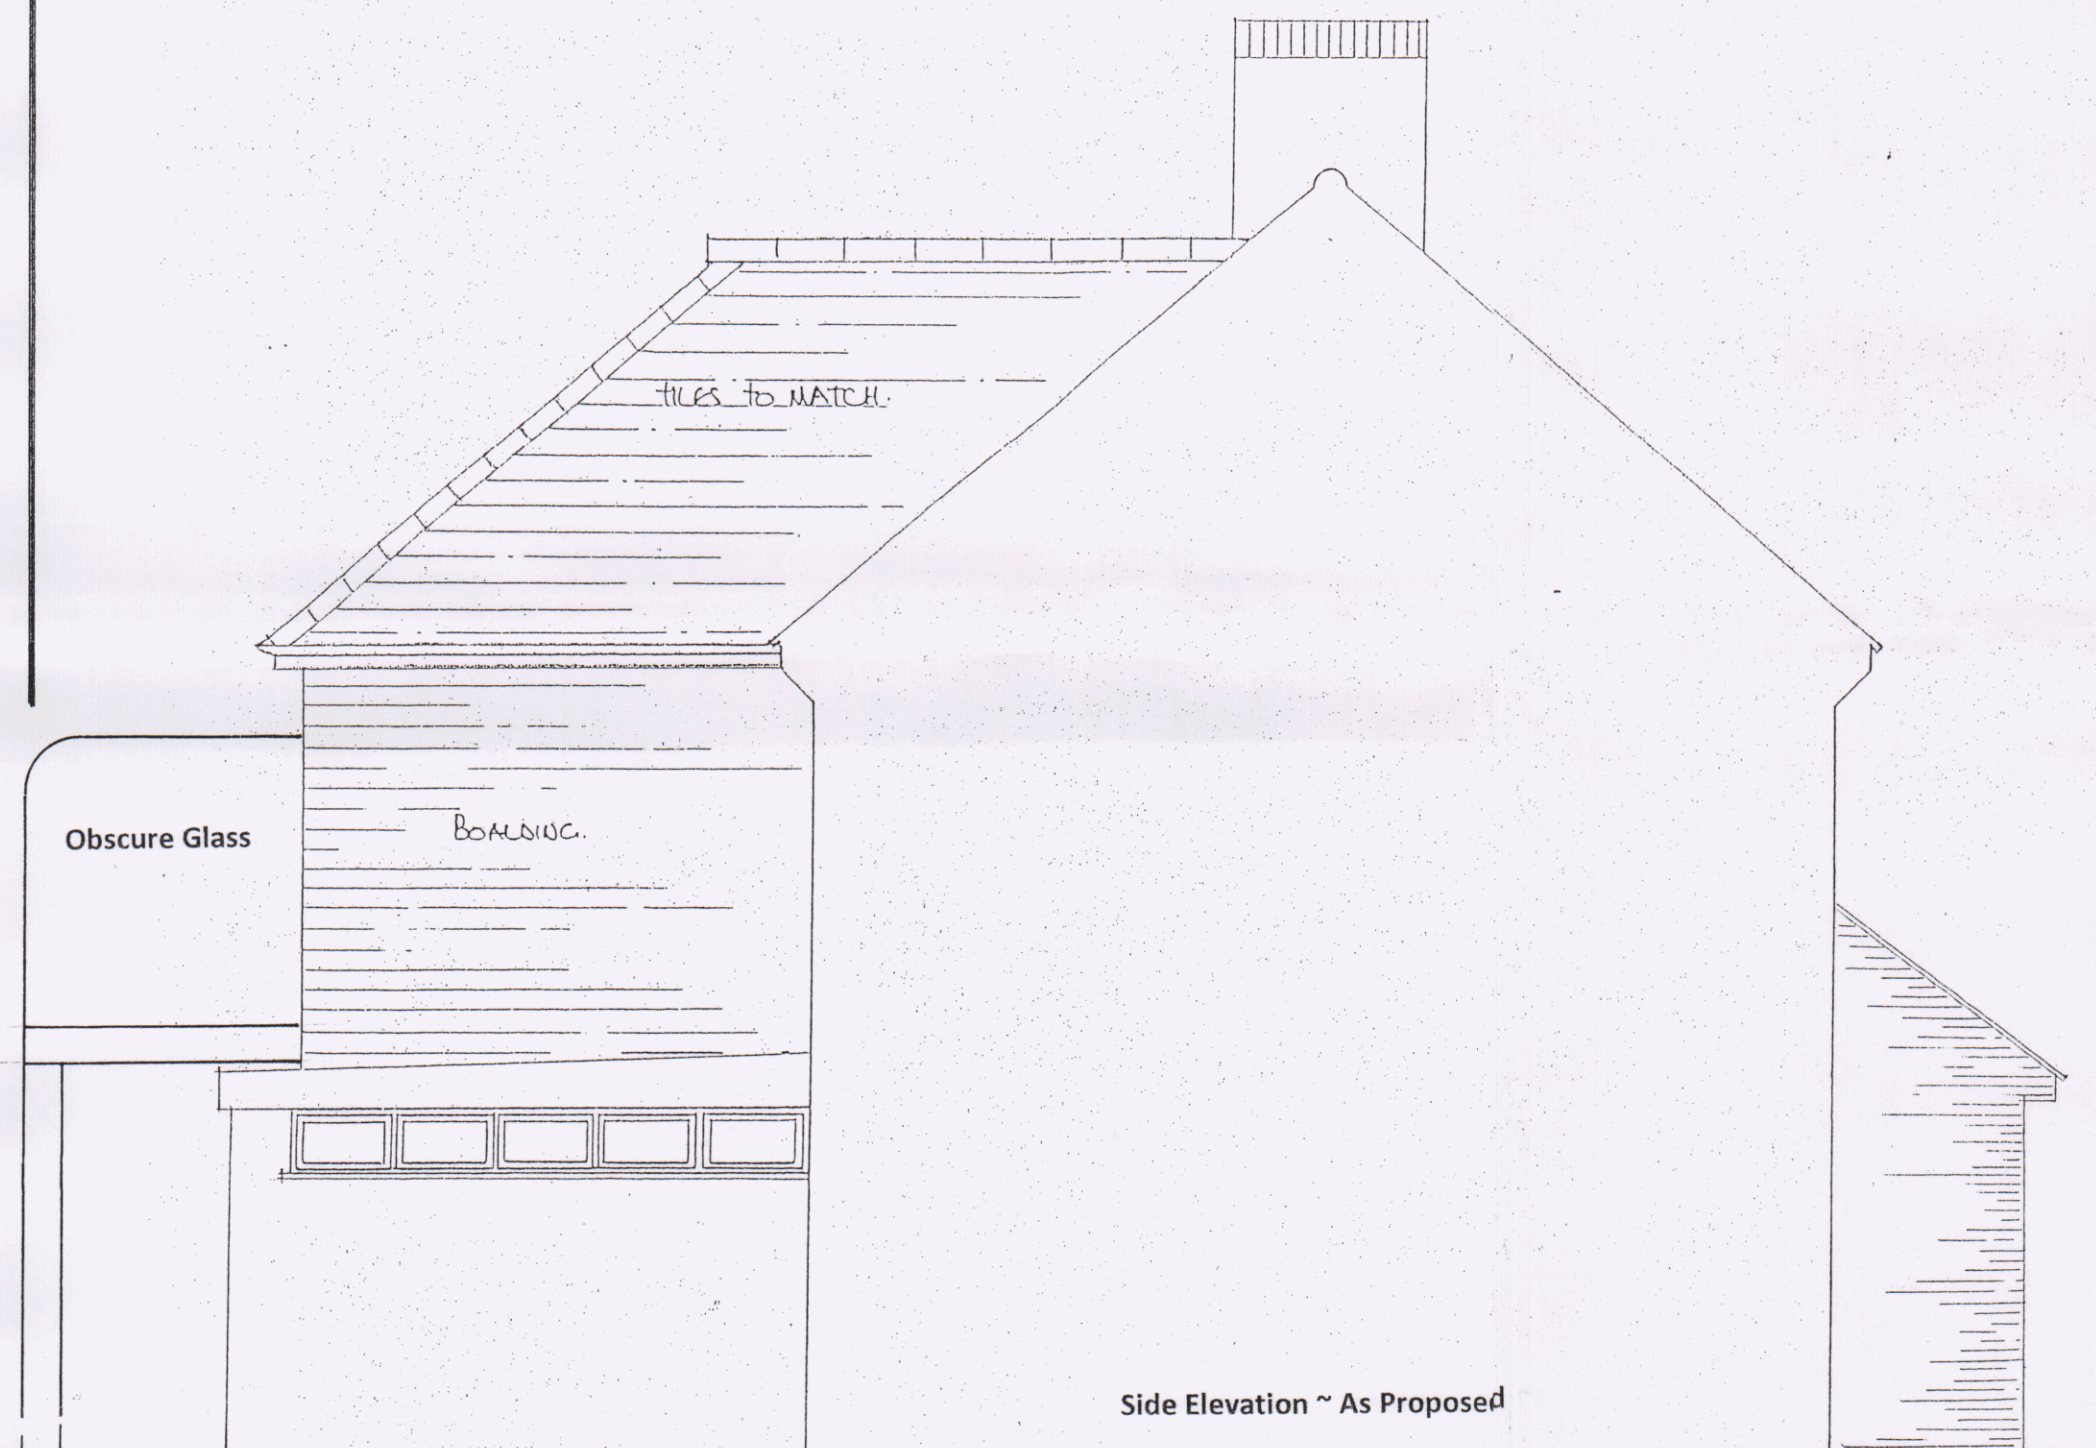

Side Elevation ~ As Proposed

+- Balcony +

11, Ilex Walk, Haylind Island, Hampshire

Scale 1:50 July 2020 7/21/06 'B'

Clive Fish ~ Building & Design Consultant

Tel ; (01903) 732942

Scale 1 : 50 @ A2 Paper Size

