


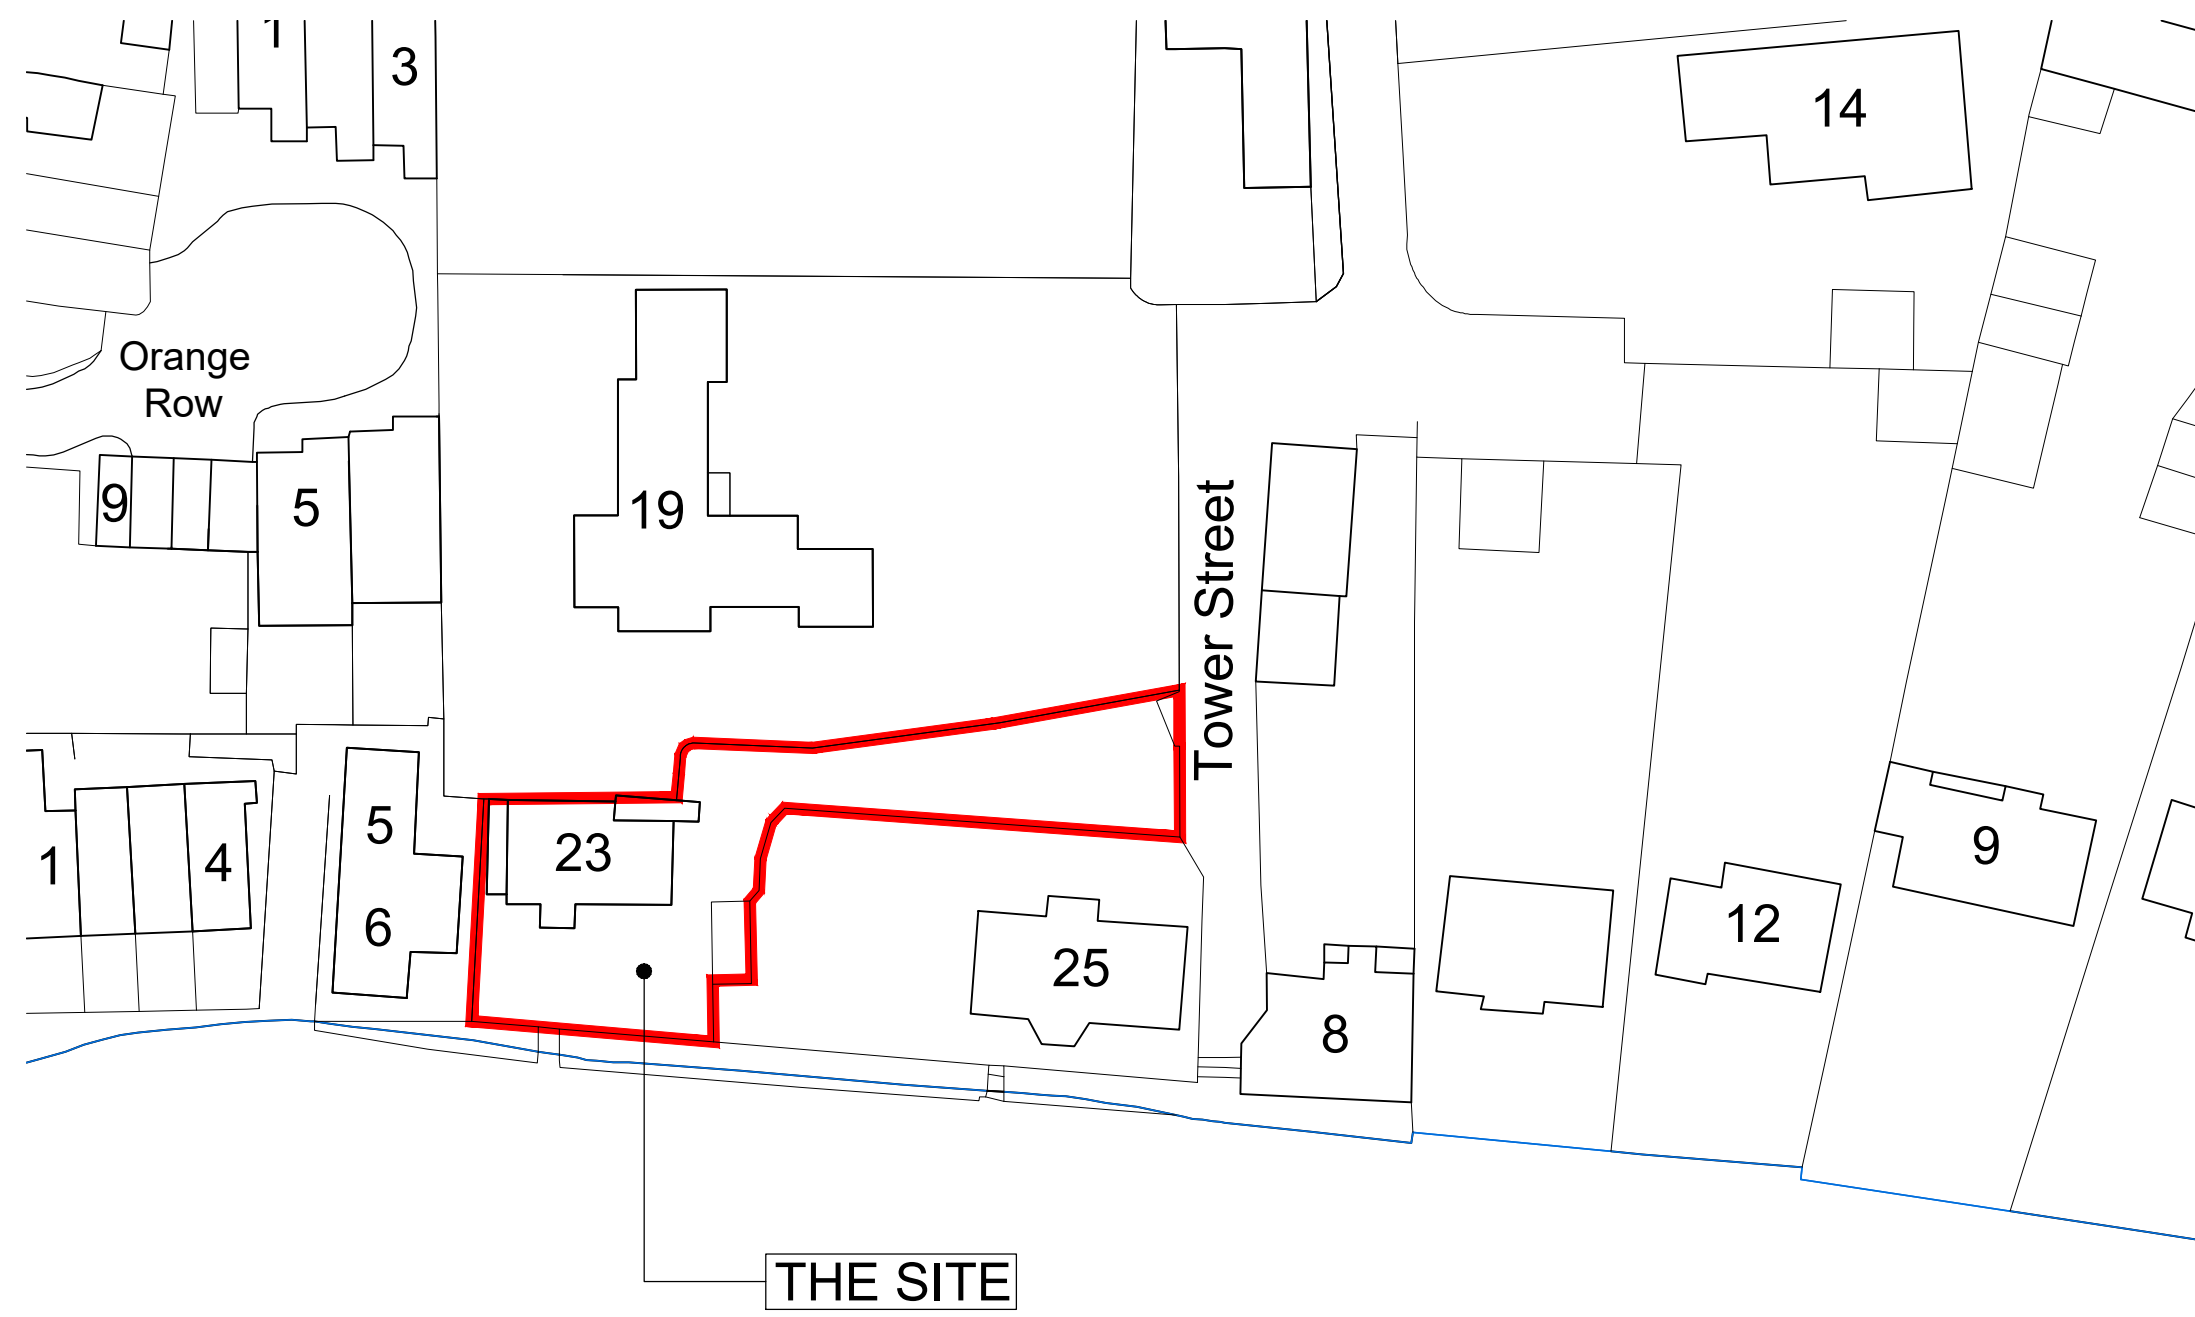
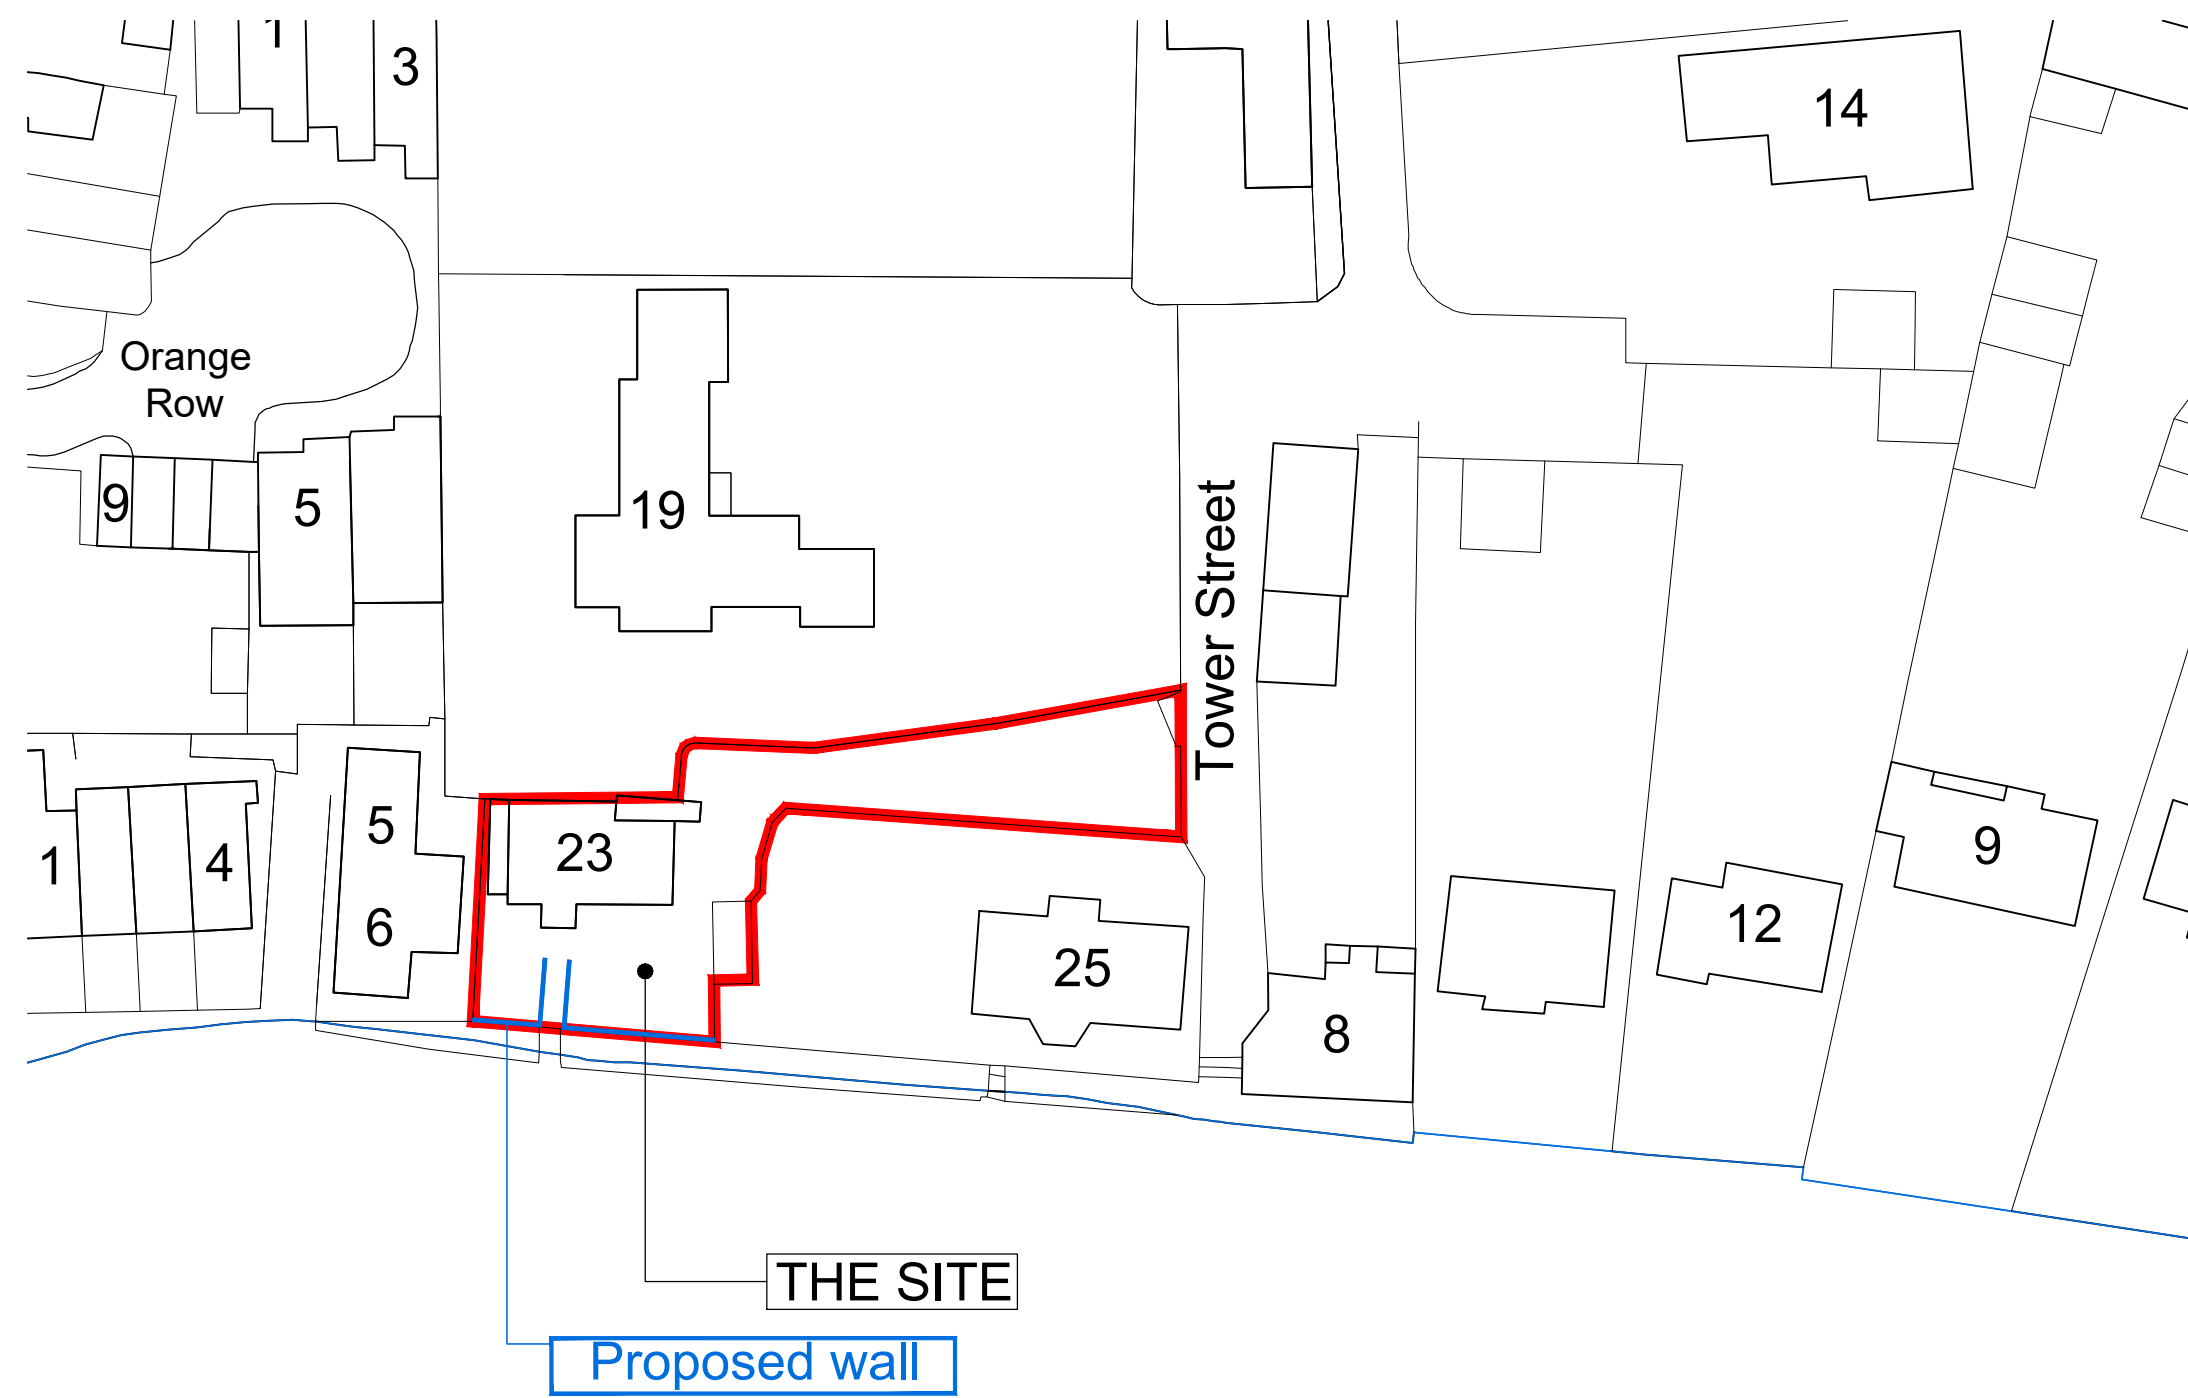


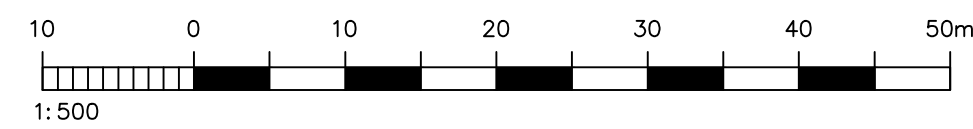



Existing Block Plan
Scale 1:500

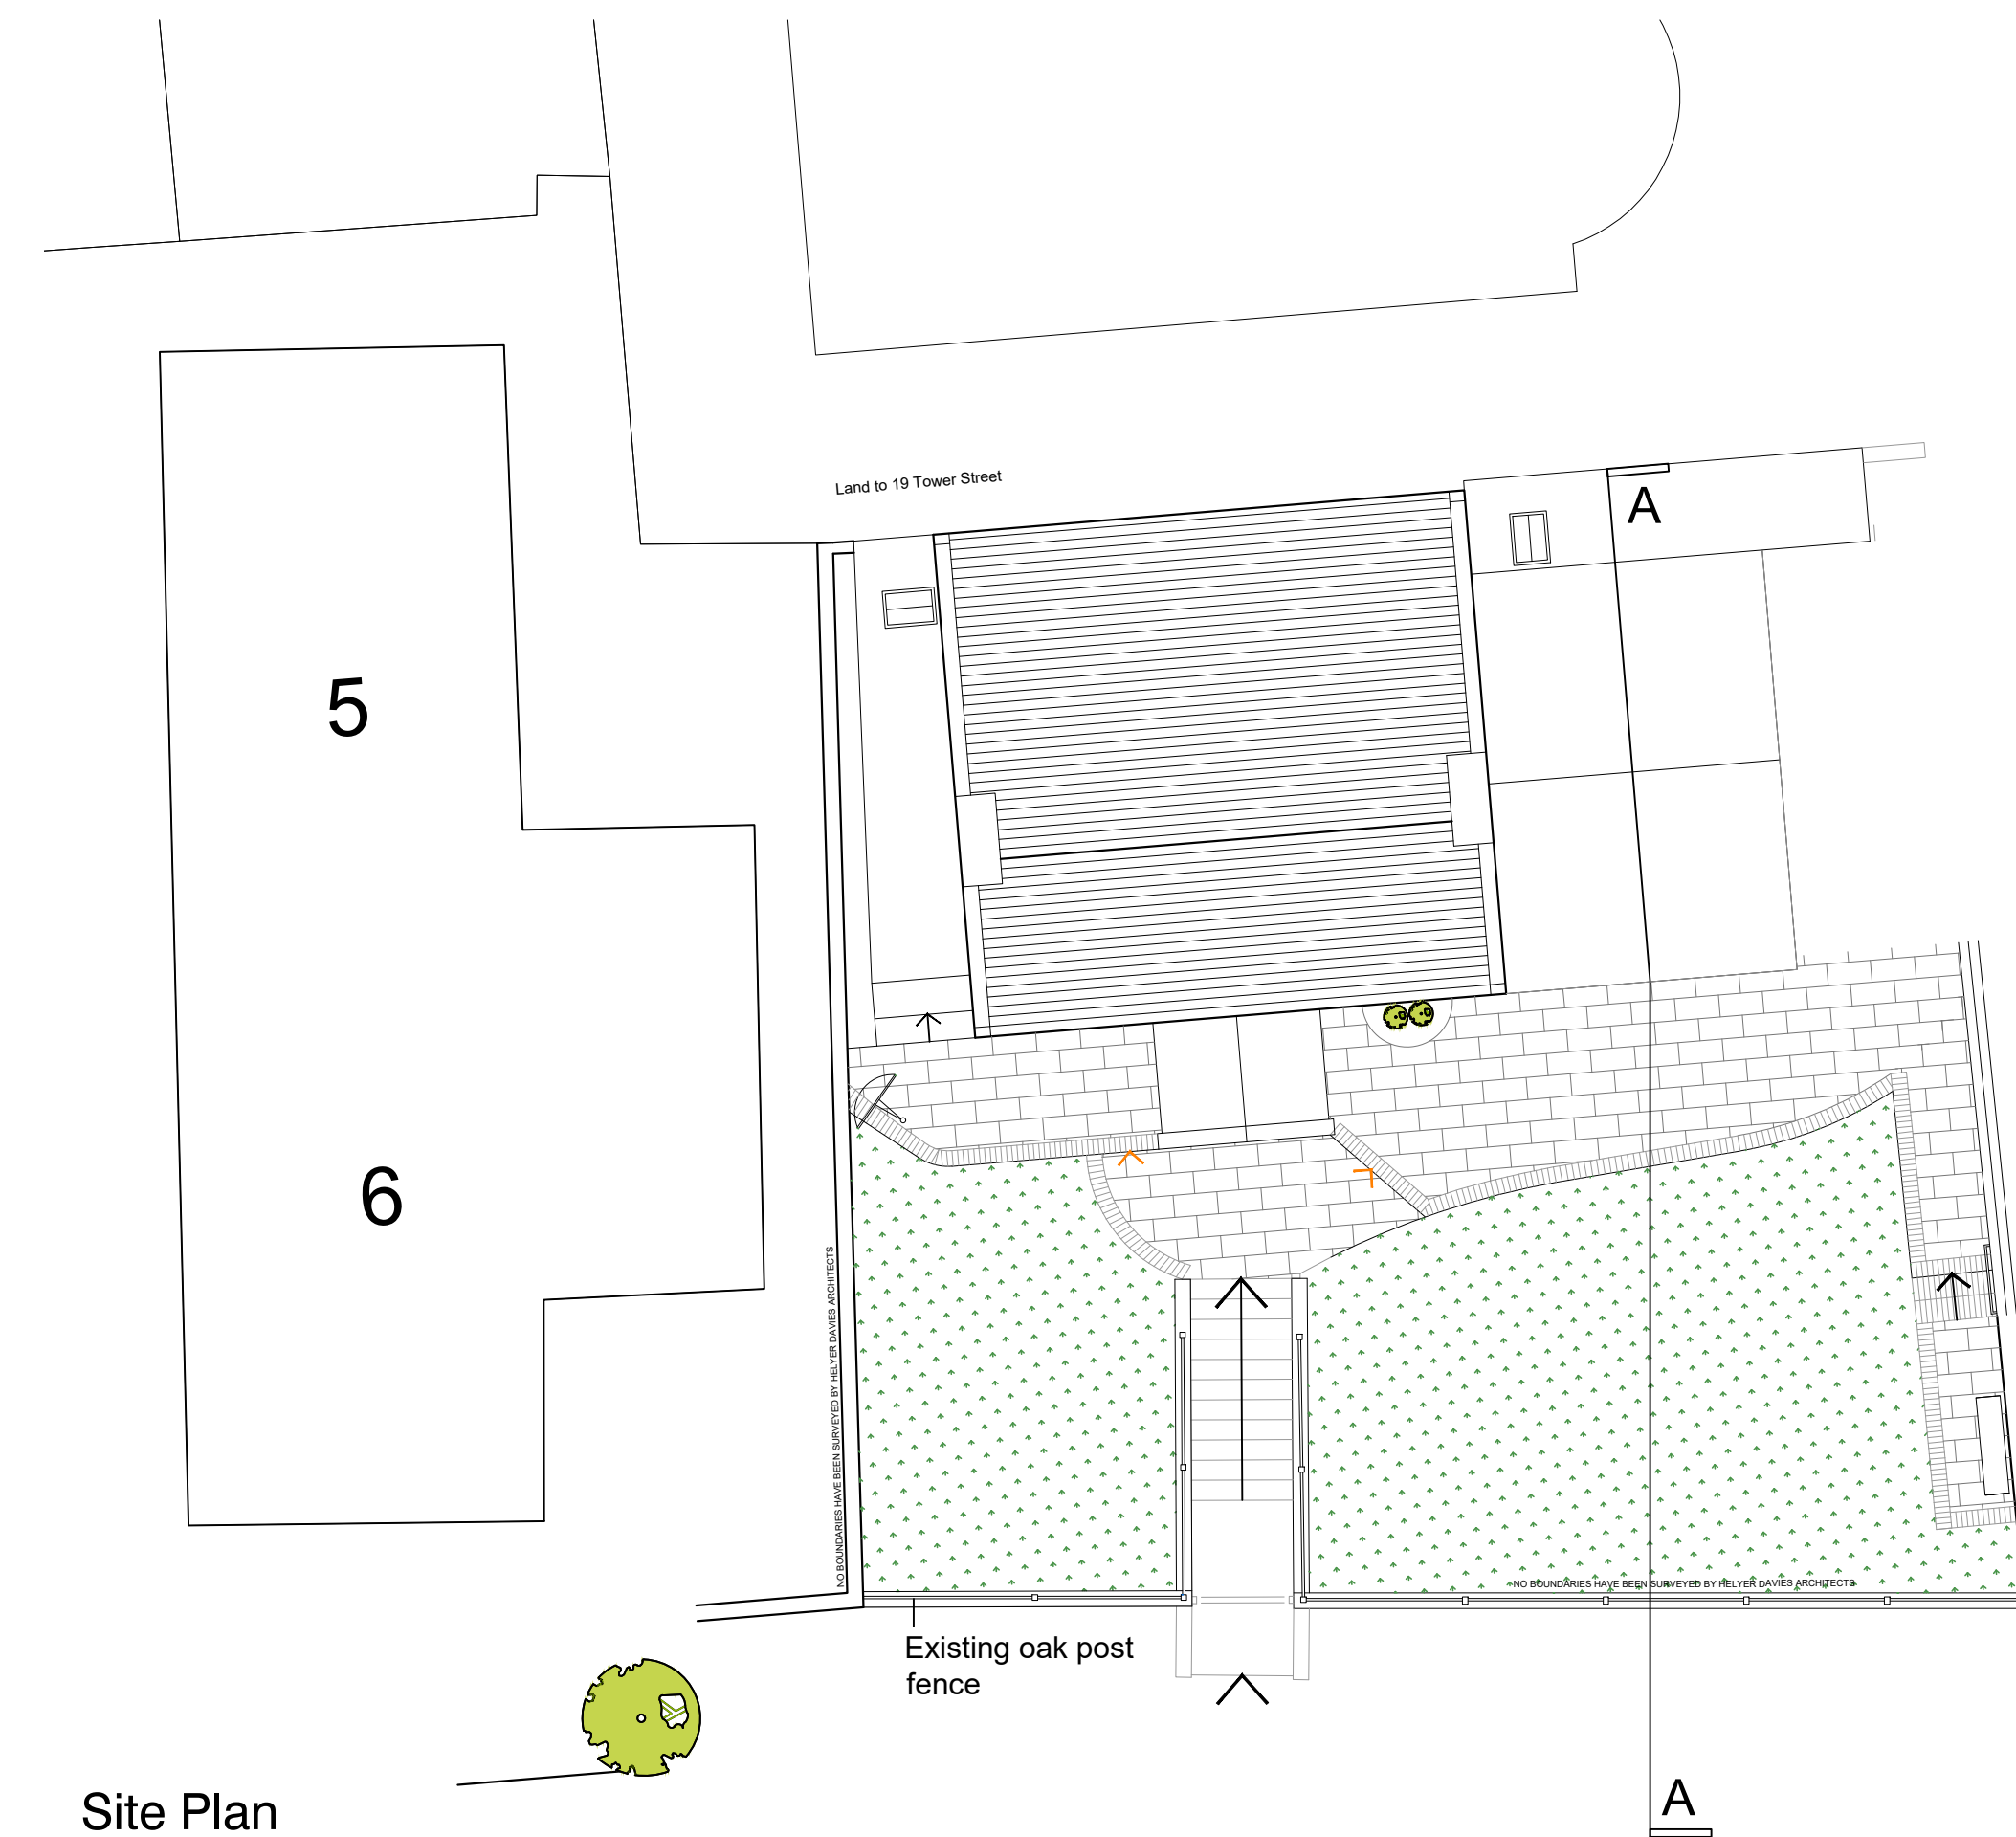

Proposed Block Plan
Scale 1:500

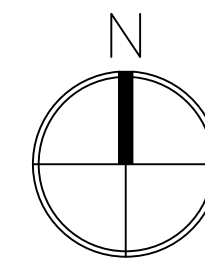

Site Plan
as existing - Scale 1:100

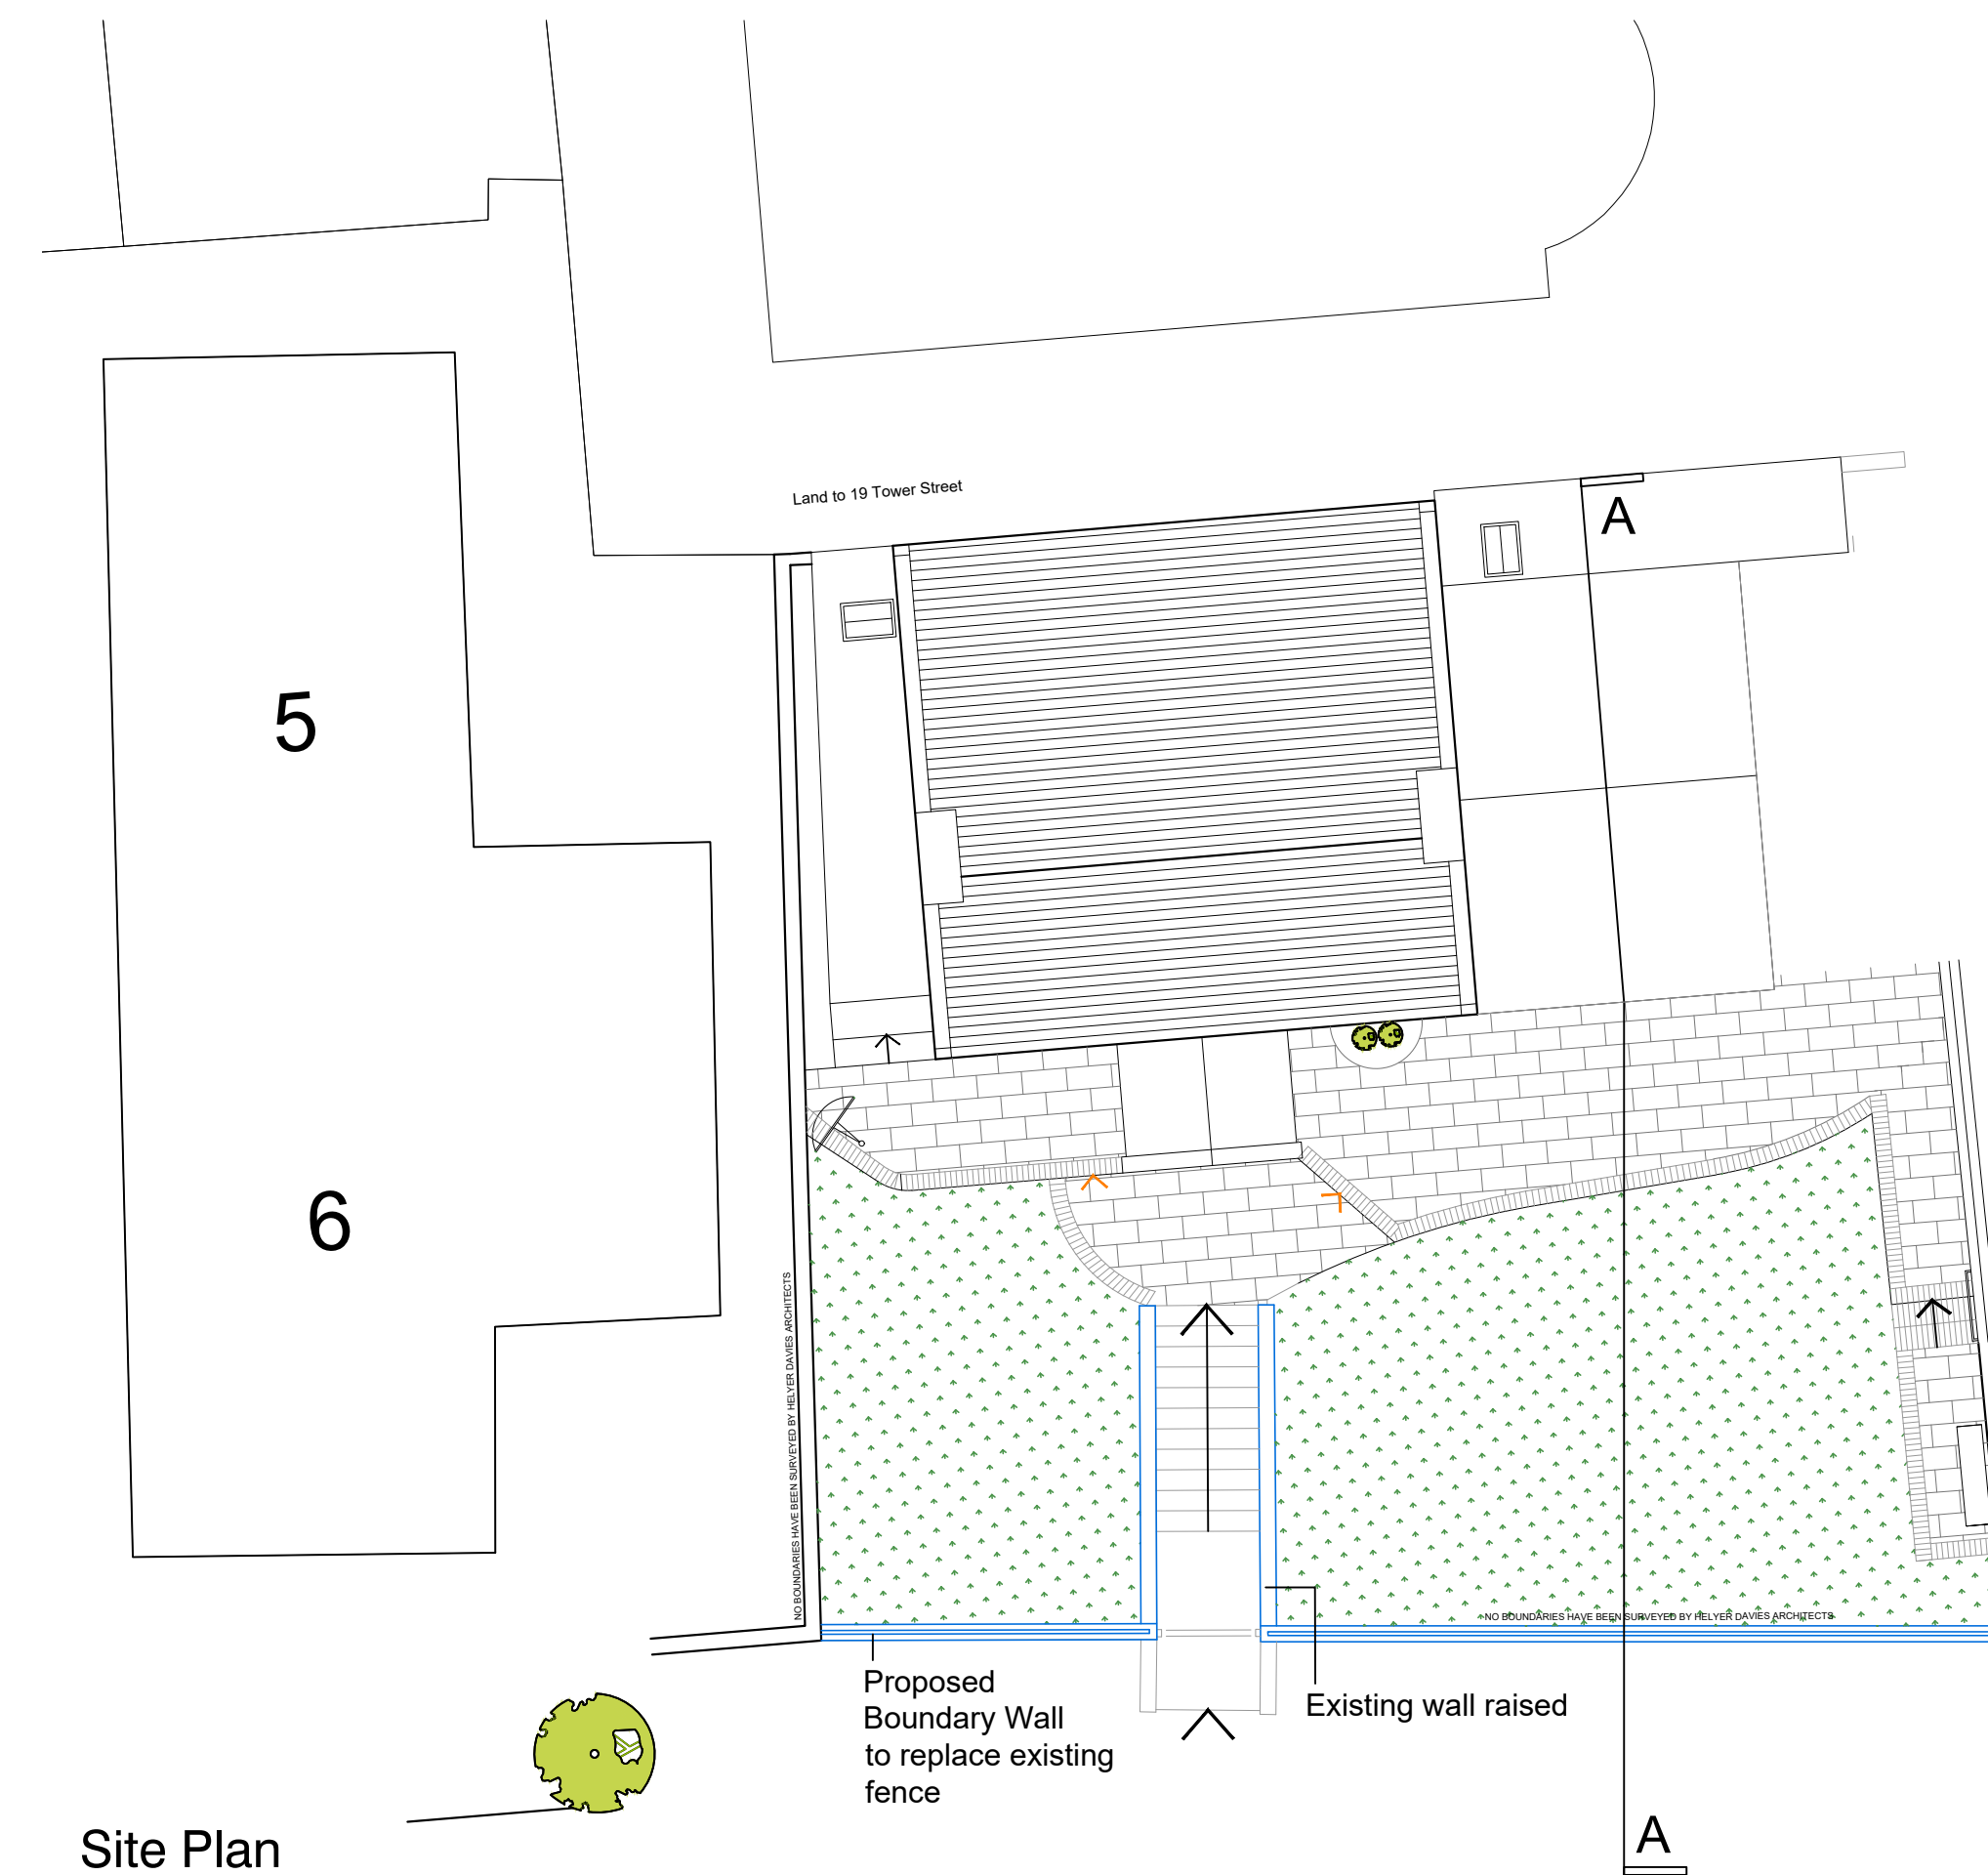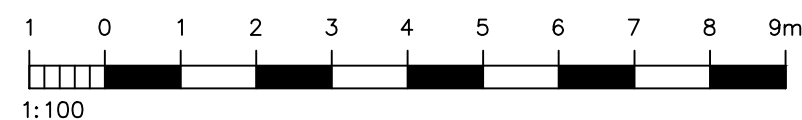

Site Plan
as proposed - Scale 1:100

NOTES:
Dimensions to be checked on site before commencing work. Any discrepancies shall be reported to the architect immediately.
Do not scale from these drawings except for planning purposes.
Use figured dimensions only.
Where applicable this drawing is to be read in conjunction with other consultants' drawings.
All drawings to be read in conjunction with specification and all other drawings including structural engineer and mechanical and electrical drawings / specification

REV	DATE	AMENDMENT	DRAWN

hd
architects

Helyer Davies Architects Ltd
1 The Old Flour Mill,
Emsworth, PO10 7BT
01243 370 715

www.hdarchitects.co.uk mail@hdarchitects.co.uk

PROJECT
Seaview House
23 Tower Street
Emsworth
Hampshire
PO10 7BH

DRAWING
Site Plan
Block Plan

SCALE
1:100 @A1
1:500 @A1

DATE February 2020	DRAWN PT
DRAWING NUMBER 20024/006	REVISION .