





Scale Bar 1:50@A3

 

Notes

Locations of downpipes and gutters to be checked on site.

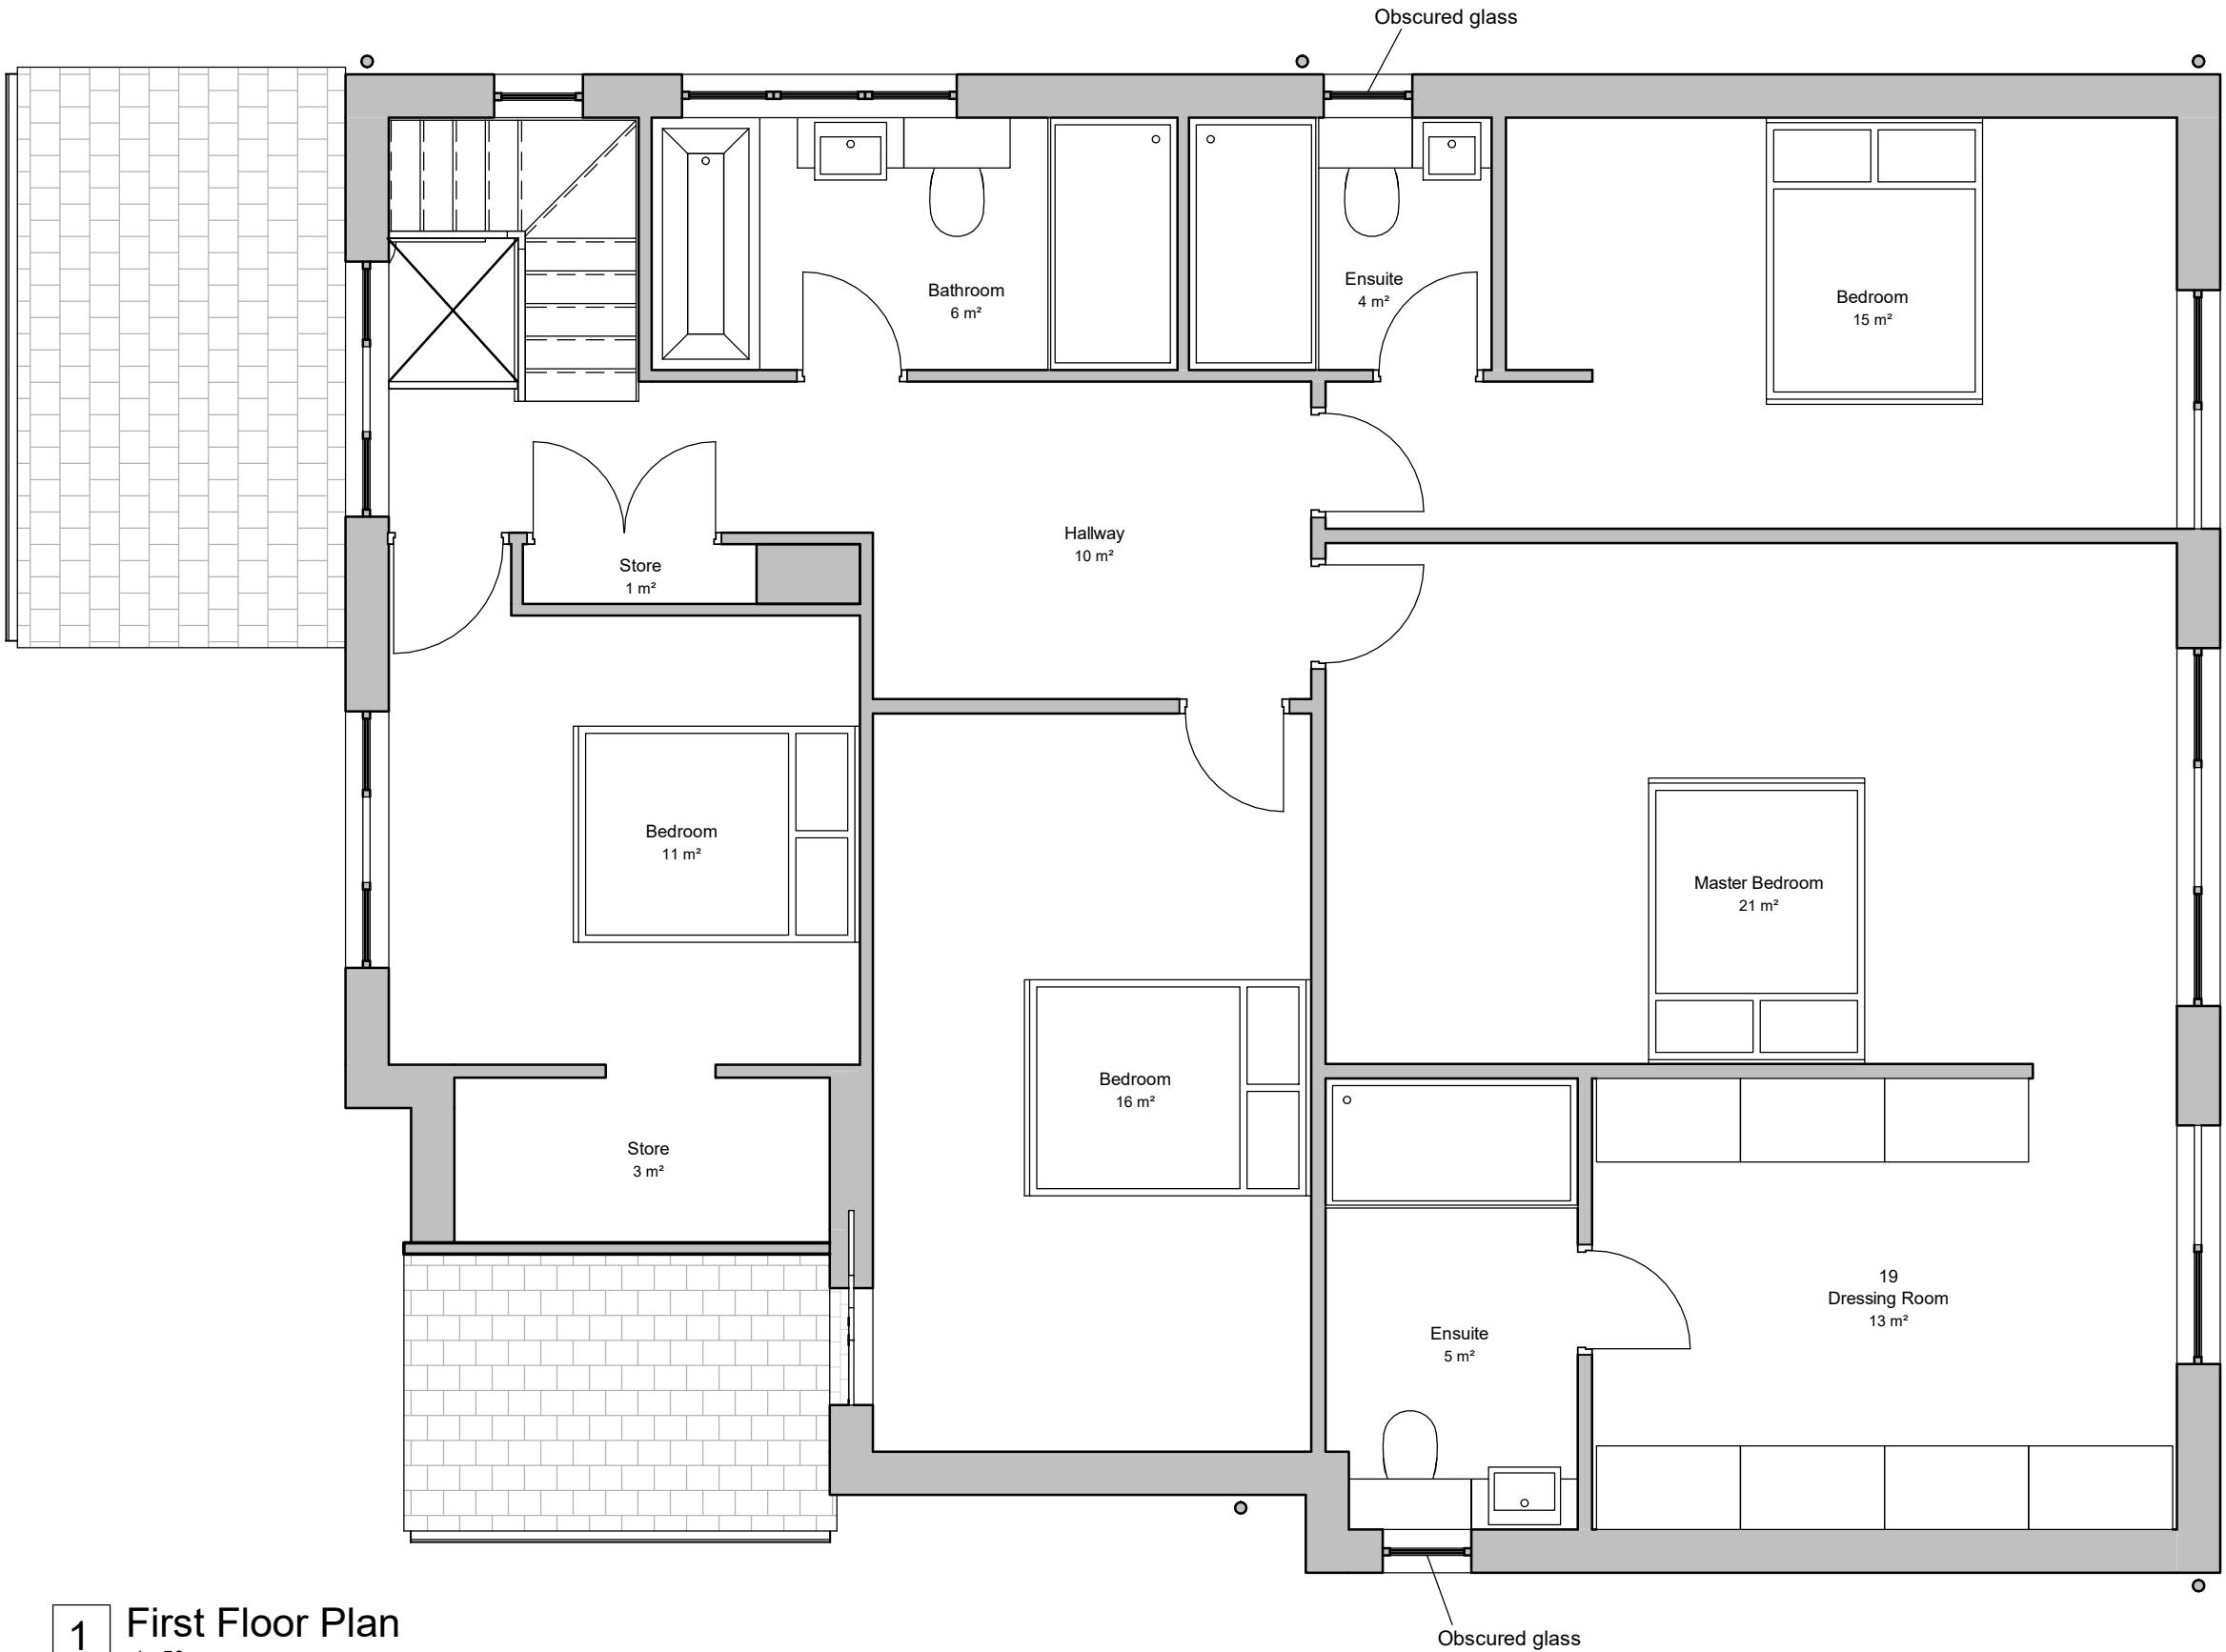

1 First Floor Plan
1 : 50

Submitted for Planning Issued to client for comment		SW SW	DS DS	18/05/20 12/05/20
REV	DESCRIPTION	BY	CHK	DATE
Cover Storey Architects Cover Storey Architects LLP 18 St Georges Avenue, Havant PO9 2RX Tel. 02392 006266 info@coverstoreyarchitects.co.uk www.coverstorey.co.uk				
Project No: 20002		Drawing No: V03-201		Revision: