




Front Elevation


Side Elevation

Rear Elevation


Side Elevation

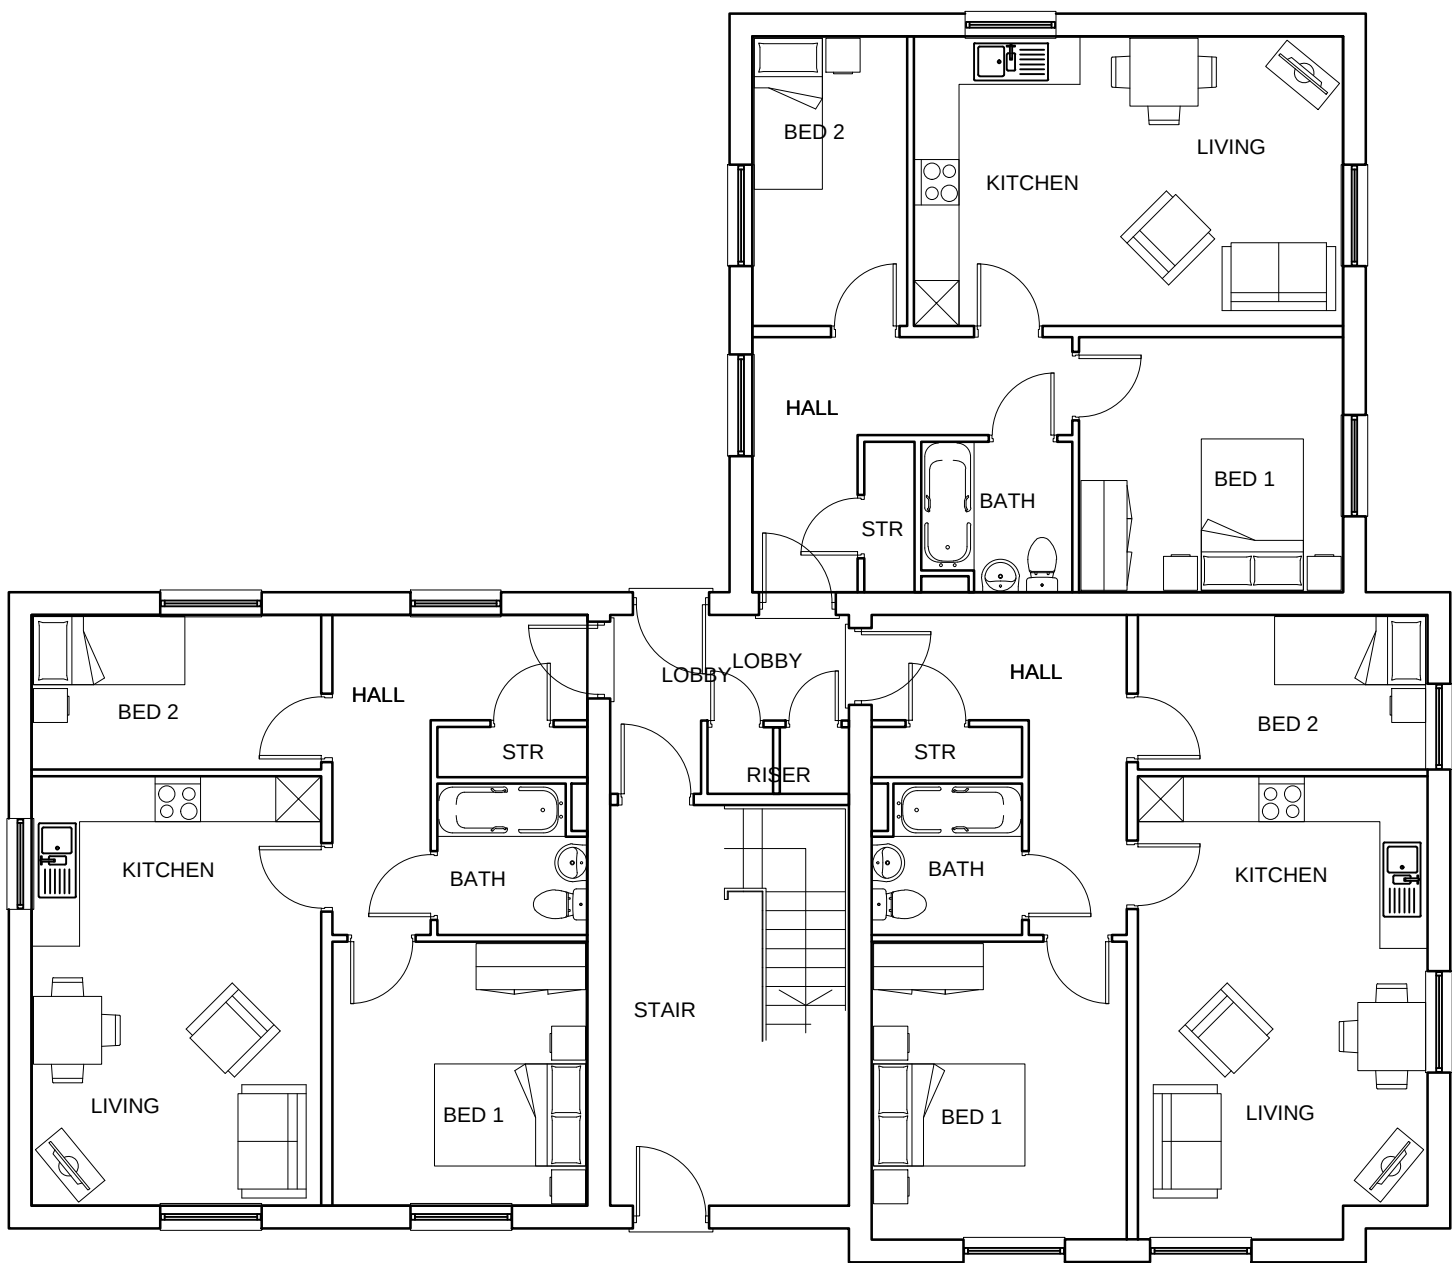

Ground Floor Plan

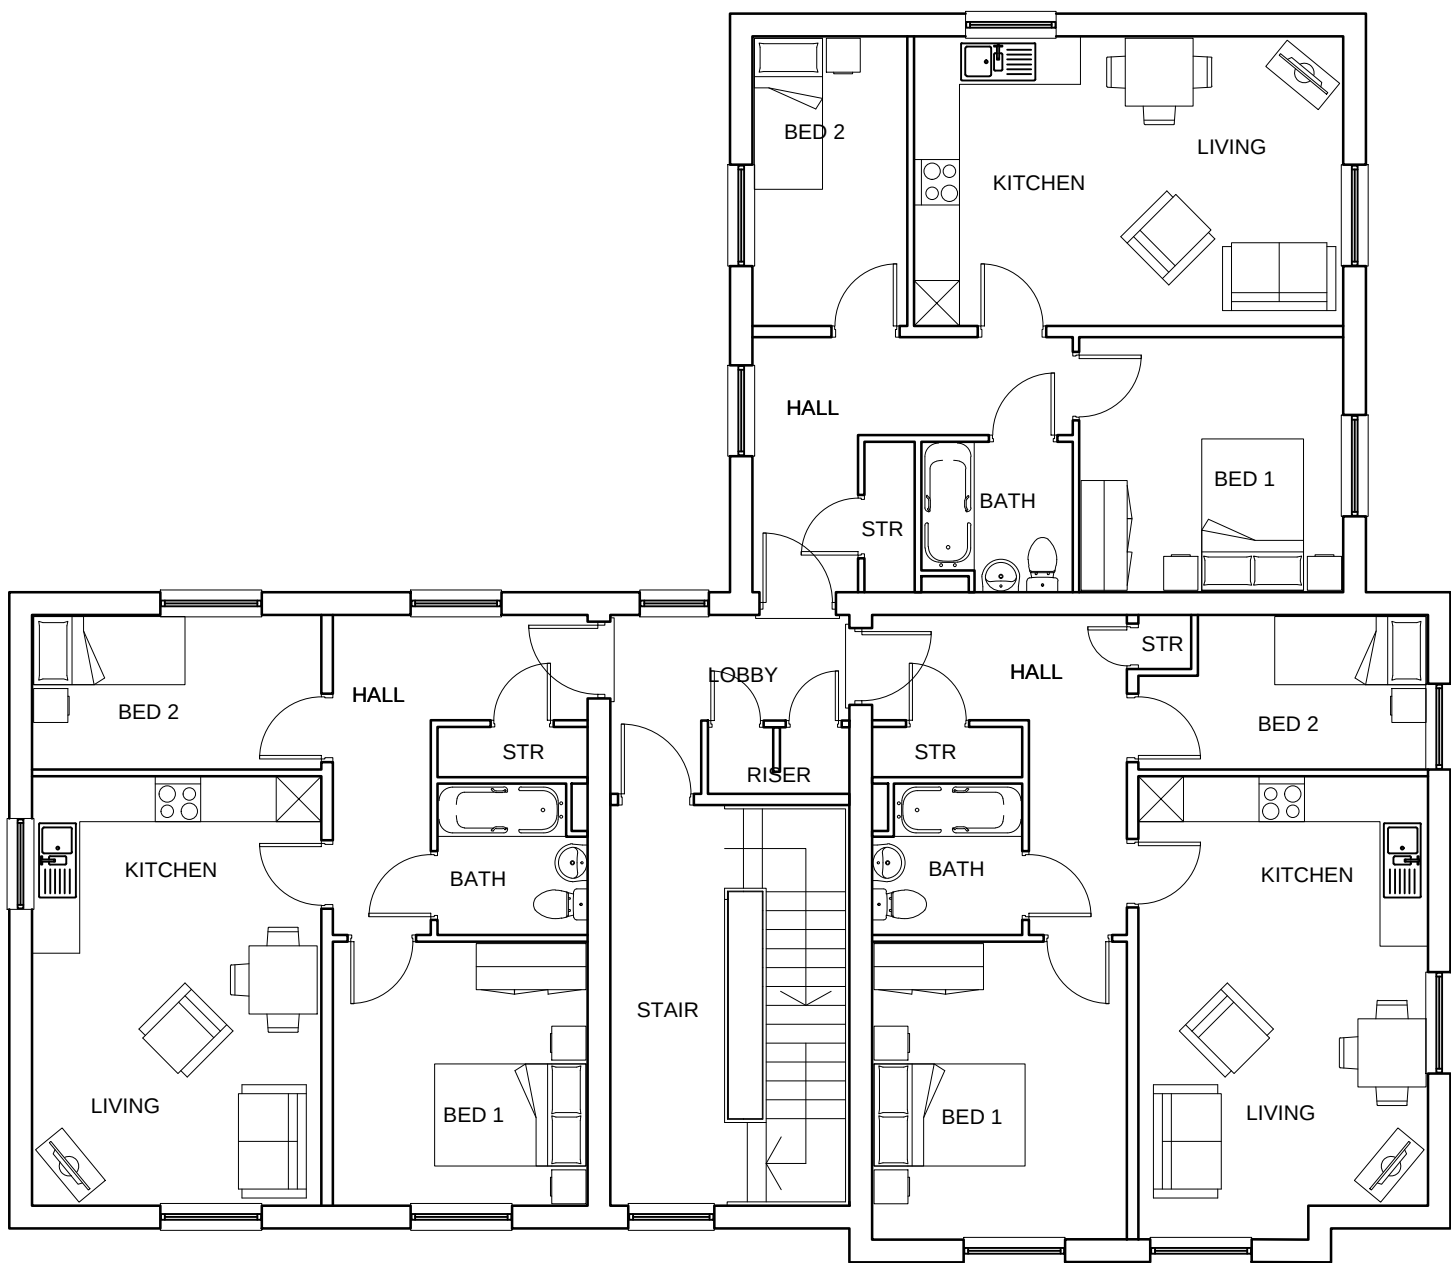

First Floor Plan

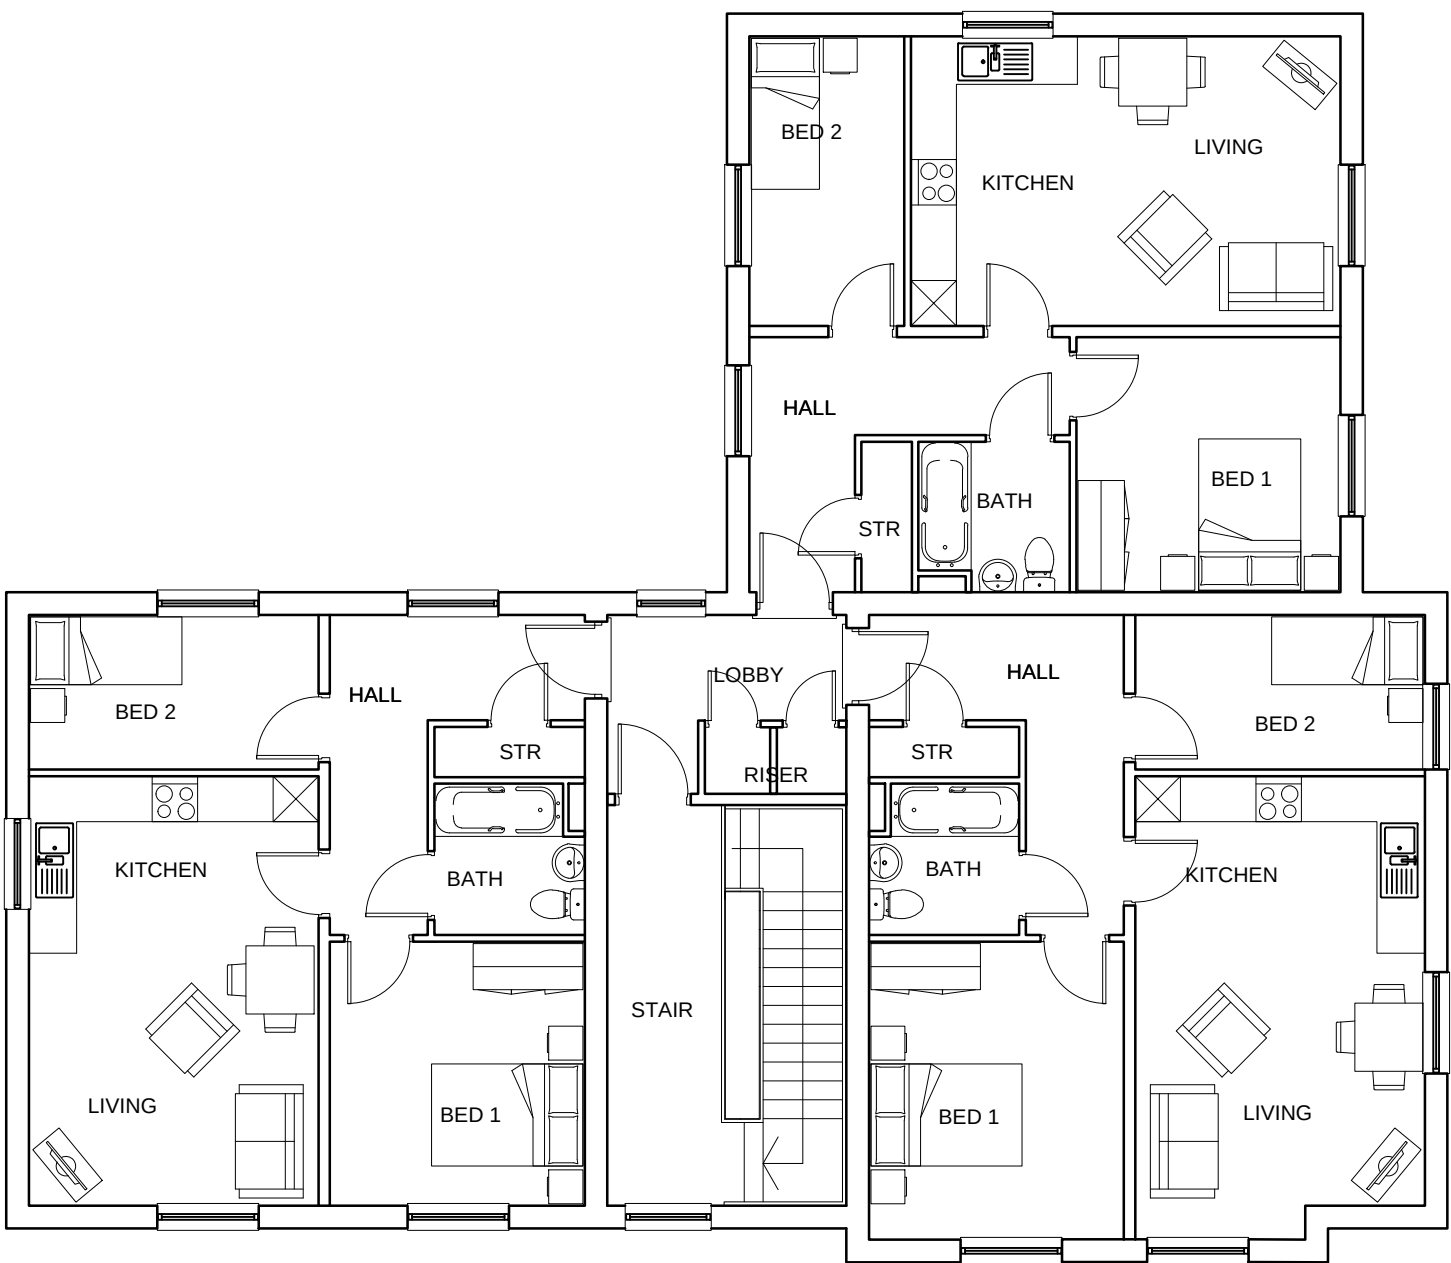

Second Floor Plan

Rev	Date	Revision Details	Dr	Ch
 PERSIMMON Together, we make a home				
Job Title				
Campdown, Havant				
Drawing Title				
2 Bed Apartments				
Job No	Drawing No		Rev	
536	FLAT-001		-	
Drawn	Checked		Date	
cd	br		12.07.19	
Scale				
1:100 @ A1 / 1:200 @ A3				
metres 2 4 6 8 10				
Status				
APPROVAL				

File Location: s:\technical\current sites\campdown college road\drawing\architectural\planning\house types