



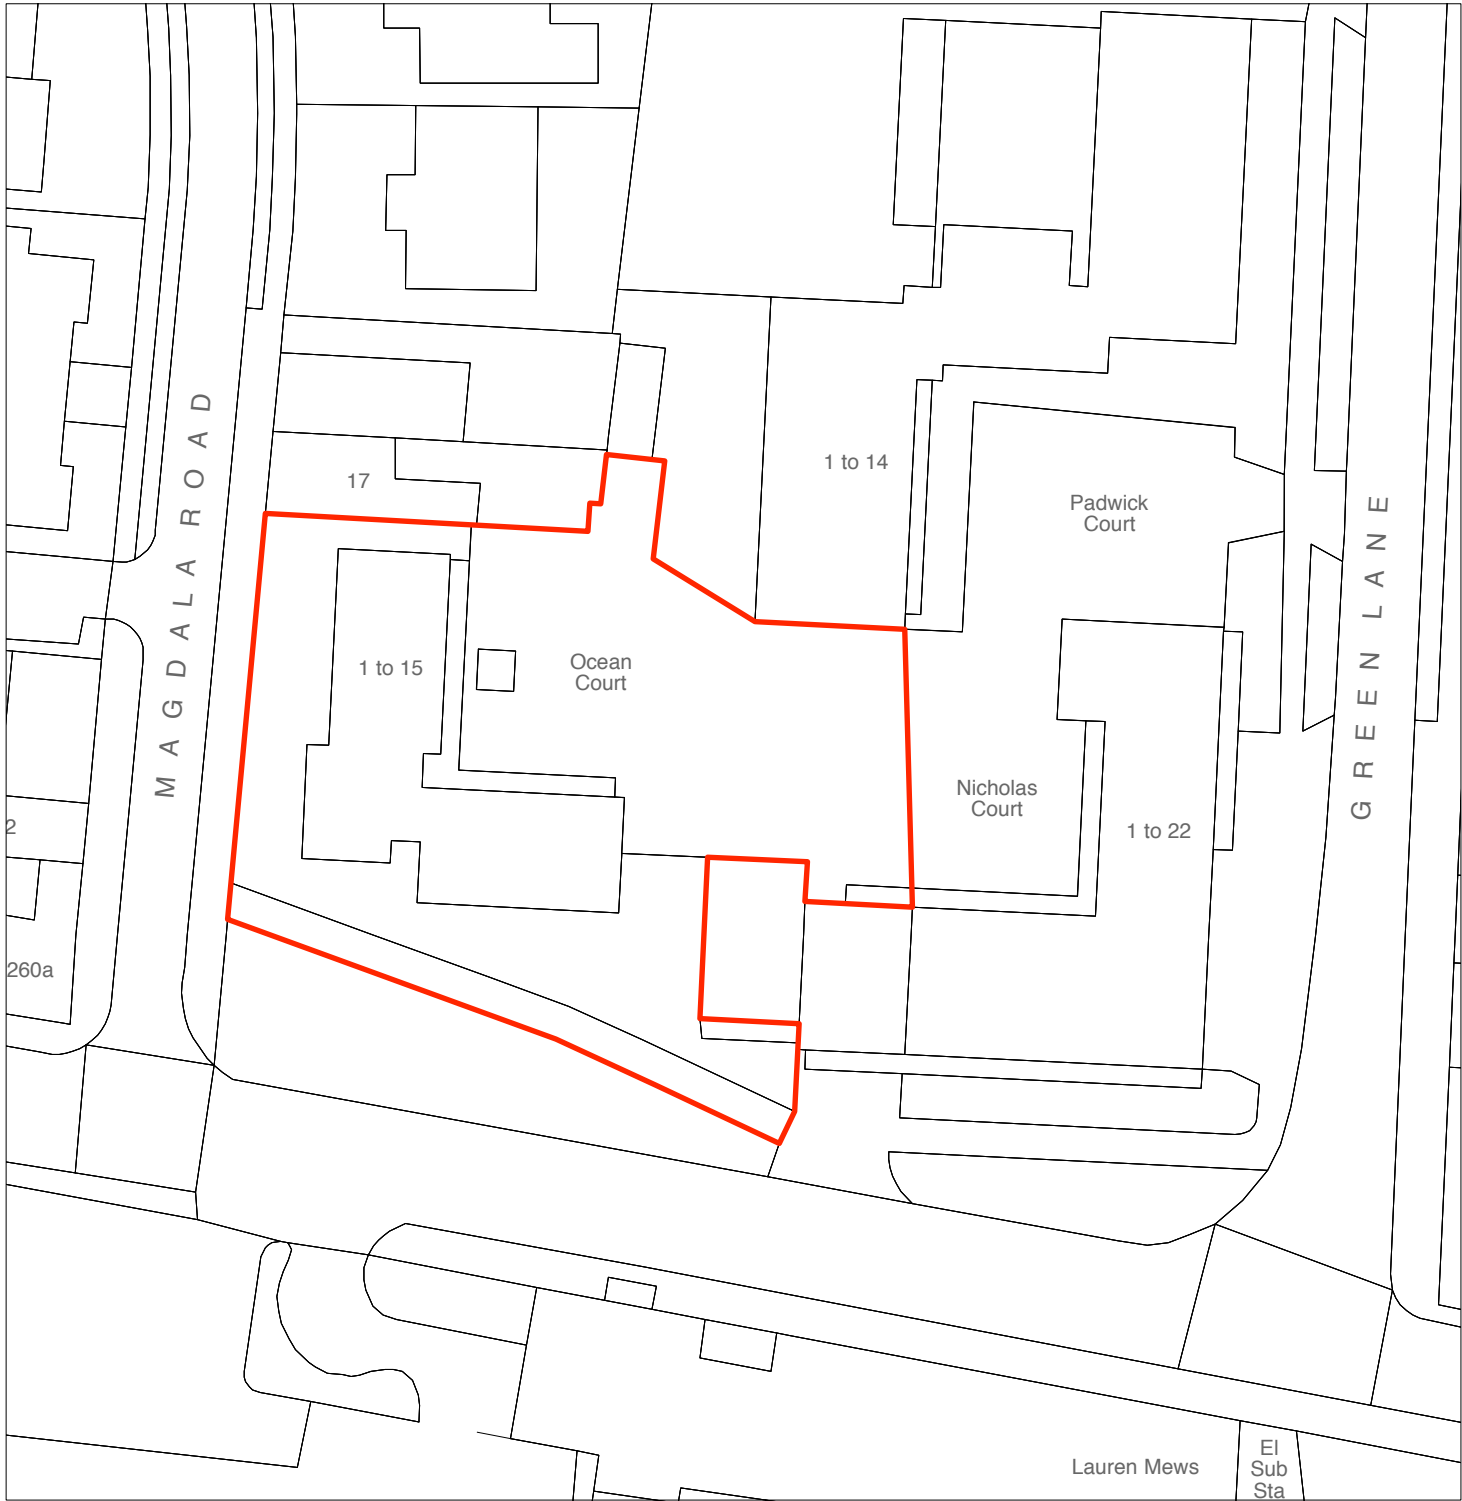

Ordnance Survey, (c) Crown Copyright 2020. All rights reserved. Licence number 100022432

### SITE PLAN

Scale 1:500 @ A3

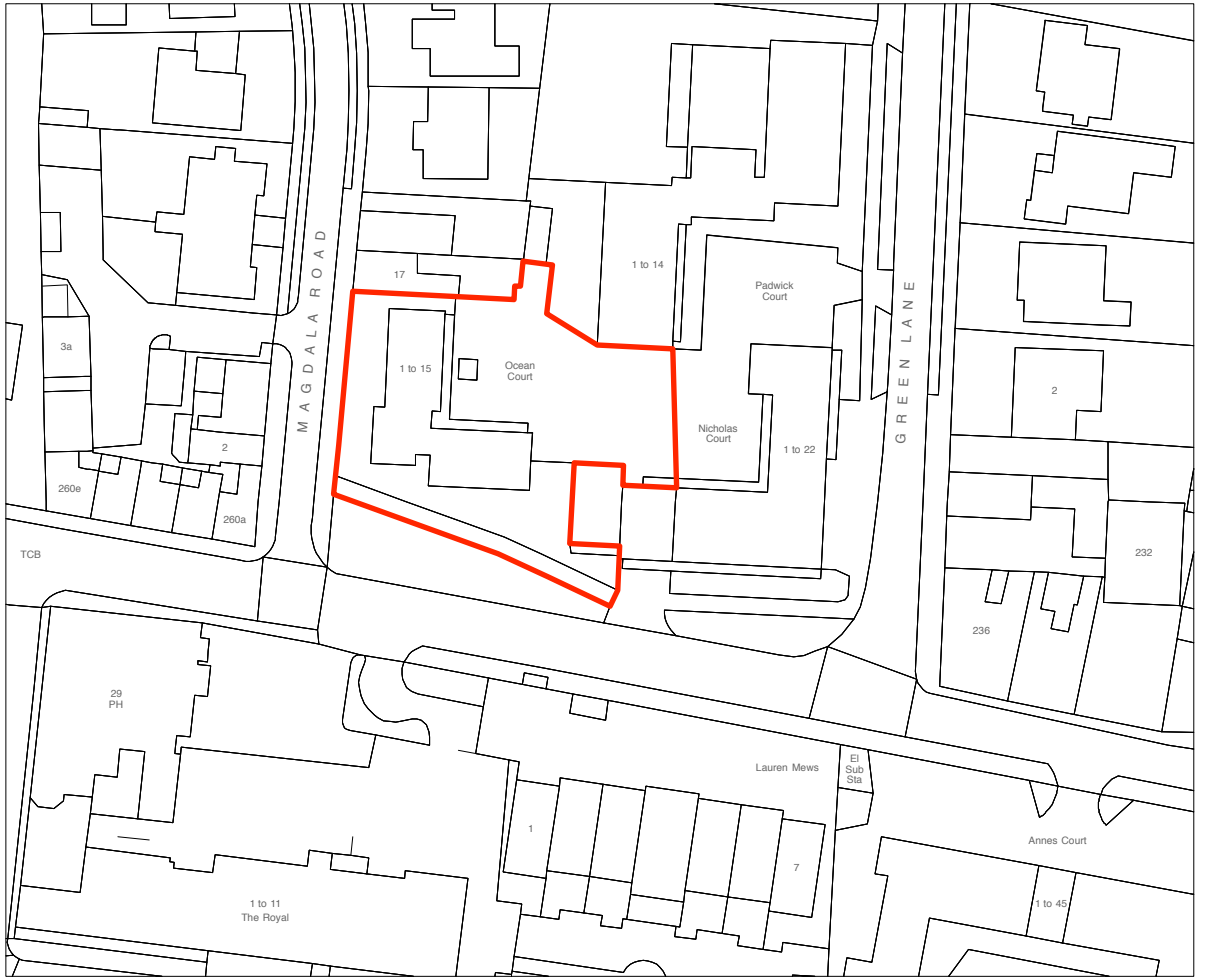


Ordnance Survey, (c) Crown Copyright 2020. All rights reserved. Licence number 100022432


### SITE LOCATION PLAN

Scale 1:1000 @ A3

### SITE AND LOCATION PLAN

 

Scale 1:500 @ A3

 

Scale 1:1000 @ A3



## PLANNING



Chartered Architects  
Chartered Building Surveyors  
Interior Designers  
CDM Services

3 GP Centre, Yeoman Road,  
Ringwood, Hampshire, BH24 3FF  
+44 (0)1425 472 833  
www.kendallkingscott.co.uk

Project  
Ocean Court  
Window Replacement

Client  
The Guinness Partnership

Scale Paper Size Filename  
- A3 200552.vwx

P2 28/07/20 TC AS Update to reflect planning comments.  
P1 30/06/20 MC AS First issue.

Rev Date By Ap Note

Drawing Title  
Site and Location Plan

Project Number Drawing Number Revision

200552-1100 P2

Date Drawn Checked Status  
29/05/20 EN AS PLANNING

Check all dimensions and levels on site

Only to be used on the site for which designed. The electronic transmission of designs/information contained in this drawing is carried out entirely at the User's risk and Kendall Kingscott Ltd. will have no liability for any errors or inaccuracies arising therefrom. The production of amended or updated information from the said designs/information by the User is entirely the responsibility of the User and Kendall Kingscott Ltd. shall have no responsibility in respect thereof whatsoever.