





Proposed SW/Front Elevation

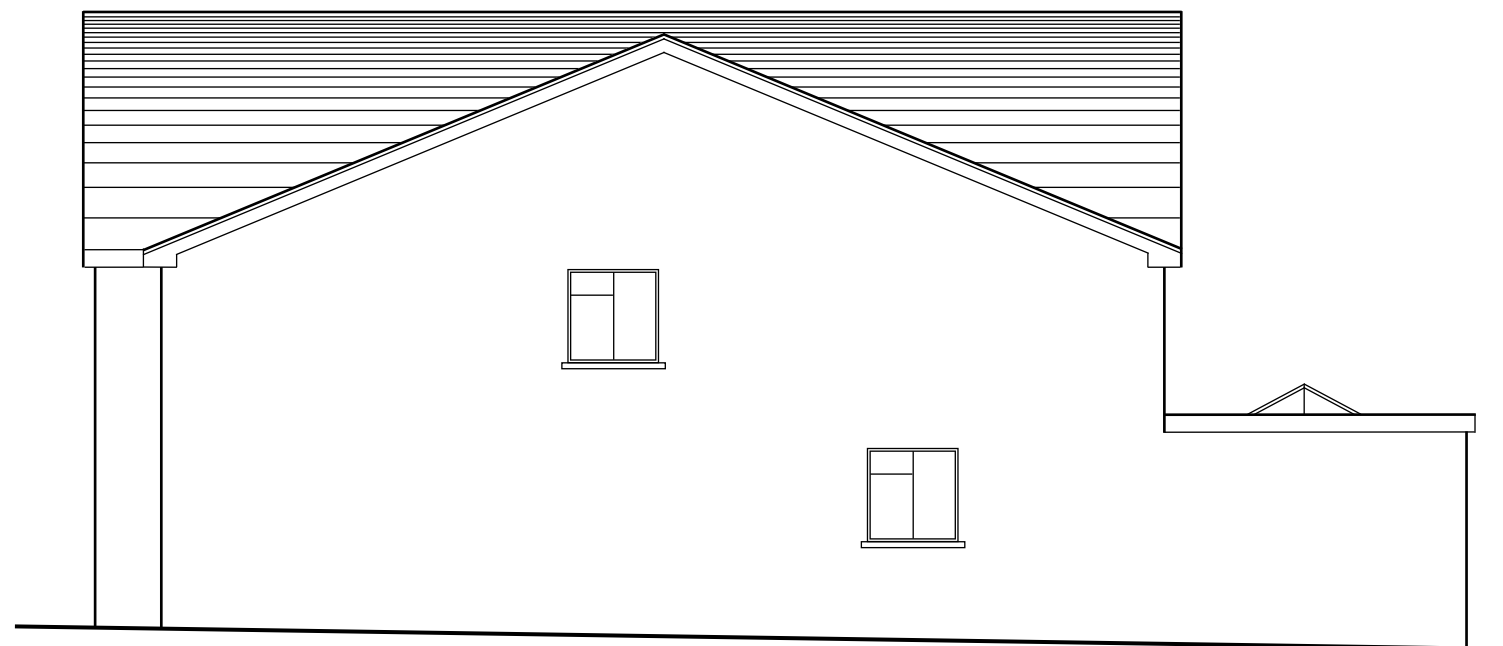


Proposed SE/Side Elevation

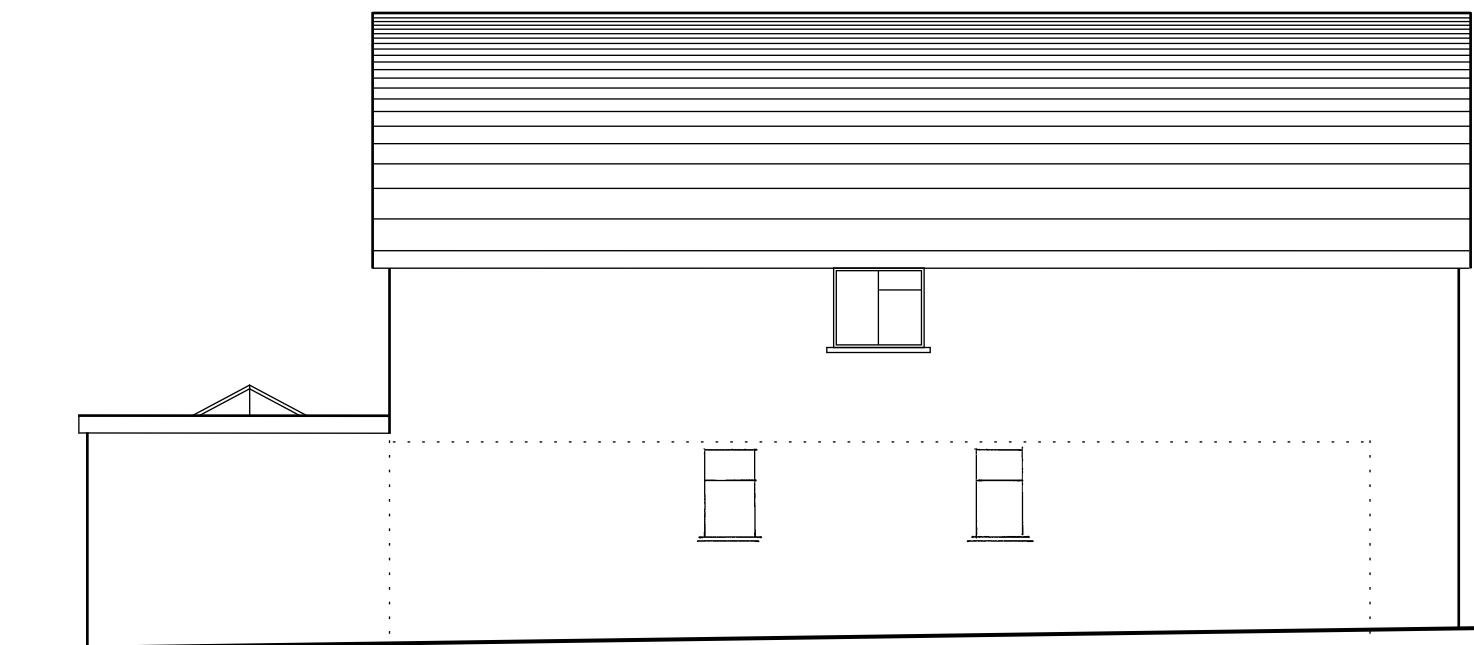

Proposed NW/Side Elevation



Proposed NE/Rear Elevation

 

Drawing No. 5430/5

102 Hulbert Road
Bedhampton
Scale - 1:100 at Page Size A3