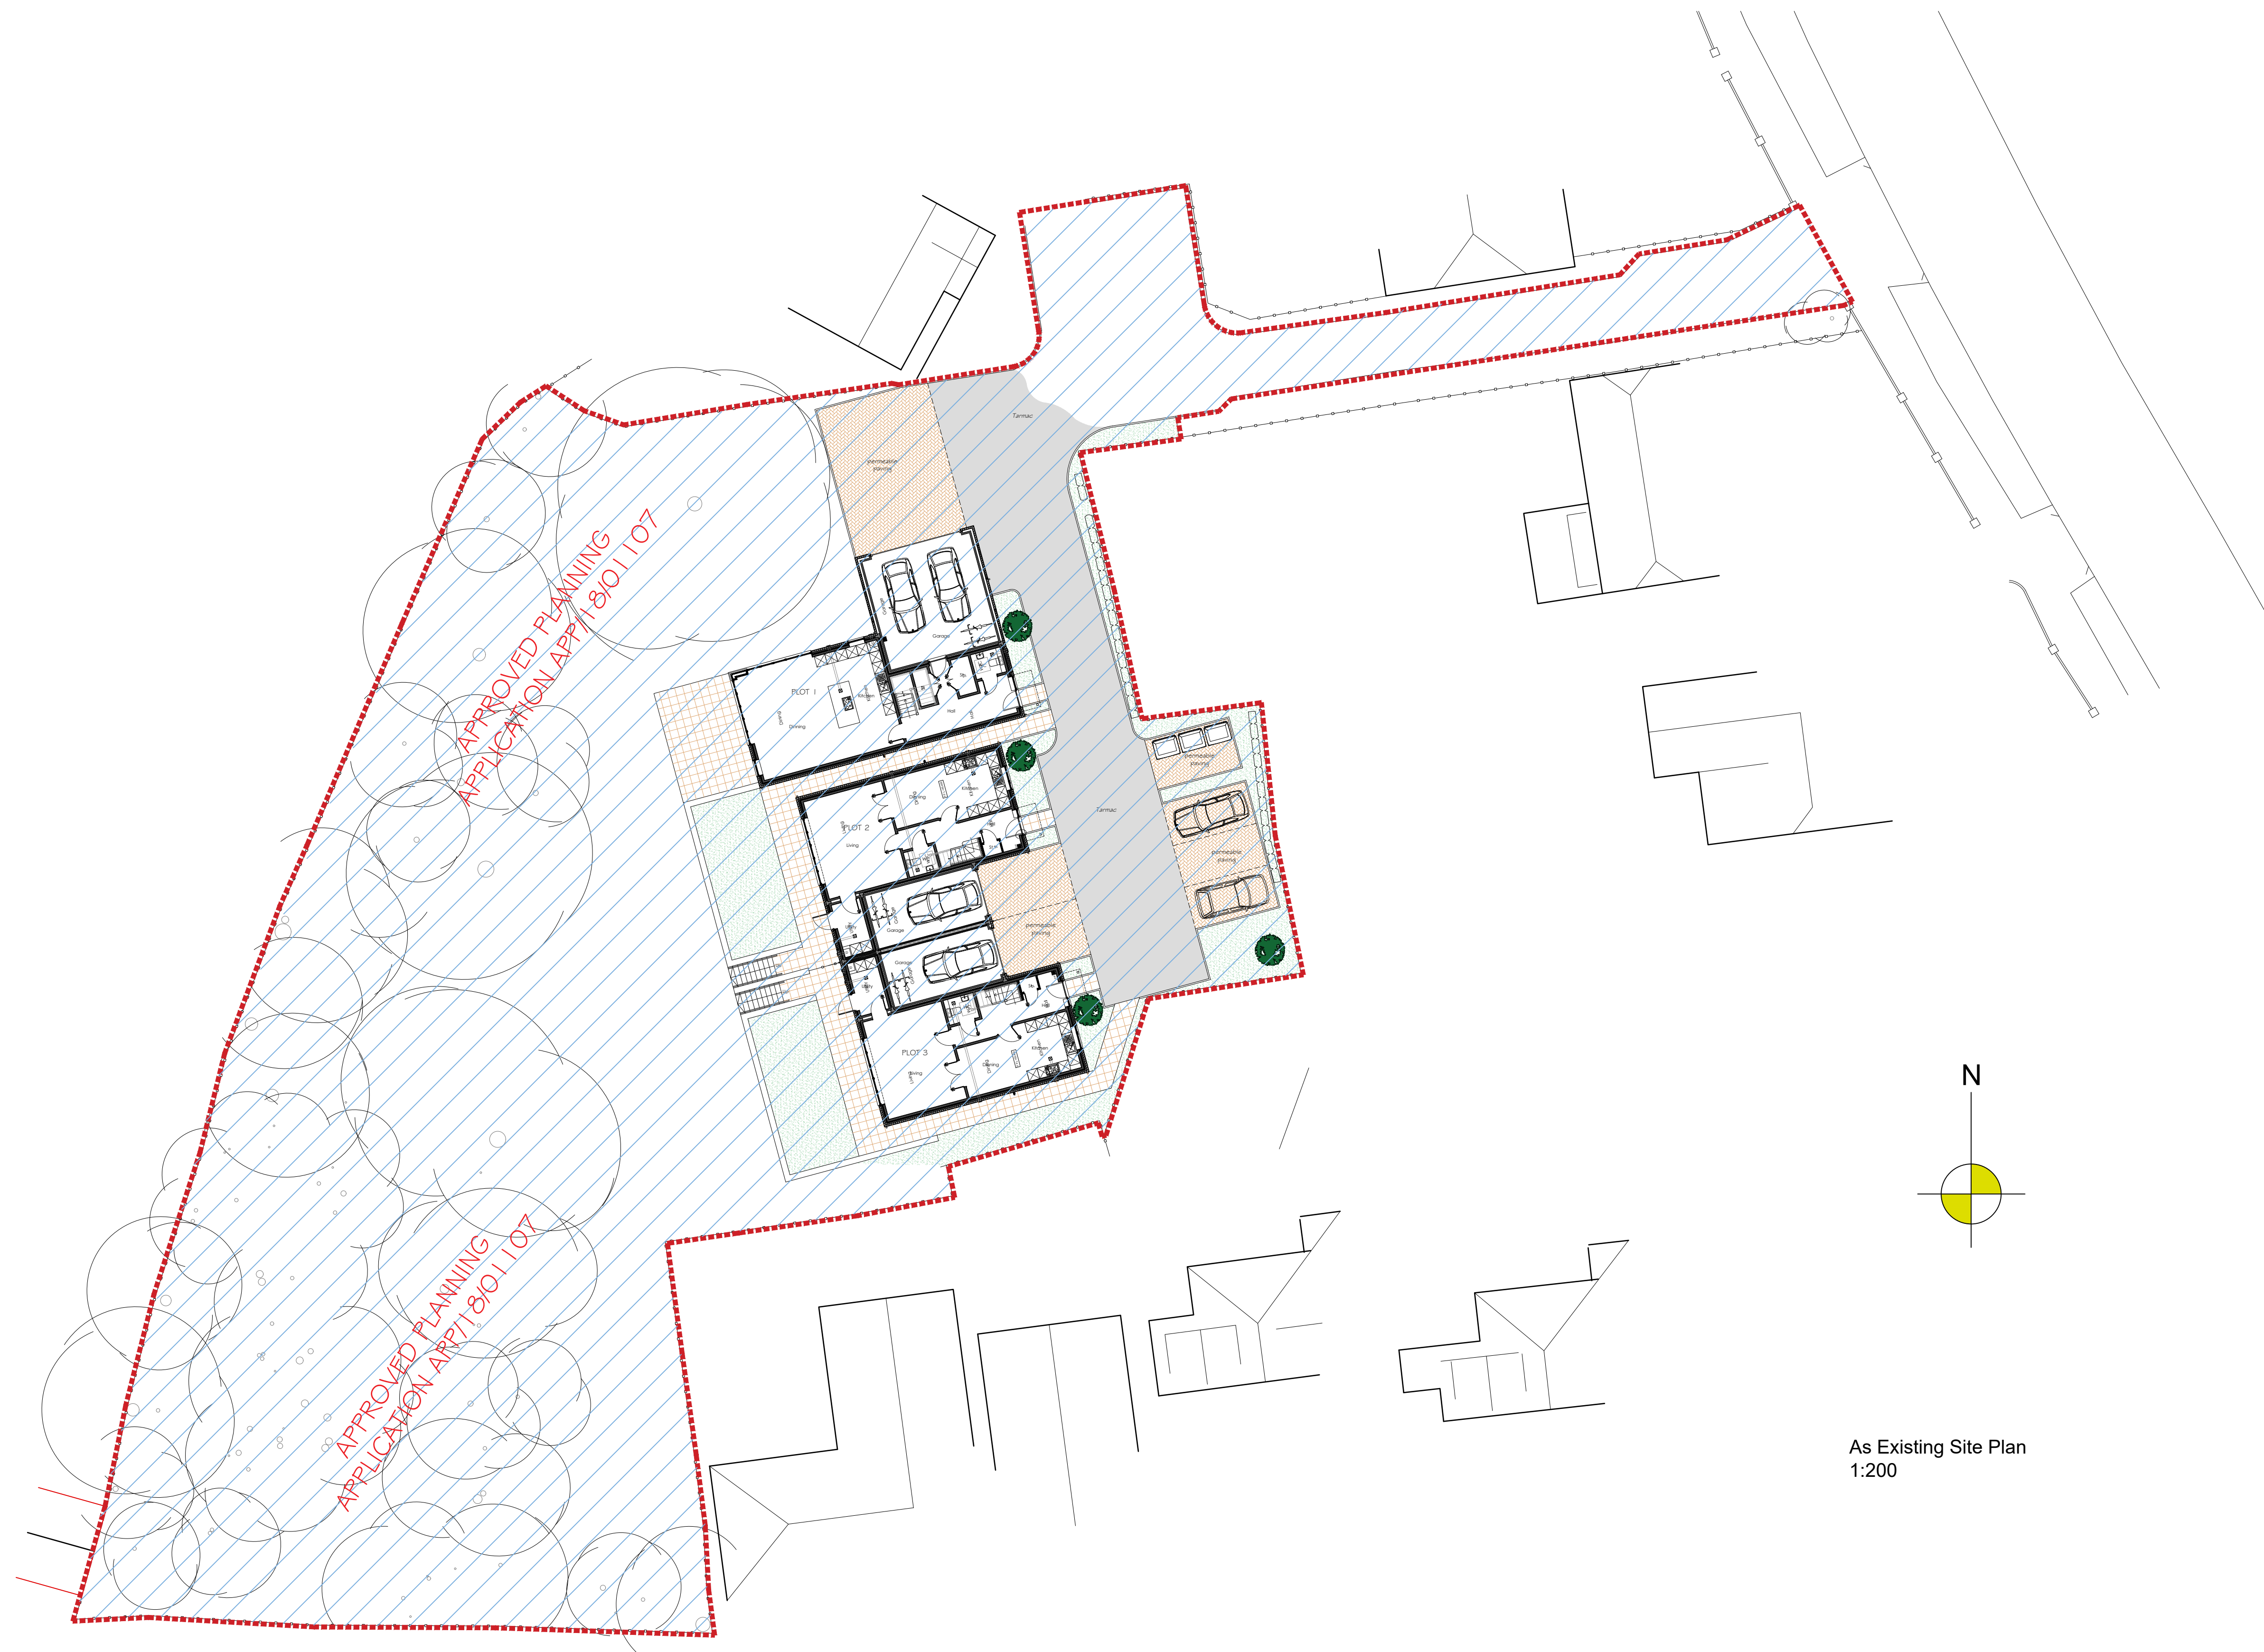


As Existing Site Plan
1:200

notes:

revisions:

-
-
-
-
-
-
-
-

to place a revision insert a 'A1REV' block

NOTE: The contractor is responsible for checking all site dimensions and levels. These should be checked prior to the ordering of any components and before the commencement of the works. All discrepancies should be brought to the attention of the Contract Administrator

Fryer & Gildone
97A Lovedean Lane
Waterlooville

drawing information title: As Existing Site Plan

status: Preliminary
date: June 2020
scale: 1:200 @A1
drawn: SCR
chk'd: GR

job: 1085
dwg: 1121
rev: /

